
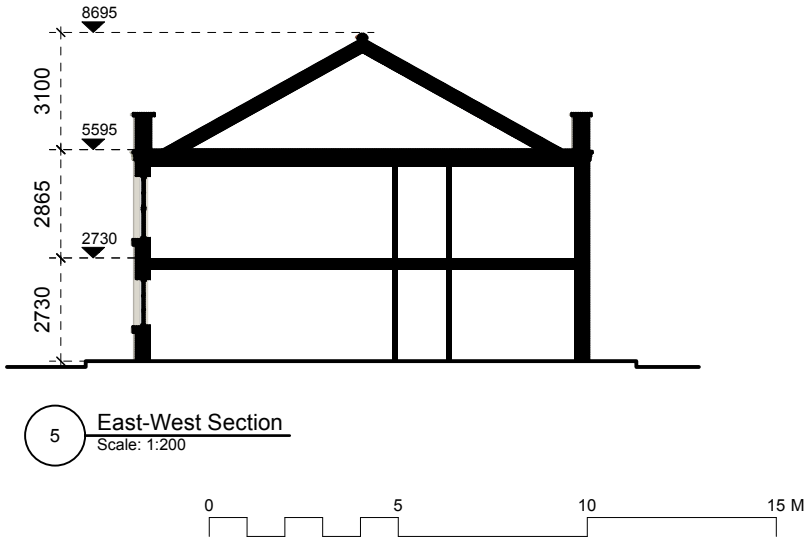
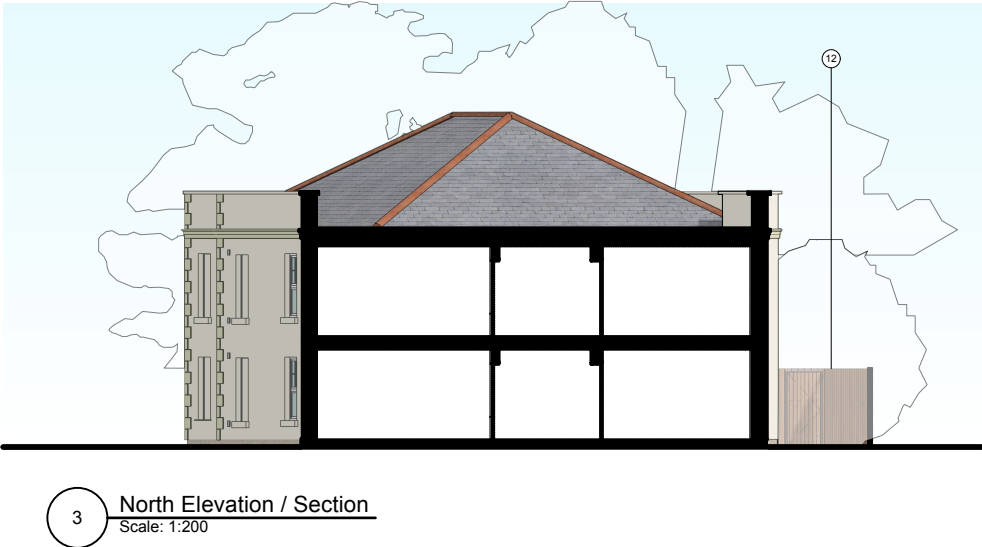
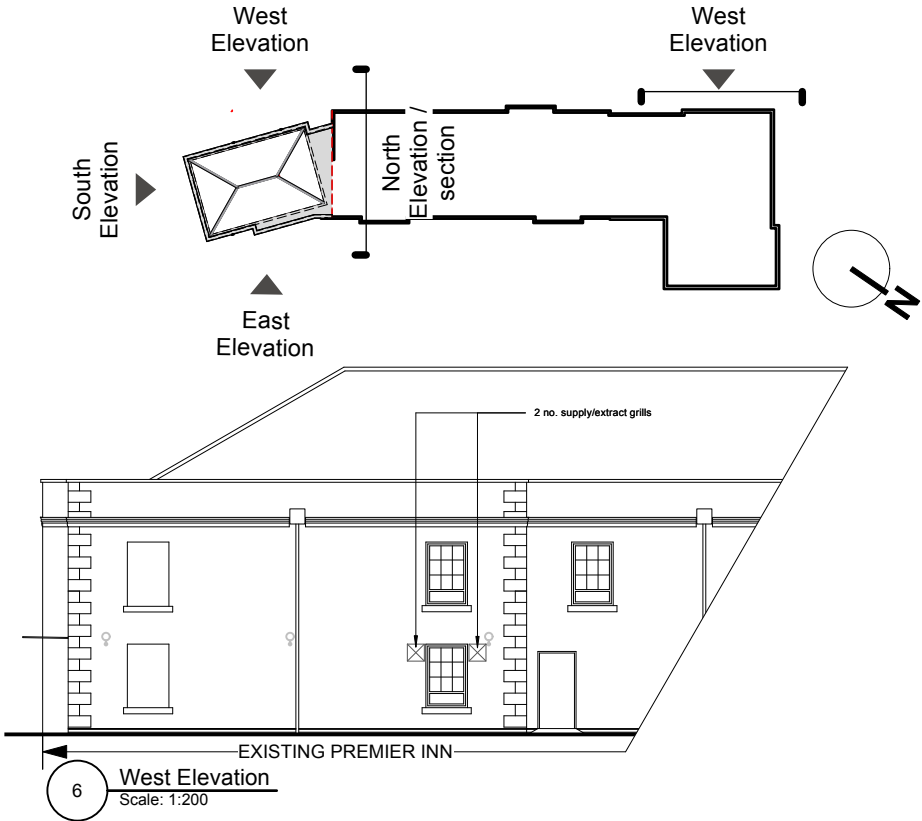
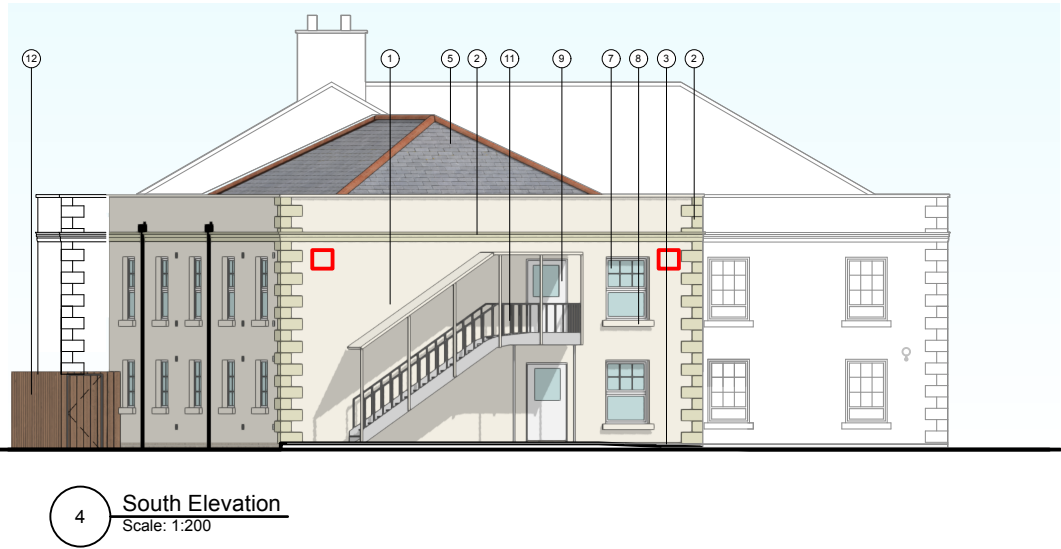
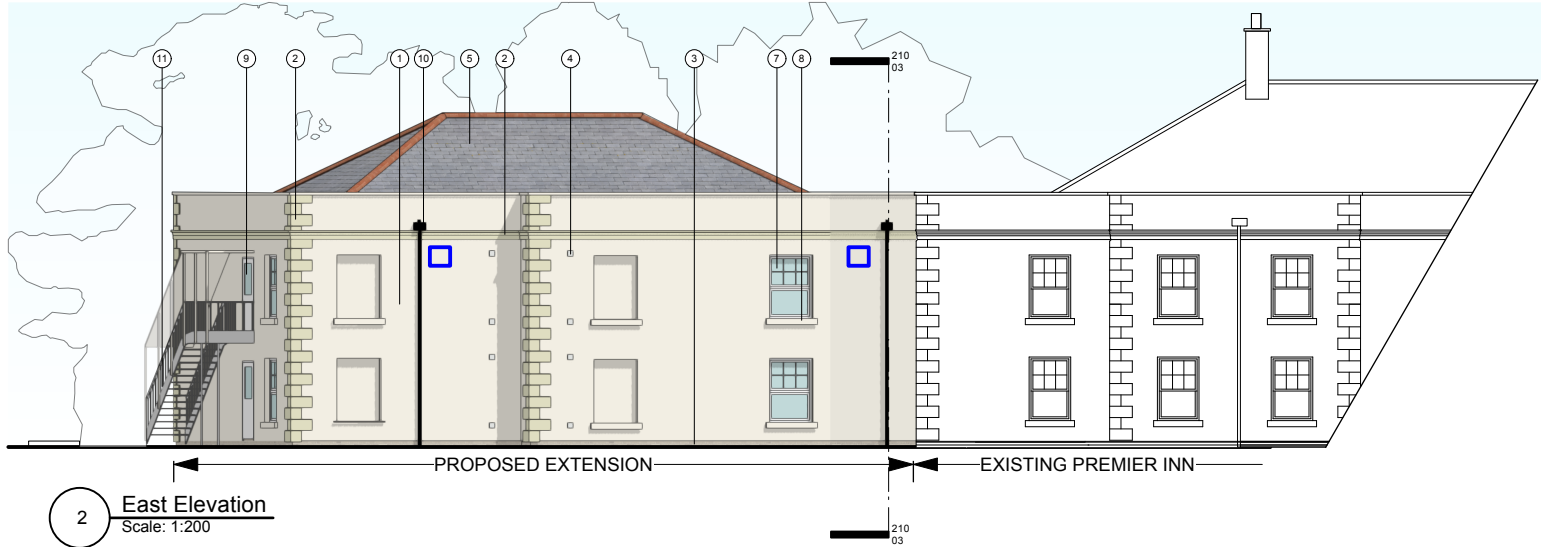


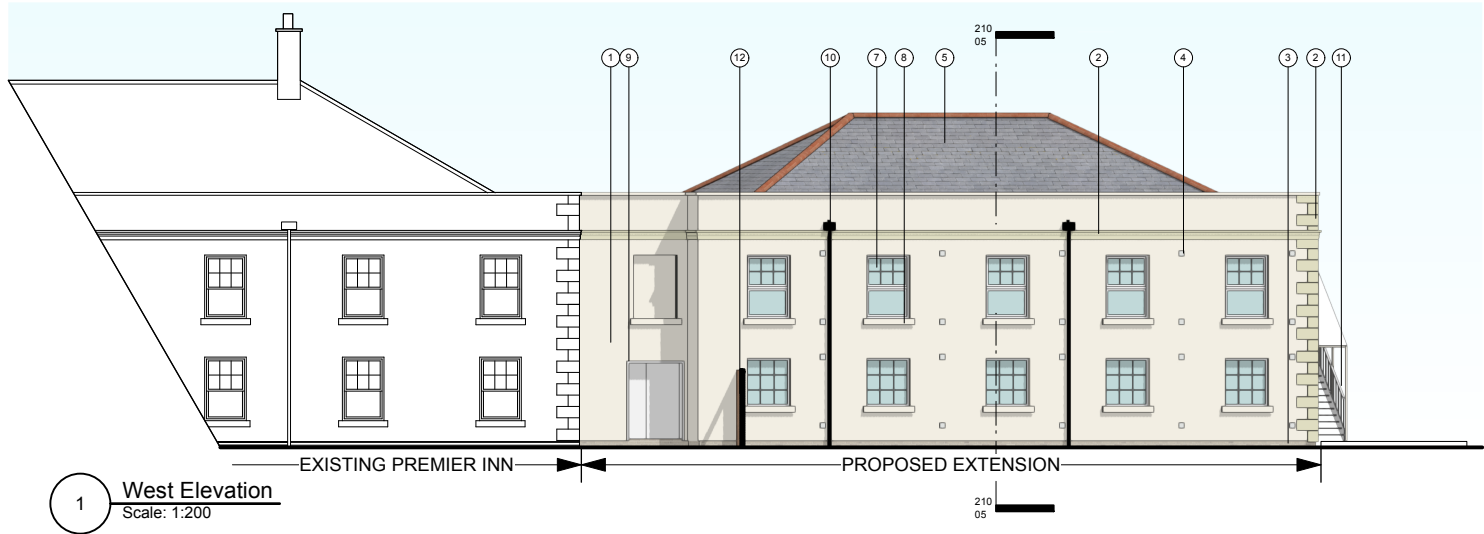

This drawing is the copyright of Axiom Architects. It is for planning application purposes only and may not be reproduced in whole or in part without permission. Drawings lodged for planning approval may be reproduced by the Planning Authority in accordance with the 'Copyright (Material Open to Public Inspection) (Marking of Copies of Plans and Drawings) Order 1990' and must carry the relevant copyright restriction note. Scaling from this drawing should only be carried out from a print at the scale and size specified within the title block. Responsibility for ensuring correct size reproduction remains with the reader.

EXTERNAL MATERIALS:

- External Walls:**
1. Render: Off-white/heritage to match existing
 2. Quoins / string course detailing: Precast stone to match existing
 3. Brick: Buff multi plinth course to match existing
 4. Vents: Off-white UPVC

- Roof:**
5. Pitched roof: Fibre cement slate with clay effect ridge tiles to match existing
 6. Flat roof: Grey single ply membrane

- Windows:**
7. Frame: White UPVC windows
 8. Sills: Precast stone

- Doors:**
9. White painted external doors

- Rainwater Goods:**
10. Black UPVC

- Escape Stair:**
11. Galvanised steel with canopy over

- A/C Compound:**
12. Walls: Hit-and-miss timber battens

Ecological enhancements (to be read in conjunction with EMEMP Arbtech Issue 5 2025):

- Bat box
2 x *Ibstock Enclosed Bat Box 'C'*
Bat boxes to be positioned 3-5m above ground level facing in a south, south-east or south-west aspect with a clear flight path to and from the entrance and away from artificial light

- Bird box
2 x *Ibstock Eco-Habitat for Swifts*
Woodstone nest boxes to be positioned approximately 3m above ground level where there will be shelter from prevailing wind, rain and strong sunlight

E	21/10/25	Bird boxes moved to east elevation	IB	RW
D	13/08/25	Plant room and external compound amendments	IB	RW
C	11/06/25	Updates to reorientate extension	SB	RW
Rev	Date	Description	By	Chk

AXIOM ARCHITECTS

1 Brooklands Yard Southover High Street Lewes East Sussex BN7 1HU
Tel. 01273 479434 www.axiomarchitects.co.uk

Client
WHITBREAD GROUP PLC

Project
MERTHYR TYDFIL PREMIER INN
DUFFRYN ROAD, PENTREBACH
CF48 8BB

Drawing
PROPOSED ELEVATIONS

Scale 1:200	Date 16/05/24	Drawn CF	Checked PM
Drawing No.			Revision
6153-PL 210			E
Status PLANNING			