


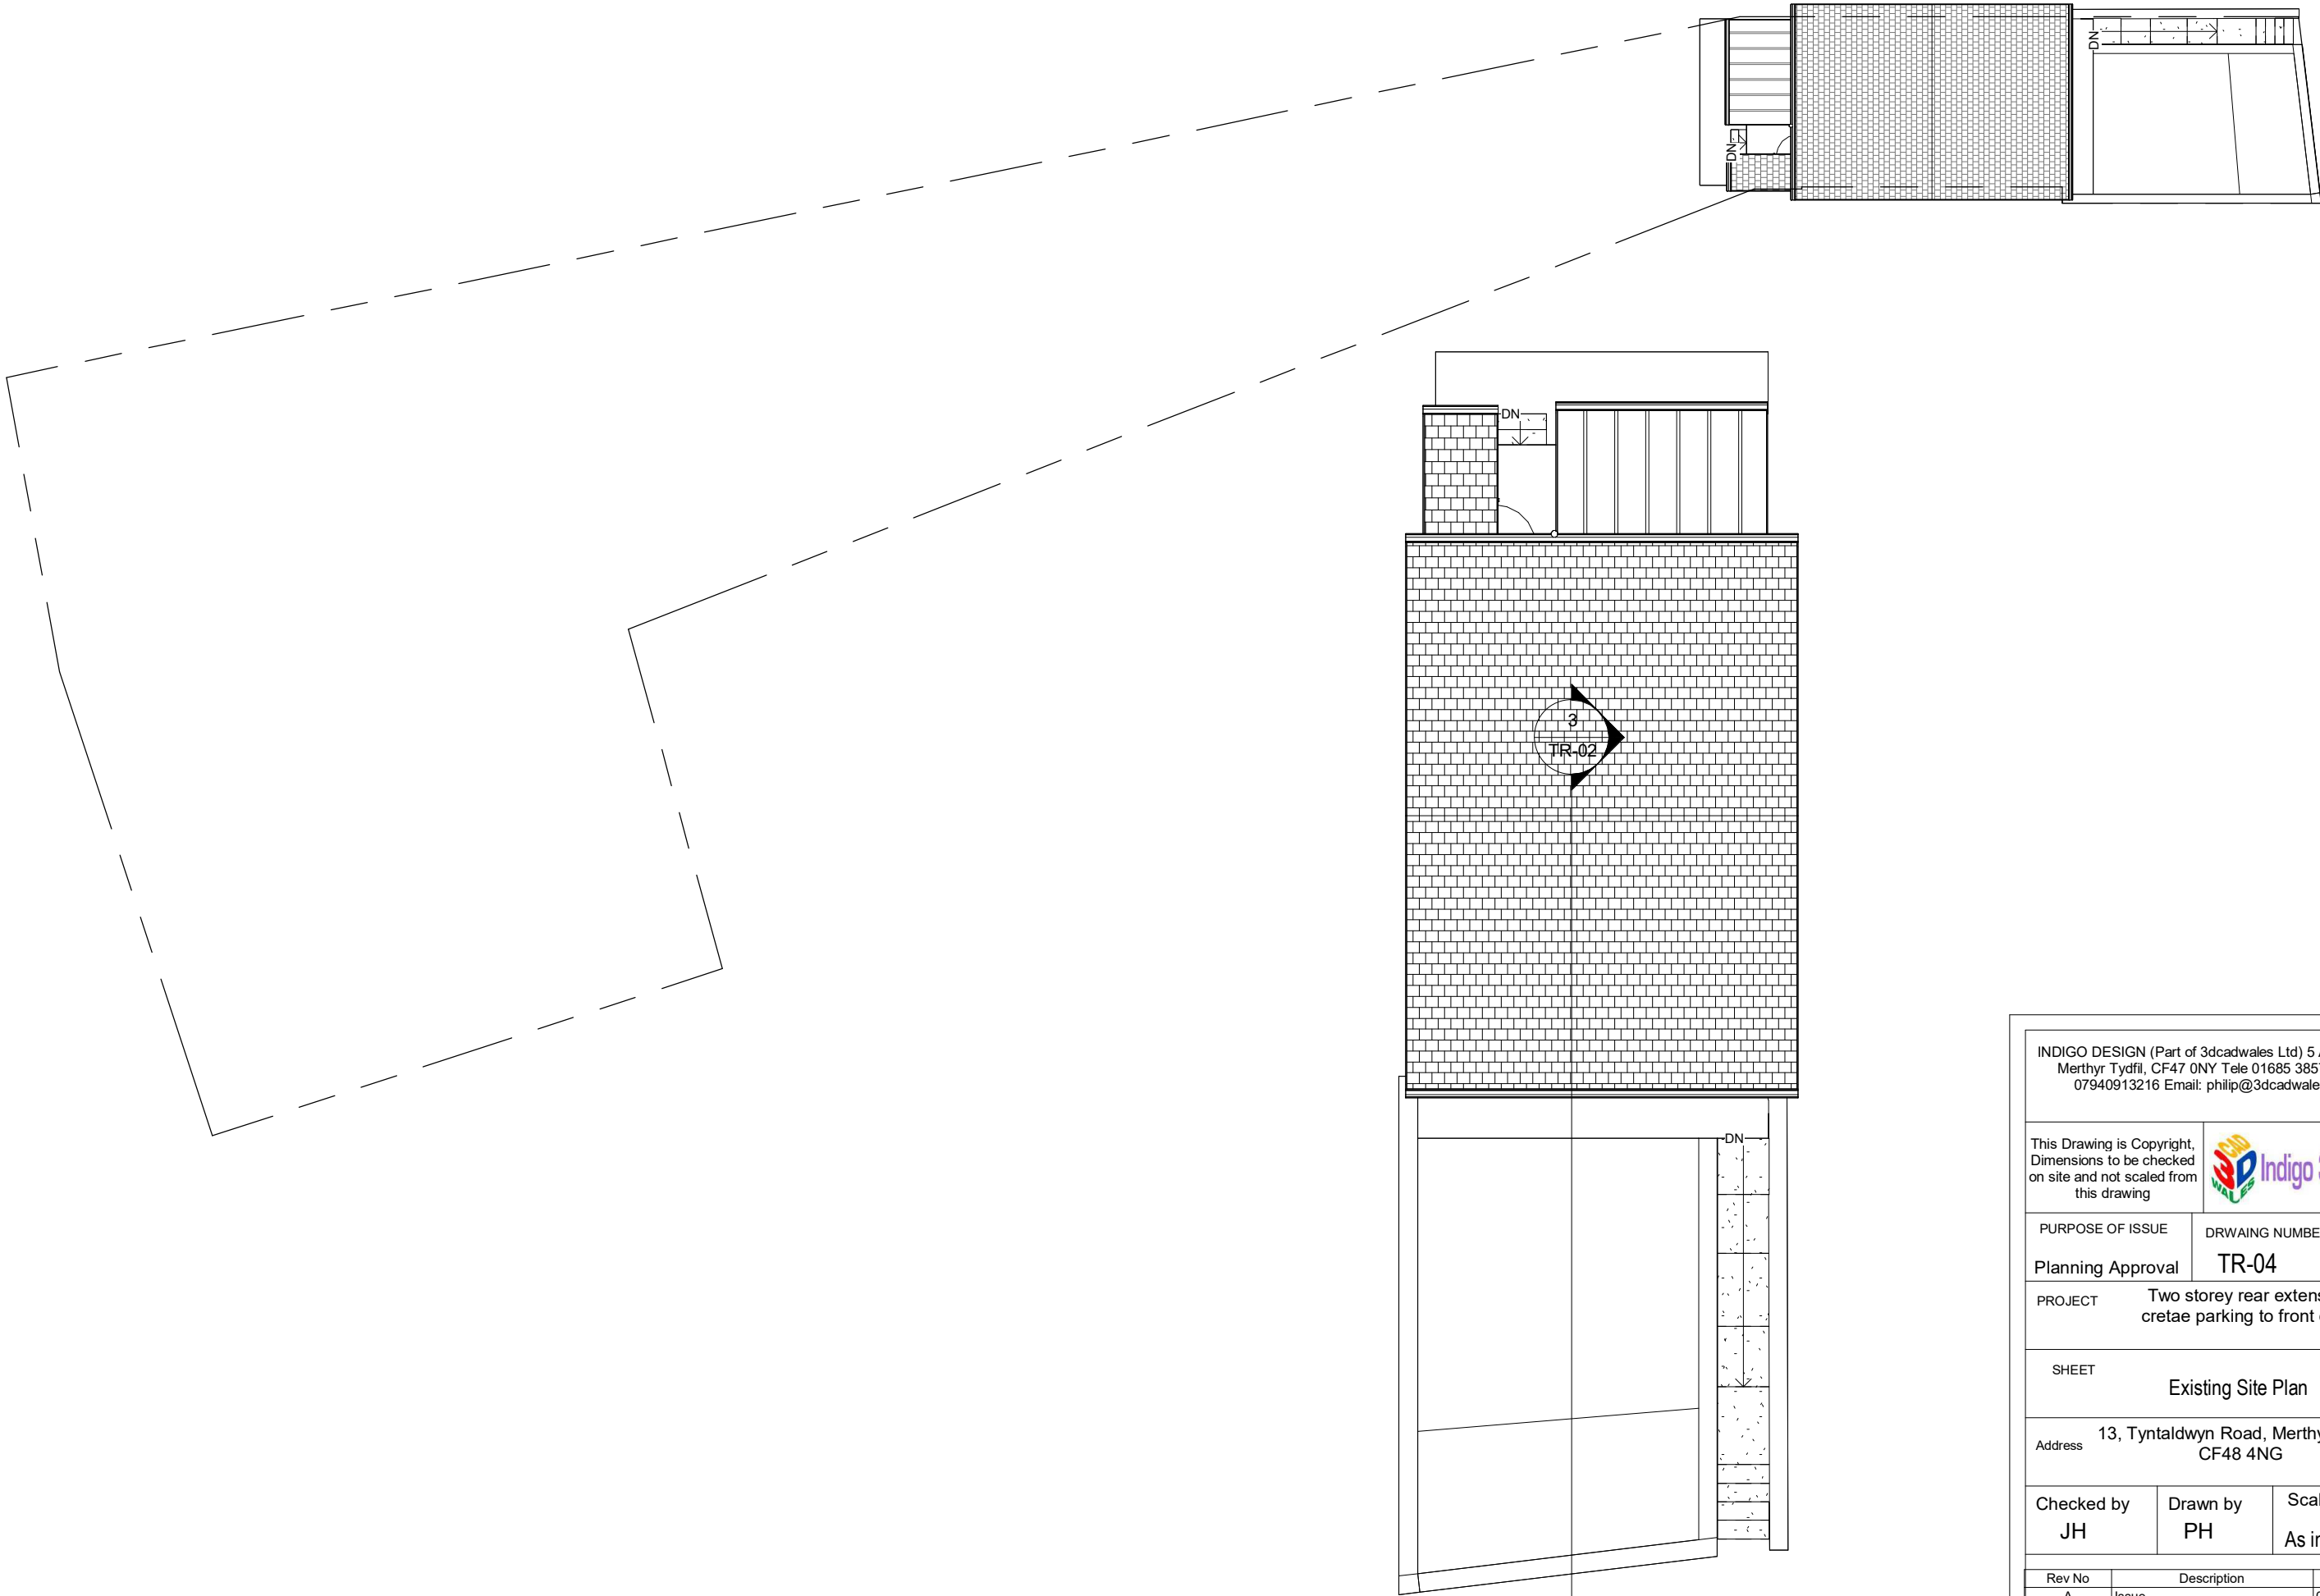

INDIGO DESIGN (Part of 3dcadwales Ltd) 5 Ashlea Drive,
Merthyr Tydfil, CF47 0NY Tele 01685 385746 Mob -
07940913216 Email: philip@3dcadwales.co.uk

This Drawing is Copyright,
Dimensions to be checked
on site and not scaled from
this drawing



PURPOSE OF ISSUE	DRWAING NUMBER
Planning Approval	TR-04

PROJECT Two storey rear extension and
cretae parking to front elevation

SHEET Existing Site Plan

Address 13, Tyntaldwyn Road, Merthyr Tydfil,
CF48 4NG

Checked by	Drawn by	Scale (@ A3)
JH	PH	As indicated

Rev No	Description	Date
A	Issue	01/08/2025