


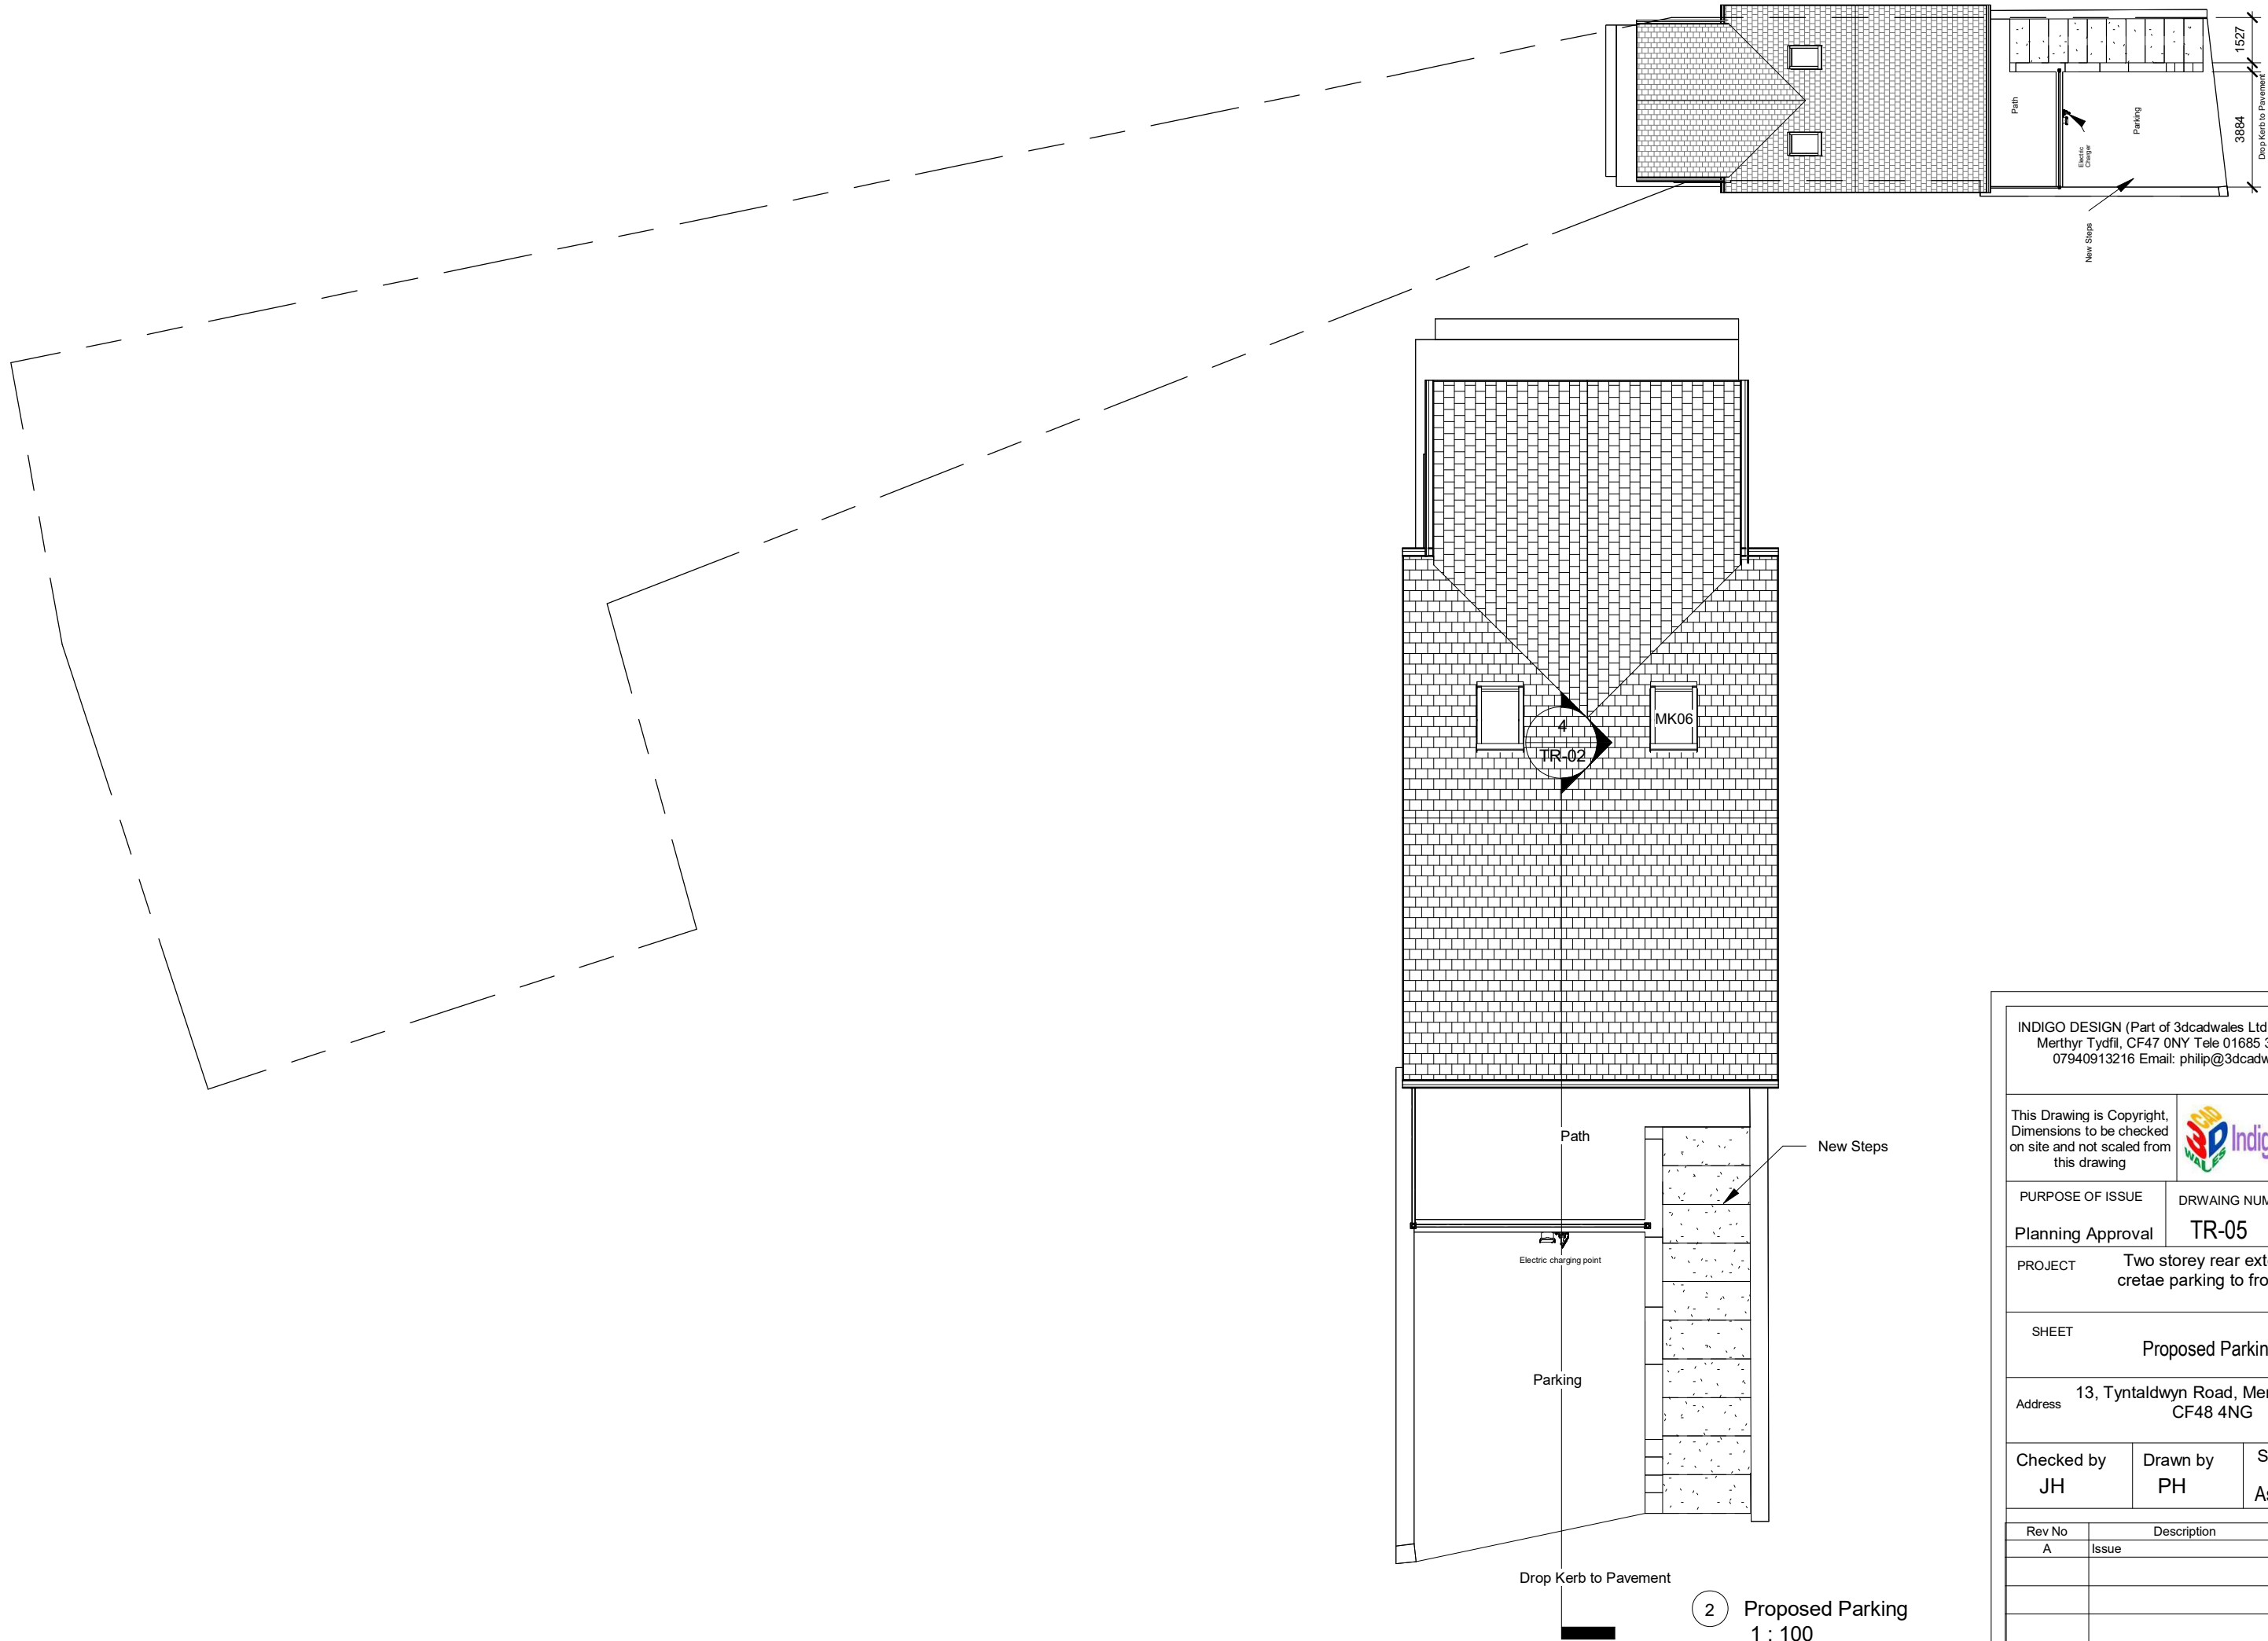

1 Proposed Site
1 : 200

INDIGO DESIGN (Part of 3dcadwales Ltd) 5 Ashlea Drive,
Merthyr Tydfil, CF47 0NY Tele 01685 385746 Mob -
07940913216 Email: philip@3dcadwales.co.uk

This Drawing is Copyright,
Dimensions to be checked
on site and not scaled from
this drawing



PURPOSE OF ISSUE	DRWAING NUMBER
Planning Approval	TR-05

PROJECT	Two storey rear extension and cretae parking to front elevation
---------	--

SHEET	Proposed Parking
-------	------------------

Address	13, Tyntaldwyn Road, Merthyr Tydfil, CF48 4NG
---------	--

Checked by JH	Drawn by PH	Scale (@ A3) As indicated
------------------	----------------	------------------------------

Rev No	Description	Date
A	Issue	01/08/2025

2 Proposed Parking
1 : 100