

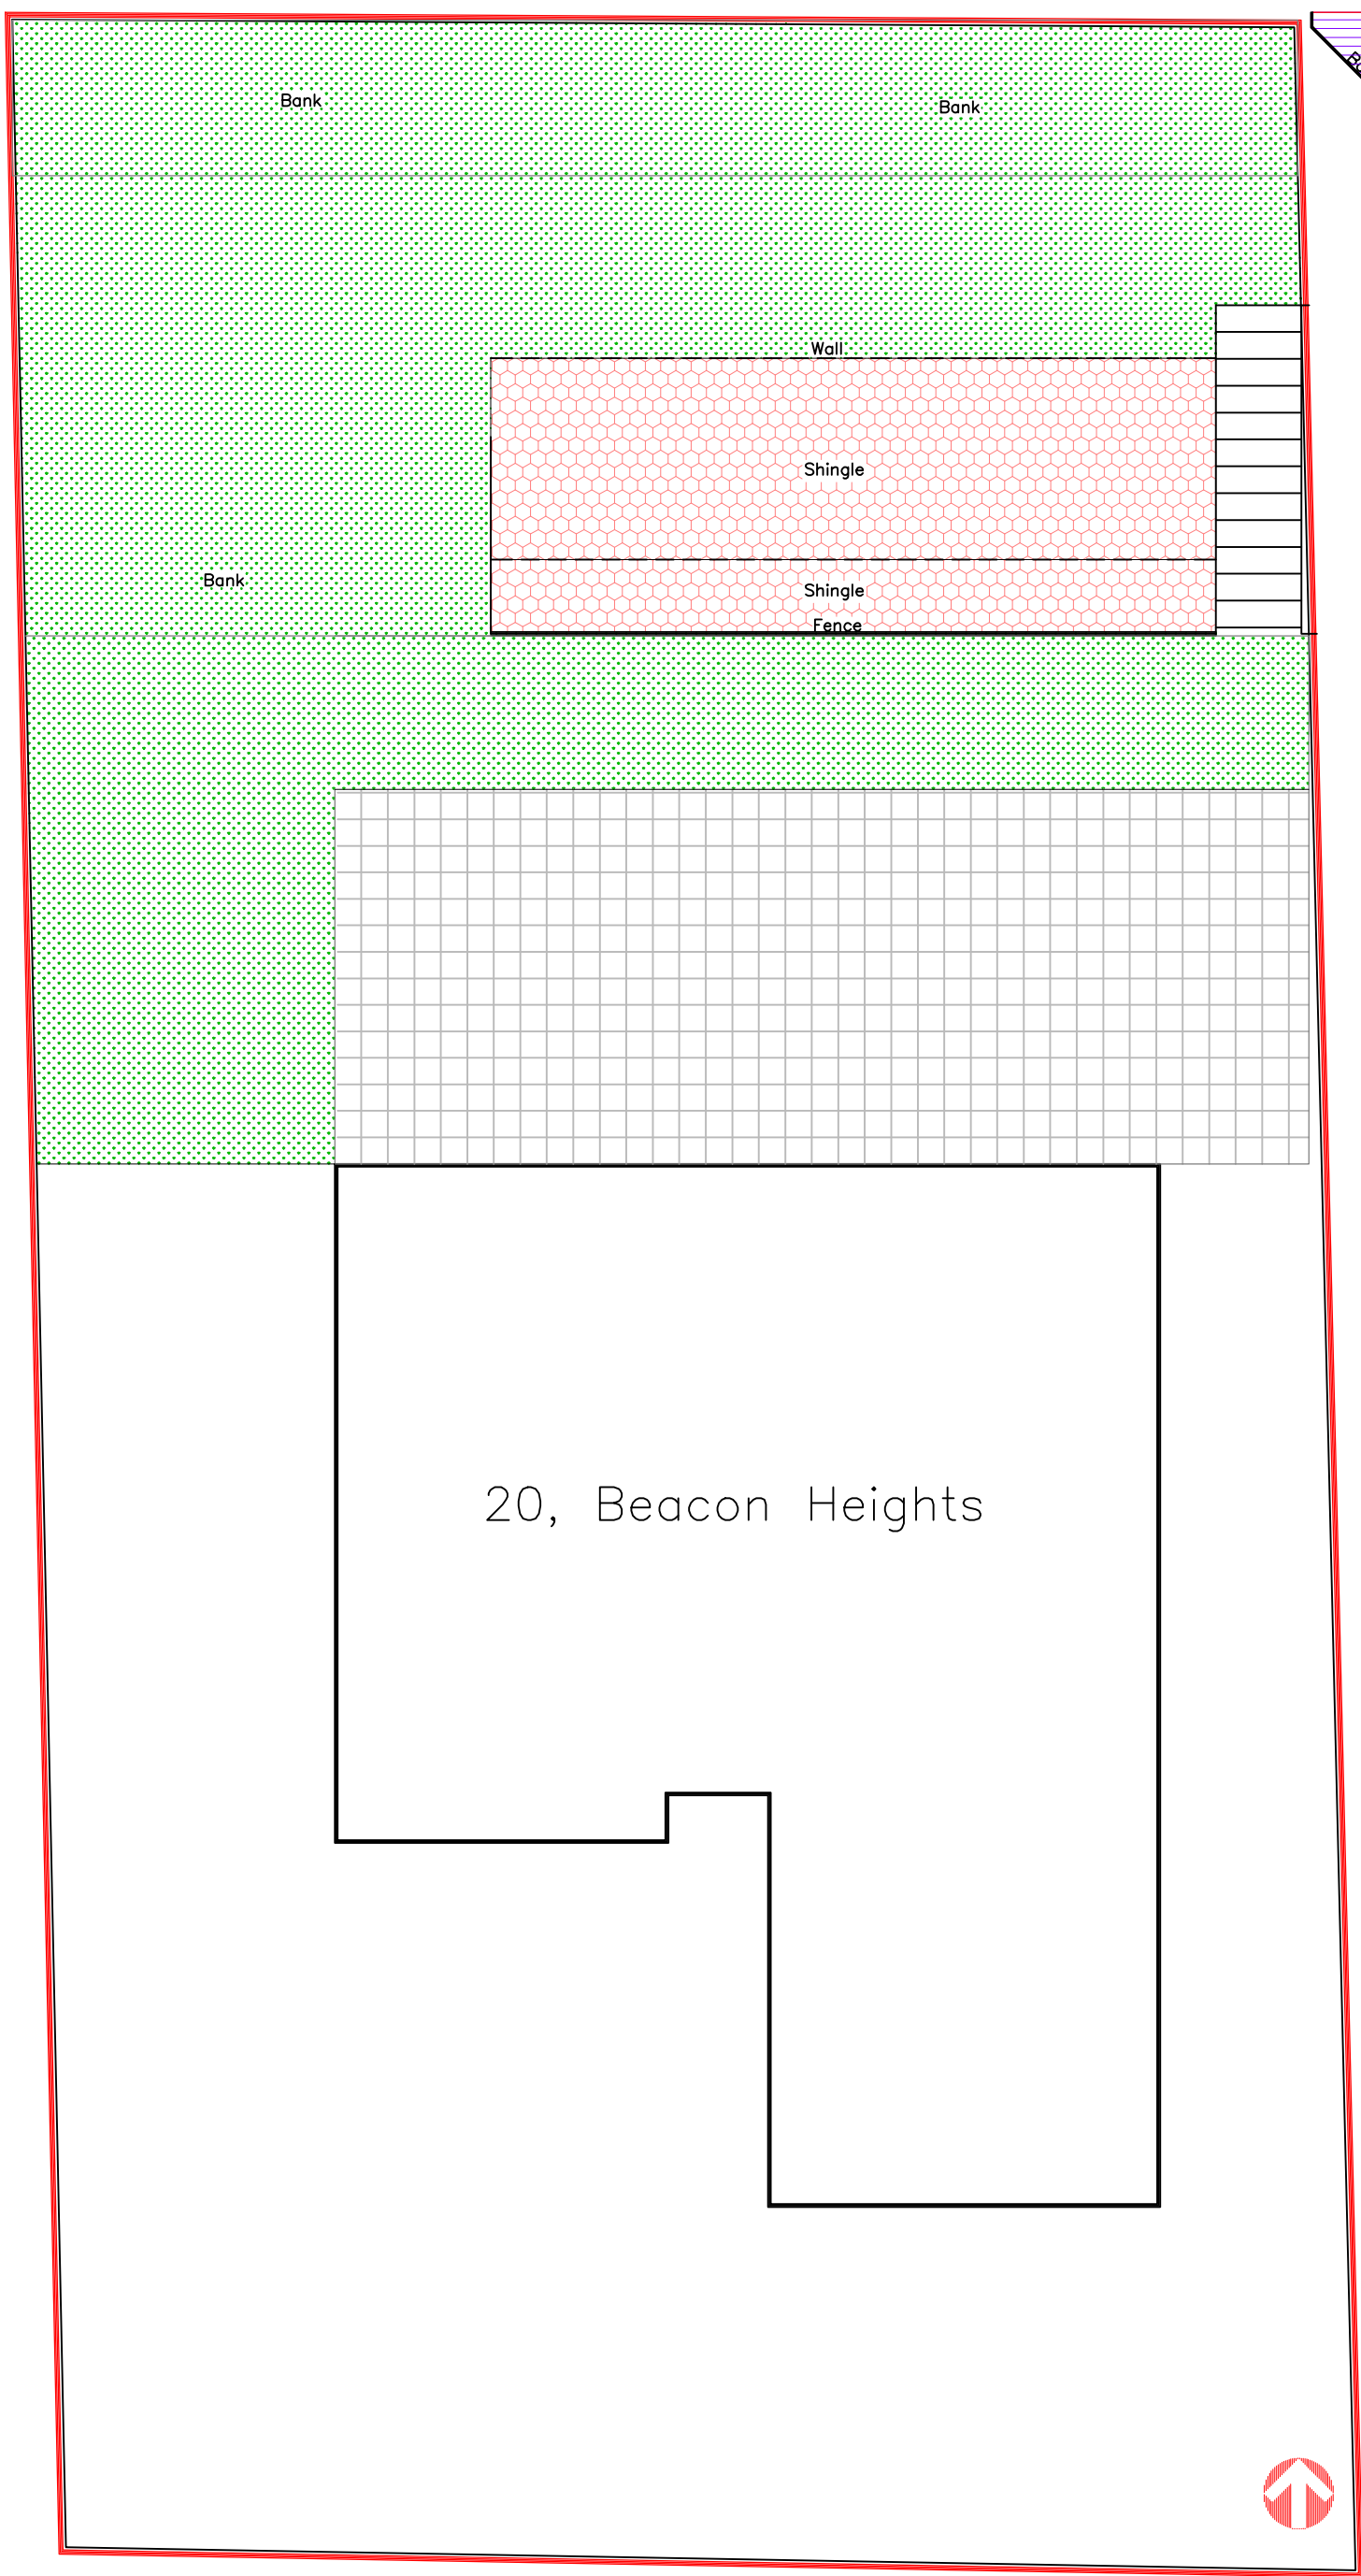




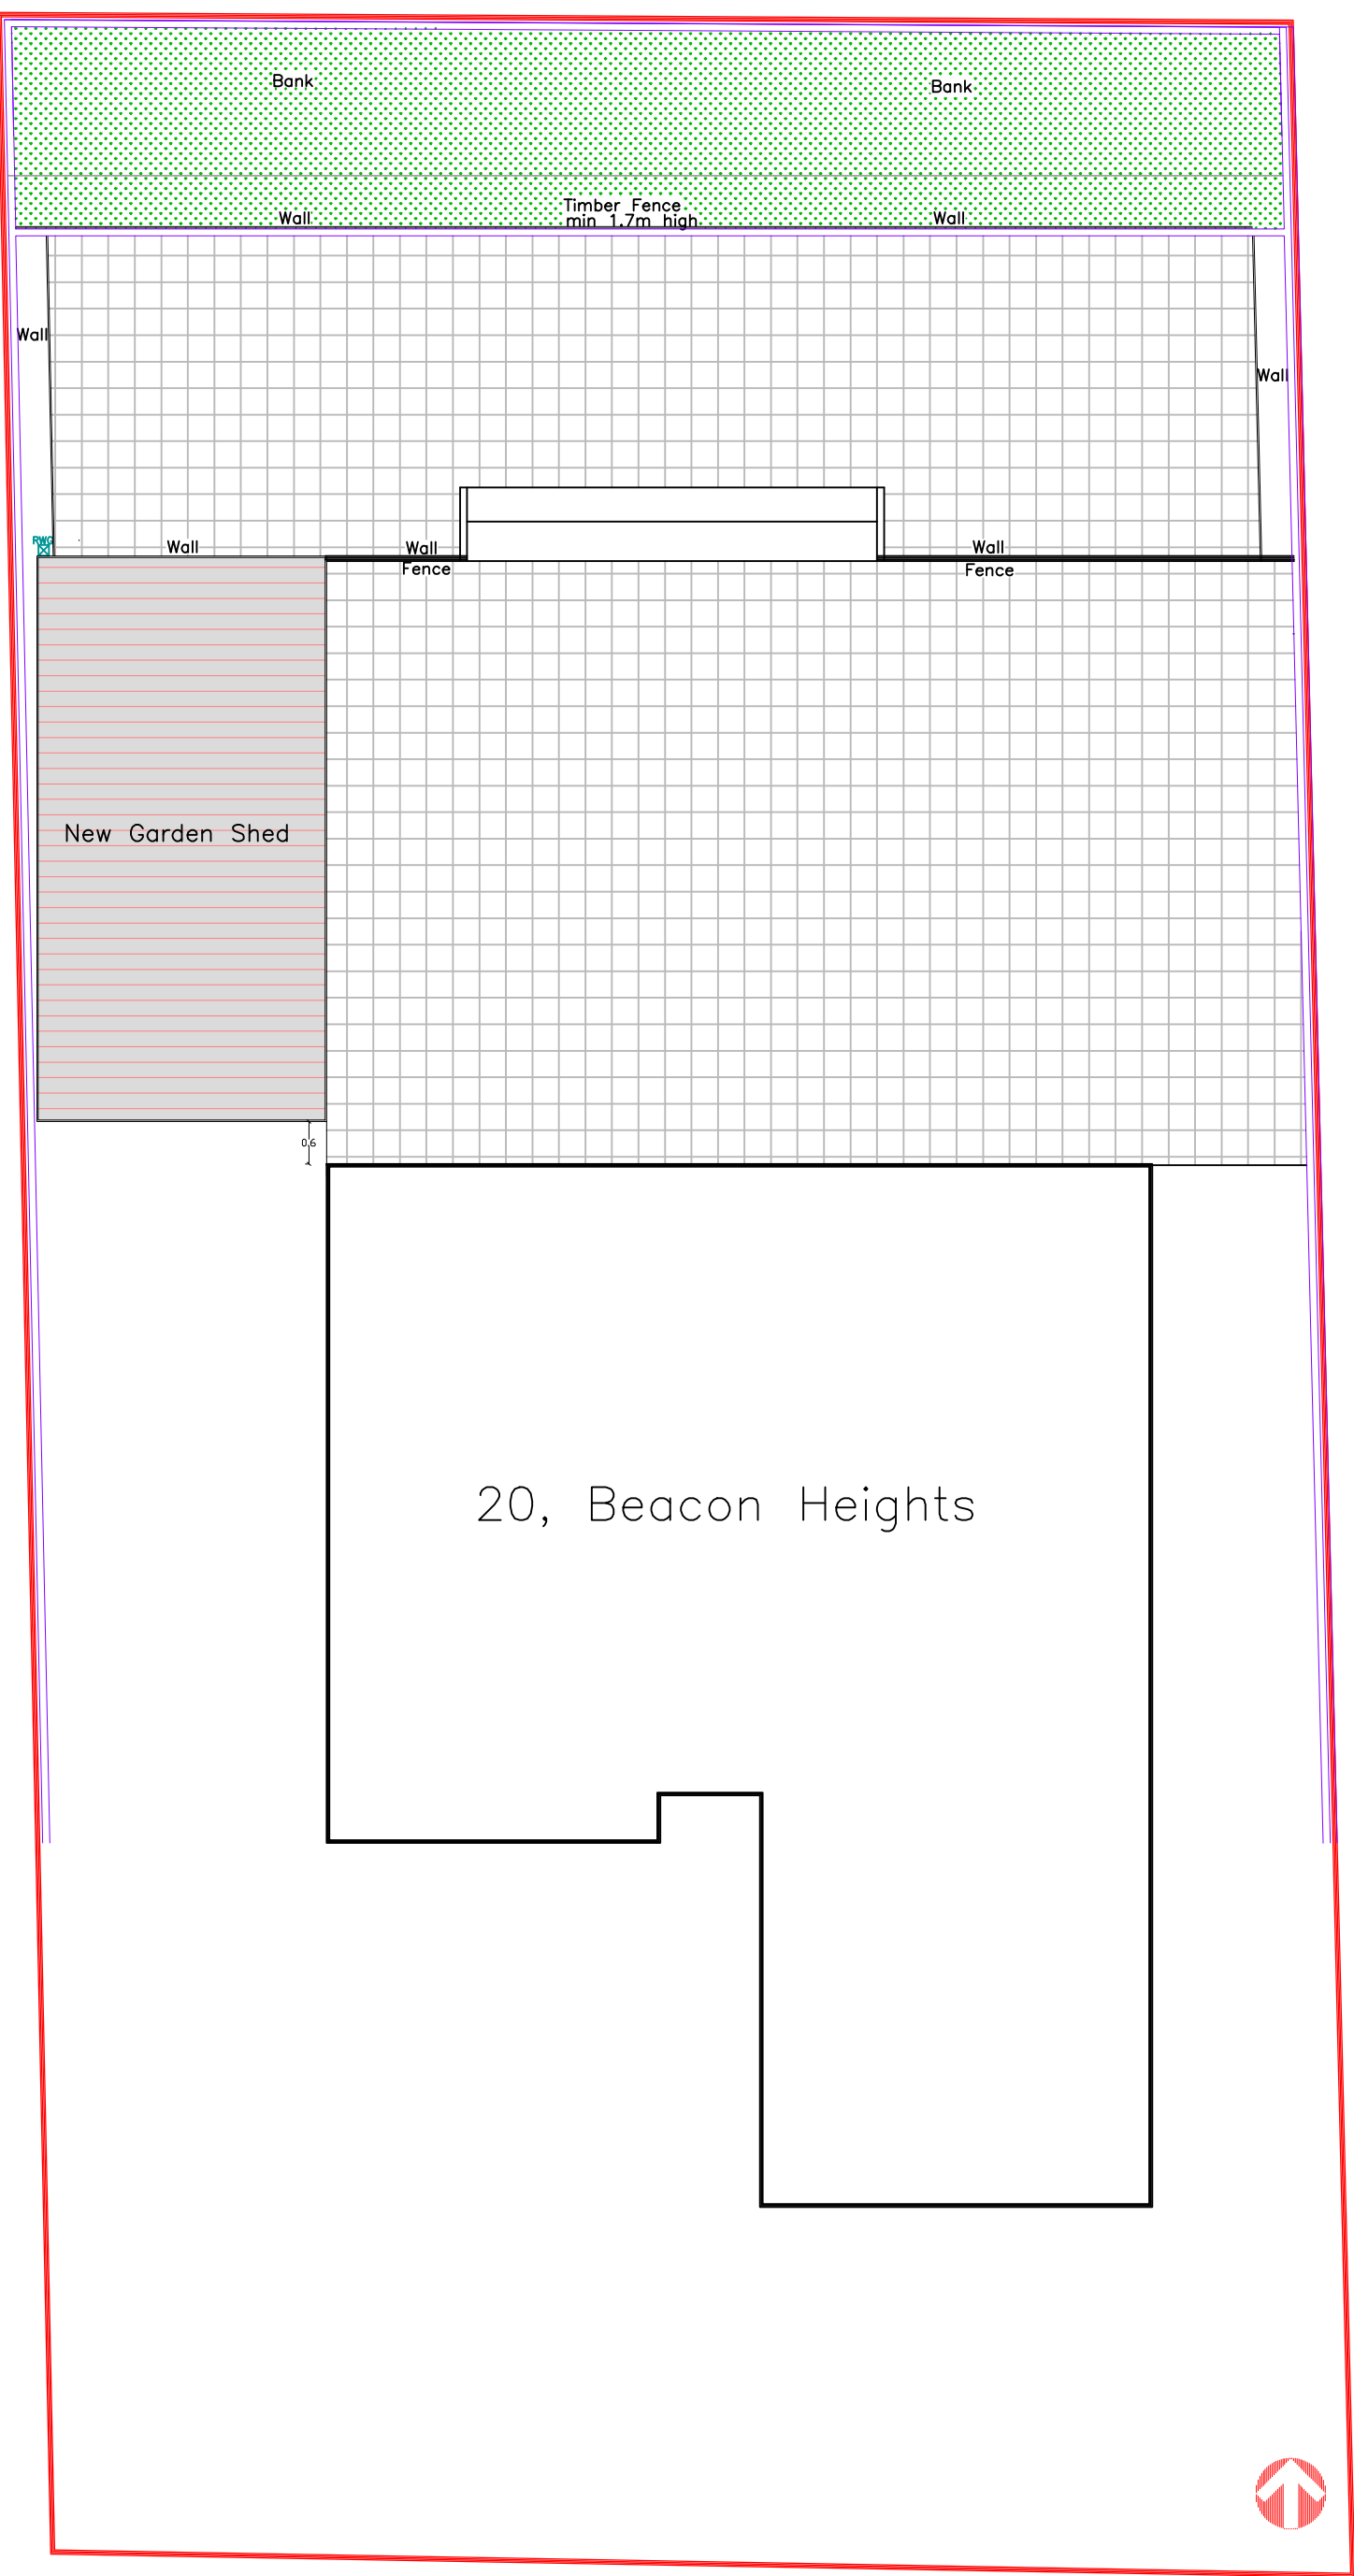


Existing Site Plan
1:100

Existing Section
1:100

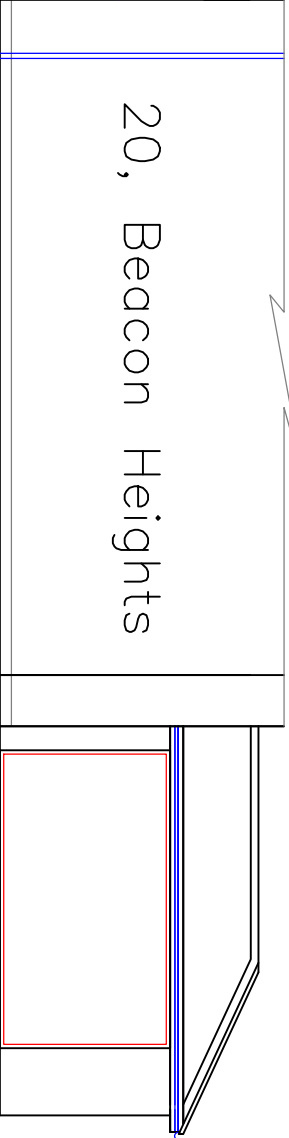

Proposed Site Plan
1:100

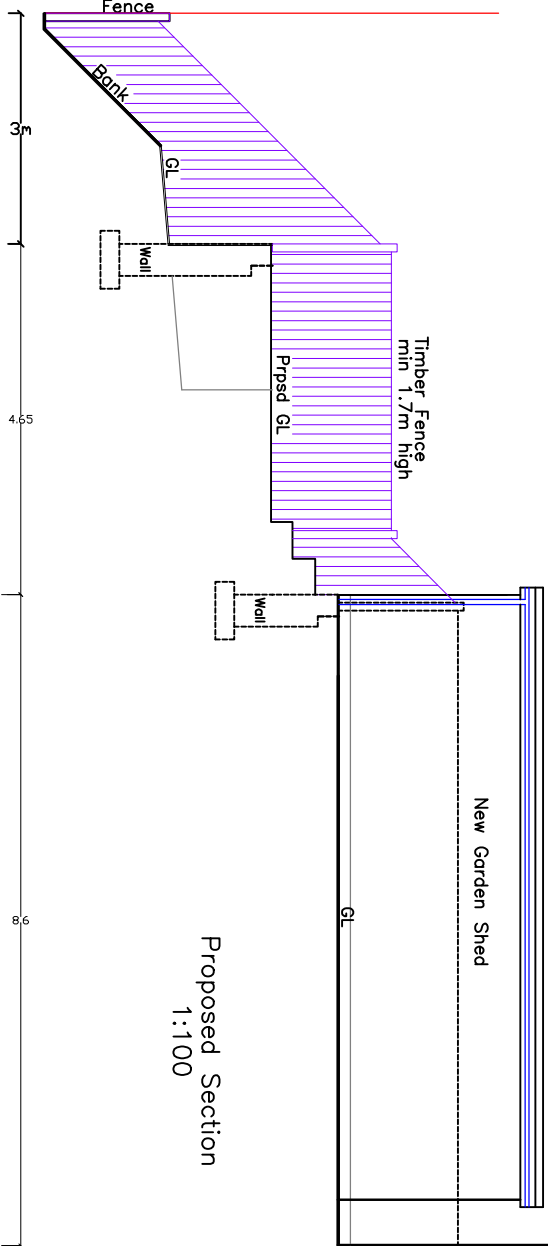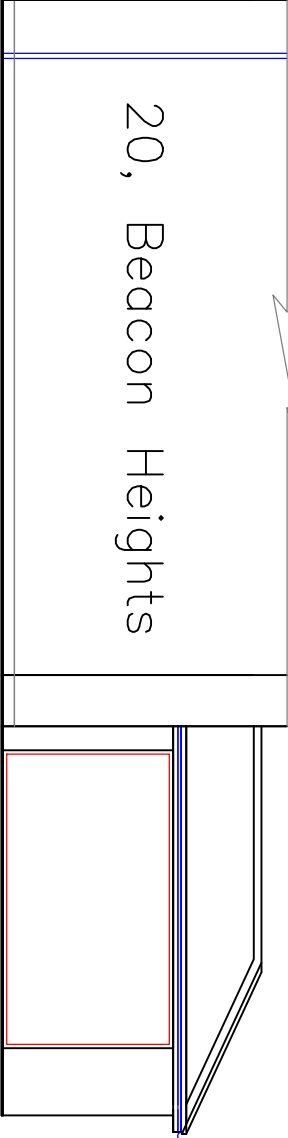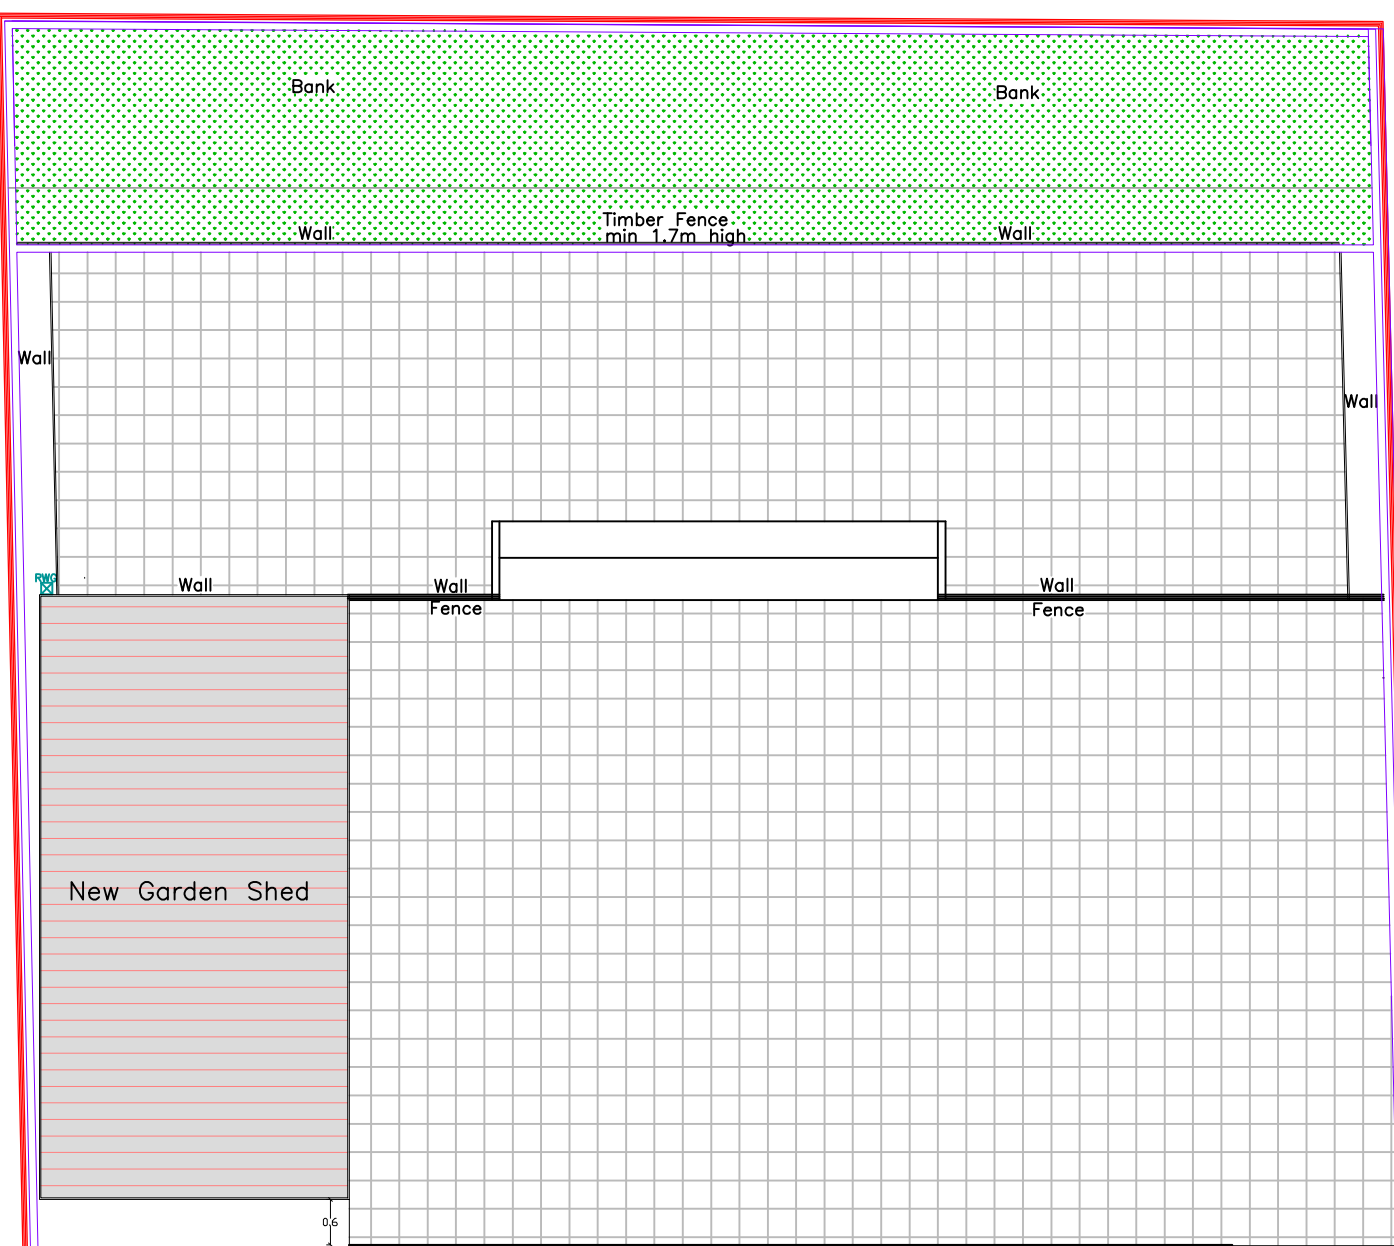

Proposed Section
1:100

Issued Only for Purpose Indicated			
Drawing Status: FOR PLANNING/BUILD CONTROL PURPOSES ONLY			
Address	20, Heol Corn Du Merthyr Tydfil CF48 1BW		
Project	Proposed Reprofiting of Rear Garden with New Garden Shed		
Drawn by	Paper	Date	10.04.22
Title	A2	Scale	1:100
Proposed Plans, & Section Details		Dwg No	BEACON 20_02C



Utopia Design
Architectural Services



Utopia Design
Architectural Services

Building Planning Application Support
Paul Thomas: BSc (Hons)
Tel: 01685 559230. Mob: 07908 725065