




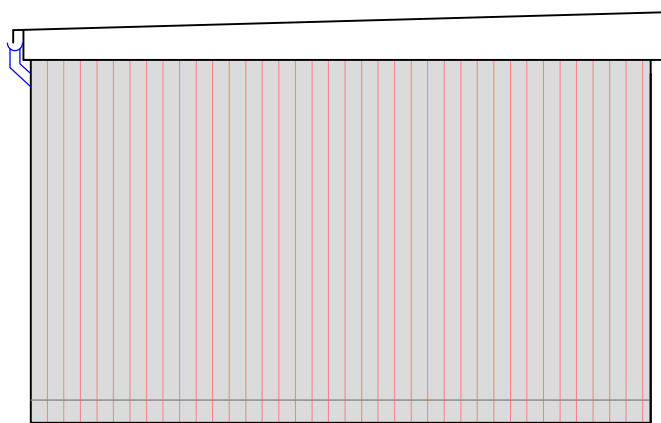


Proposed Side Elevation
1:50

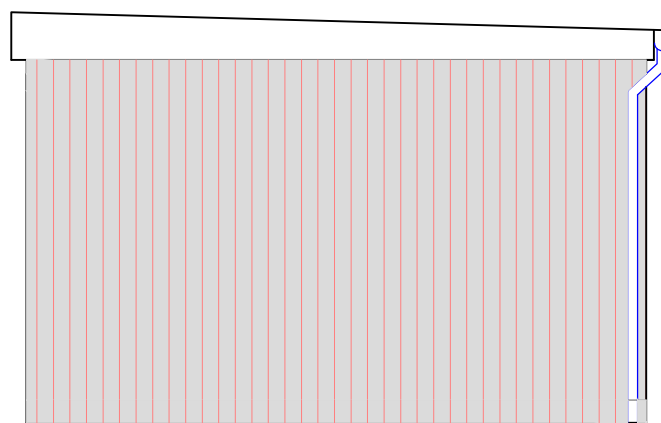


Proposed Side Elevation
1:50

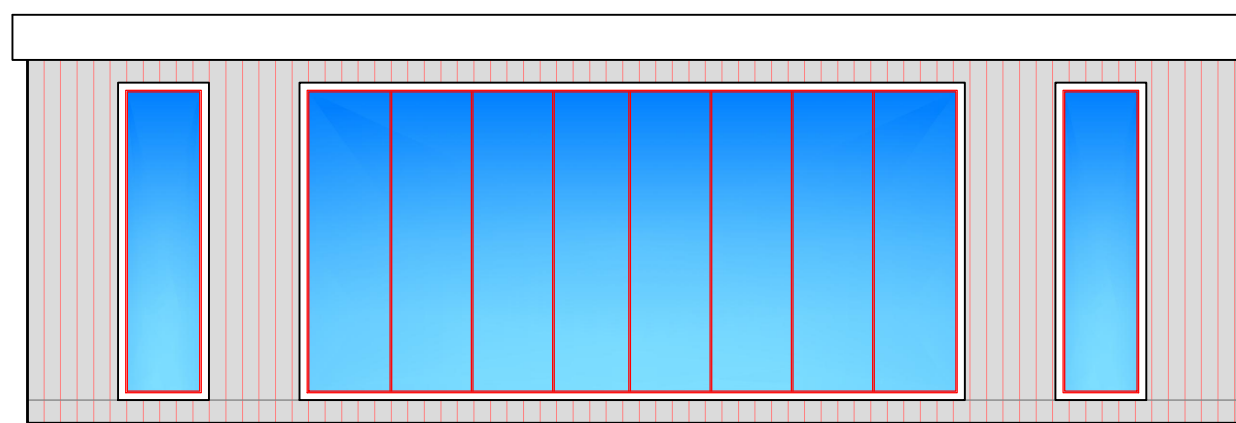


Proposed Front Elevation
1:50

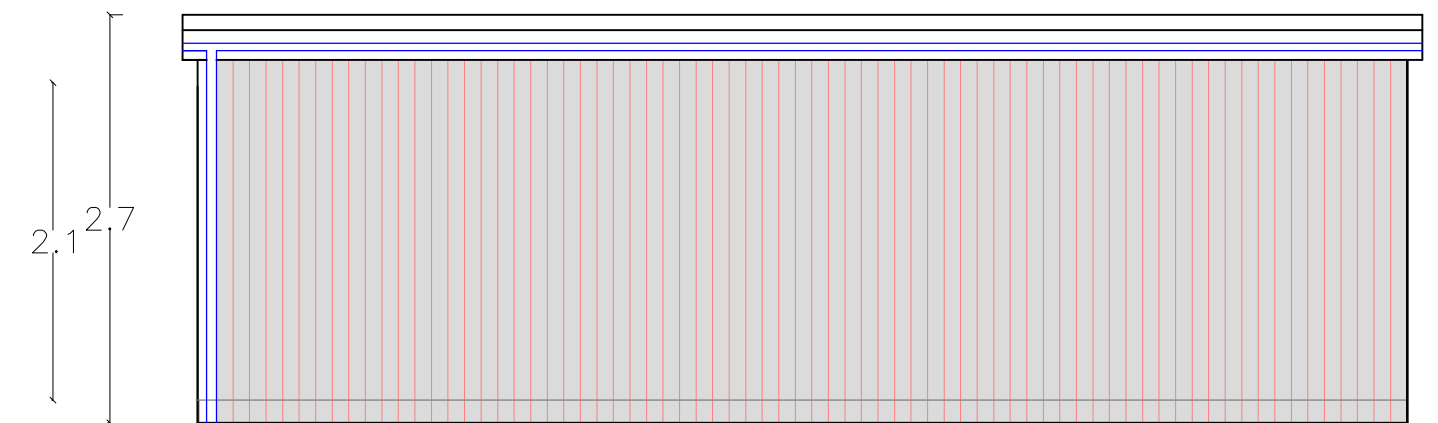


Proposed Rear Elevation
1:50

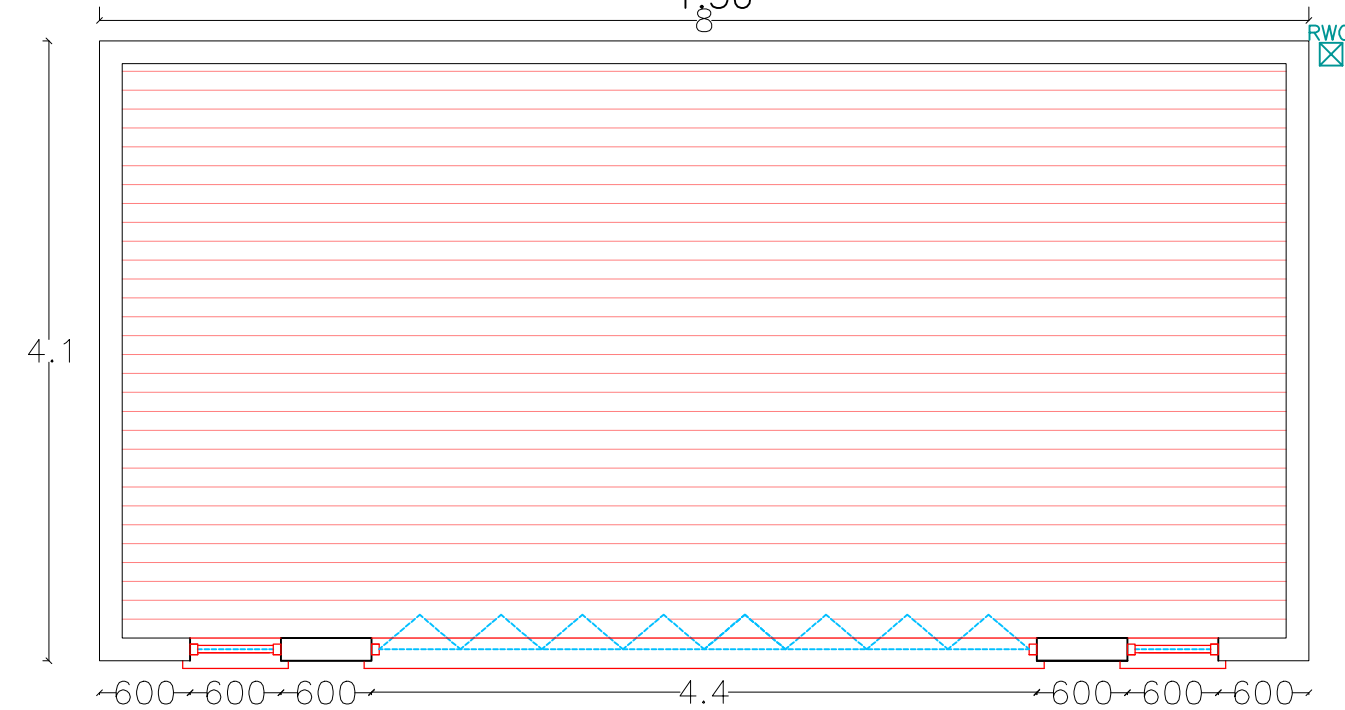


Proposed Floor Plan
1:50

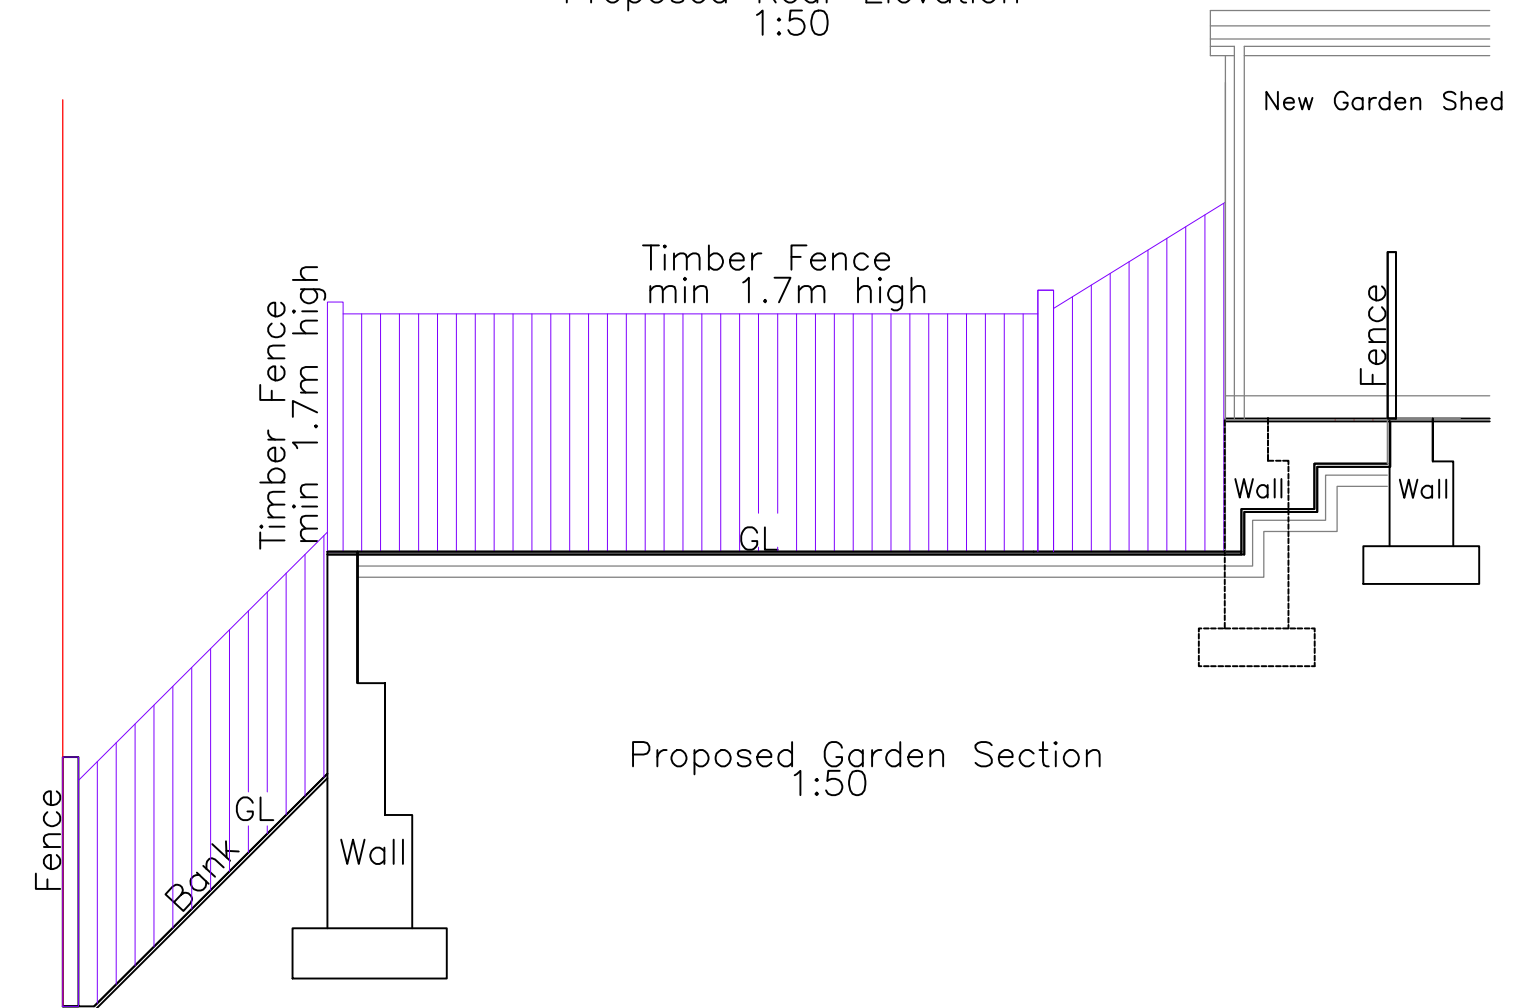


Proposed Garden Section
1:50

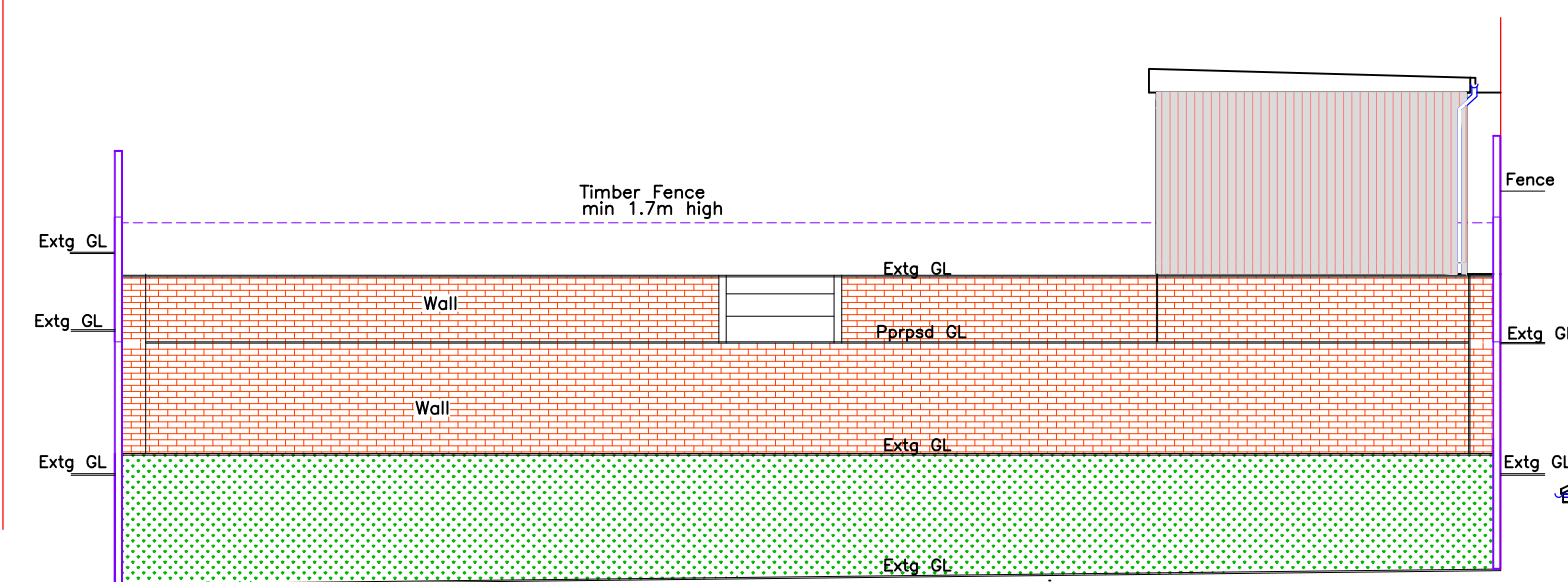

Proposed Garden Elevation
1:100

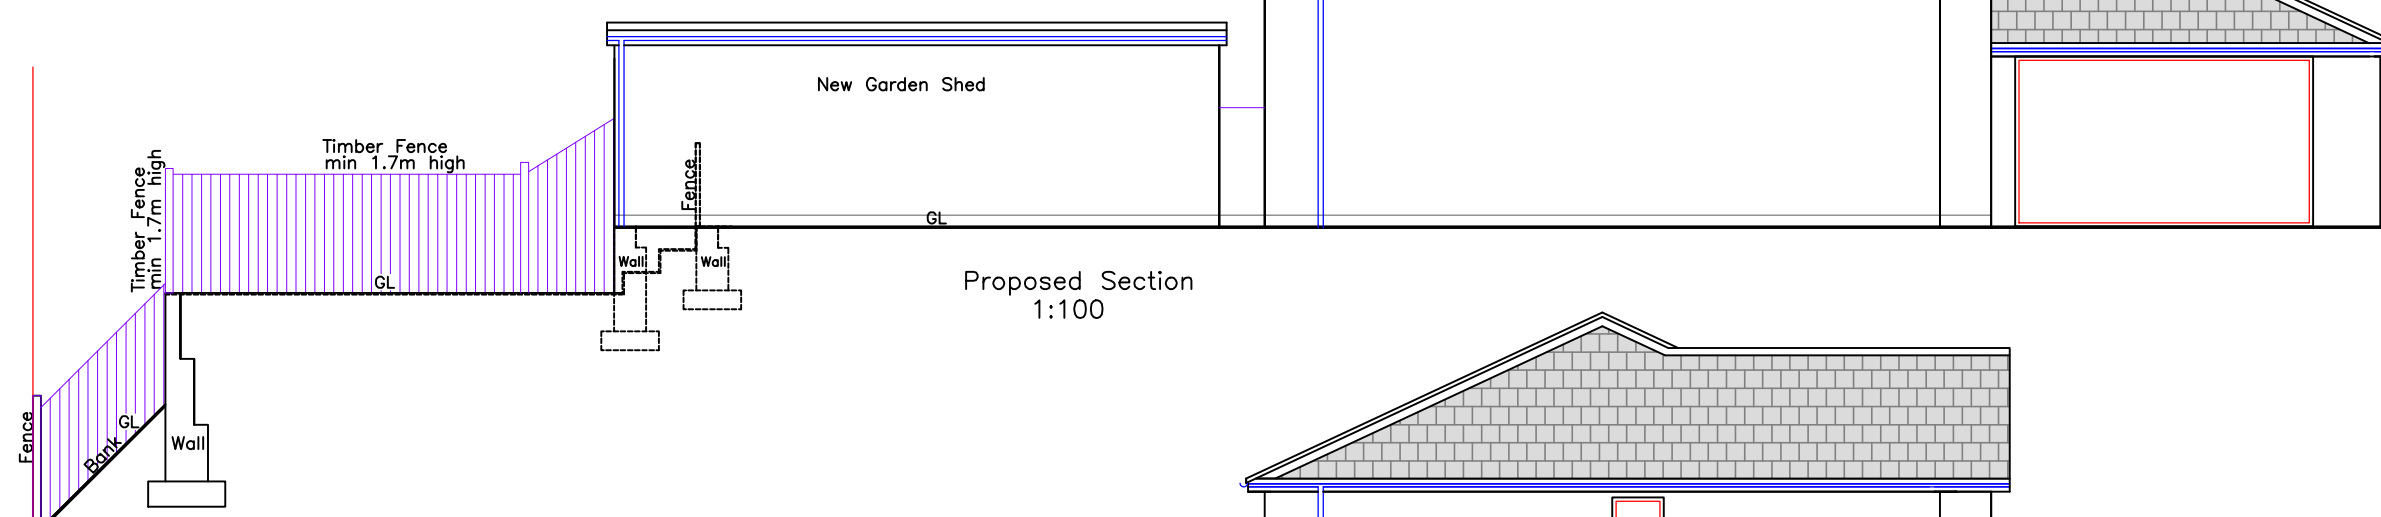

Proposed Section
1:100

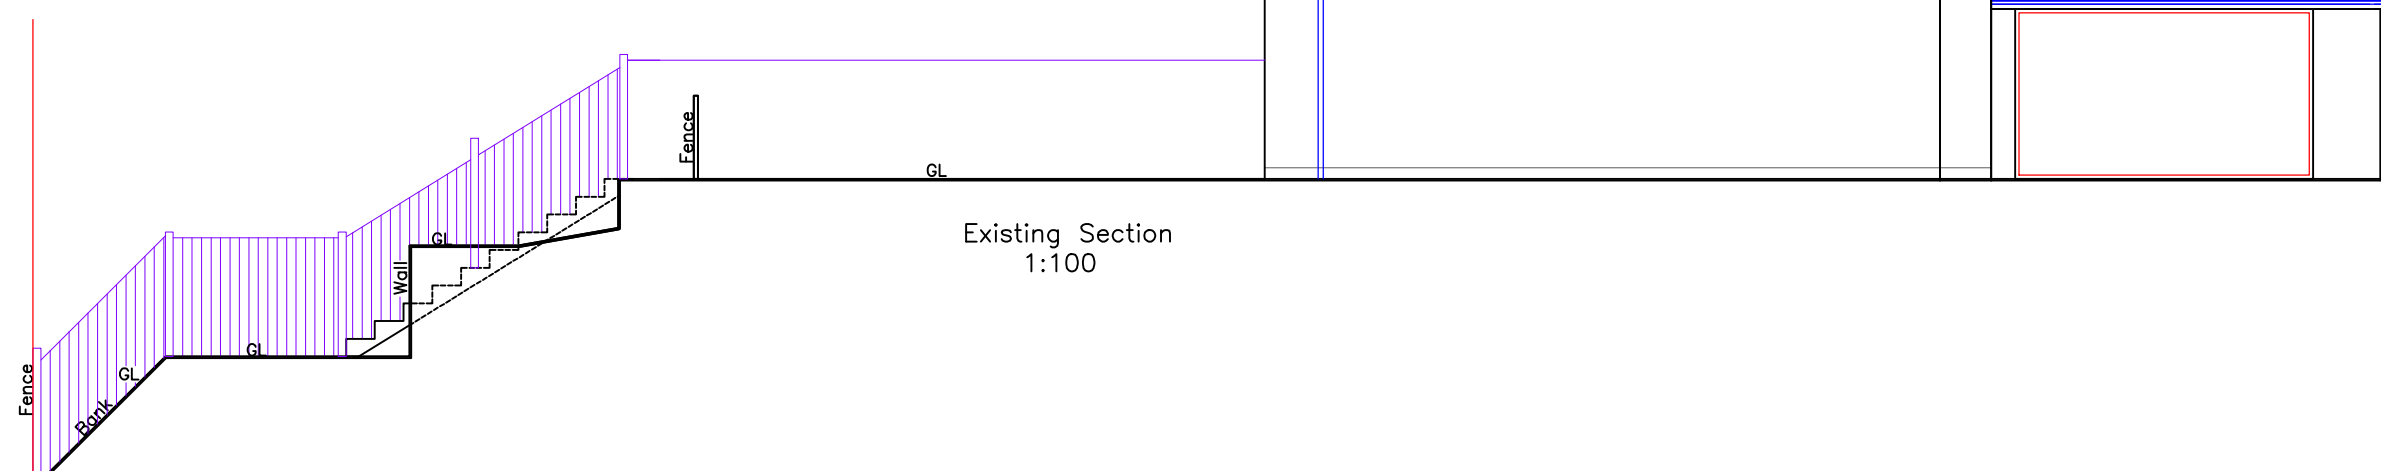

Existing Section
1:100

	
Utopia Design Architectural Services	
Building Planning Application Support Paul Thomas: BSc (Hons) Tel: 01685 559230. Mob: 07908 725065	
Issued Only for Purpose Indicated Drawing Status: FOR PLANNING/BUILD CONTROL PURPOSES ONLY	
Address 20, Heol Corn Du Merthyr Tydfil CF48 1BW	
Project Proposed Reprofiling of Rear Garden with New Garden Shed	
Drawn by	Date
Paper	30.11.2021
Title	Scale
	1:50 1:100
Proposed Plans, Elevations & Section Details	
BEACON 20 03D	