




INDIGO DESIGN (Part of 3dcadwales Ltd) 5 Ashlea Drive, Merthyr Tydfil, CF47 0NY Tele 01685 385748 Mob - 079400913216 Email: enquiries@indigo-3d-design.co.uk			
This Drawing is Copyright, Dimensions to be checked on site and not scaled from this drawing		 Indigo 3d Design	
PURPOSE OF ISSUE		DRAWING NUMBER	
Planning Approval		GT-01	
PROJECT	Detached shed, retain land with gabion Baskets and parking		
SHEET			
Existing Site Plans			
Address	Land opposite No 6-7 Graig Terrace, Bedling, Treharris CF46 6SA		
Checked by	Drawn by	Scale (@ A2)	
JH	PH	1 : 100	
Rev No	Description	Date	
A	Issue	04/10/2021	
B	Sections added, boundary and finished amended	04/03/2022	

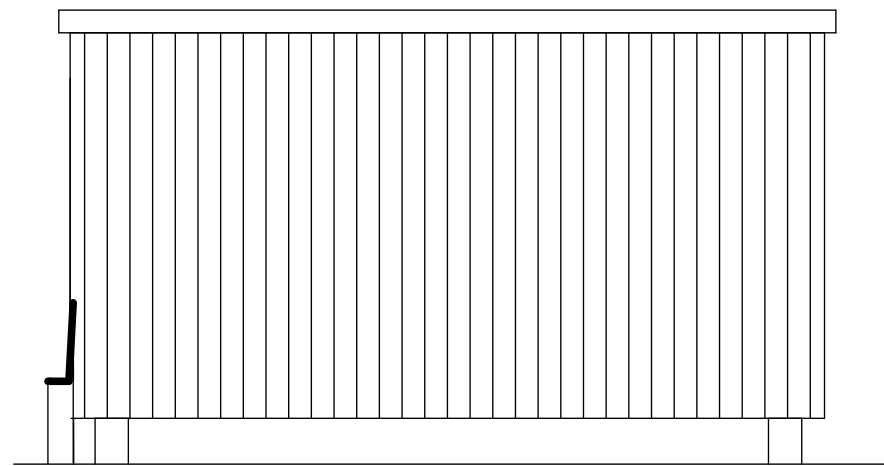


1 Shed Road Elevation
1 : 50

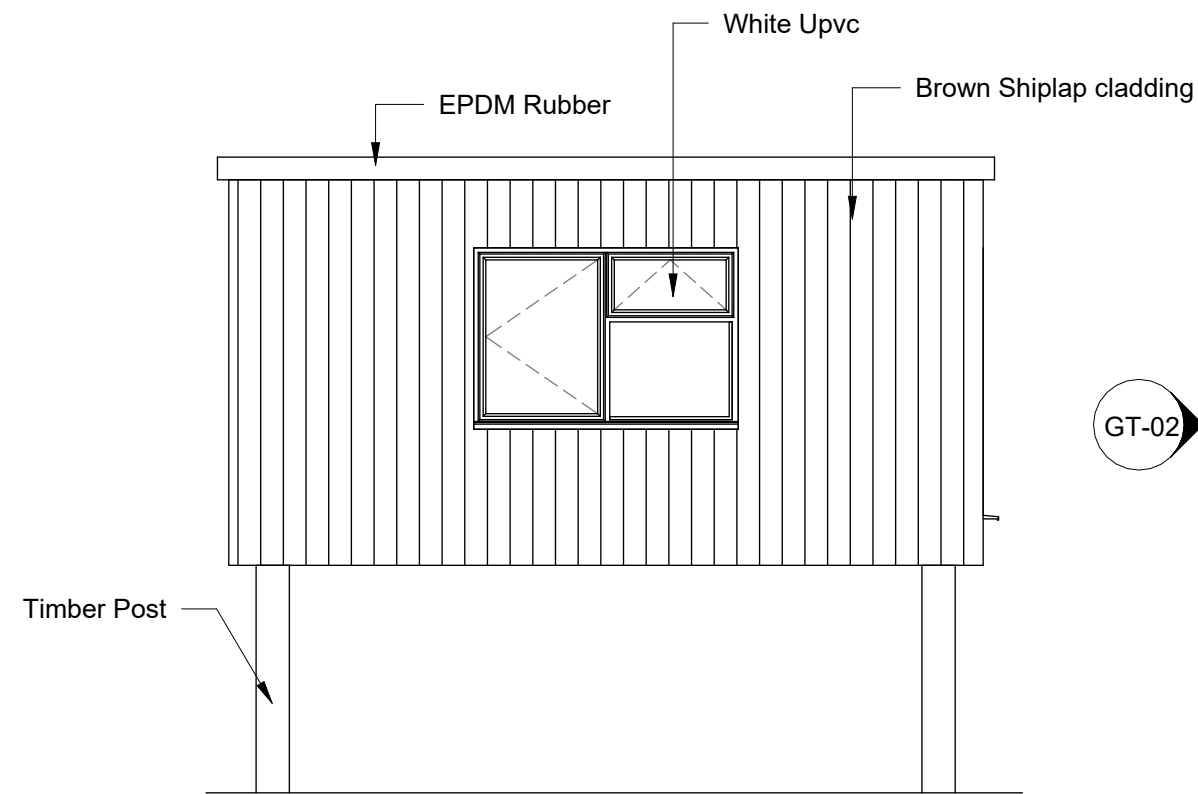


2 Shed Rear Elevation
1 : 50

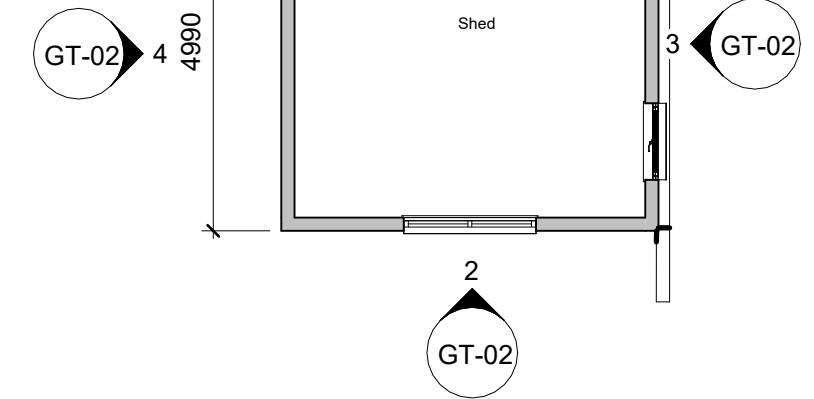

5 Shed Base
1 : 100

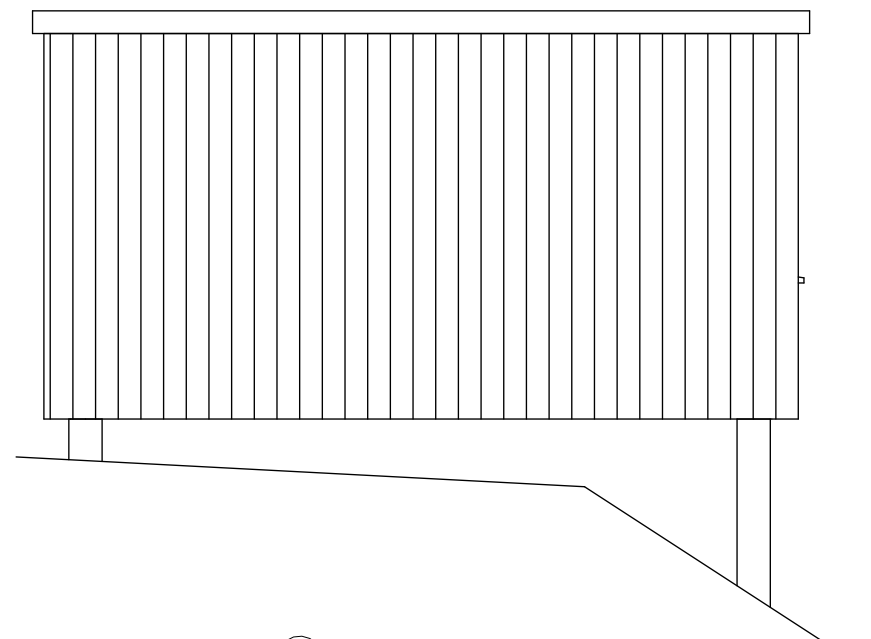

4 Shed Side Elevation 2
1 : 50

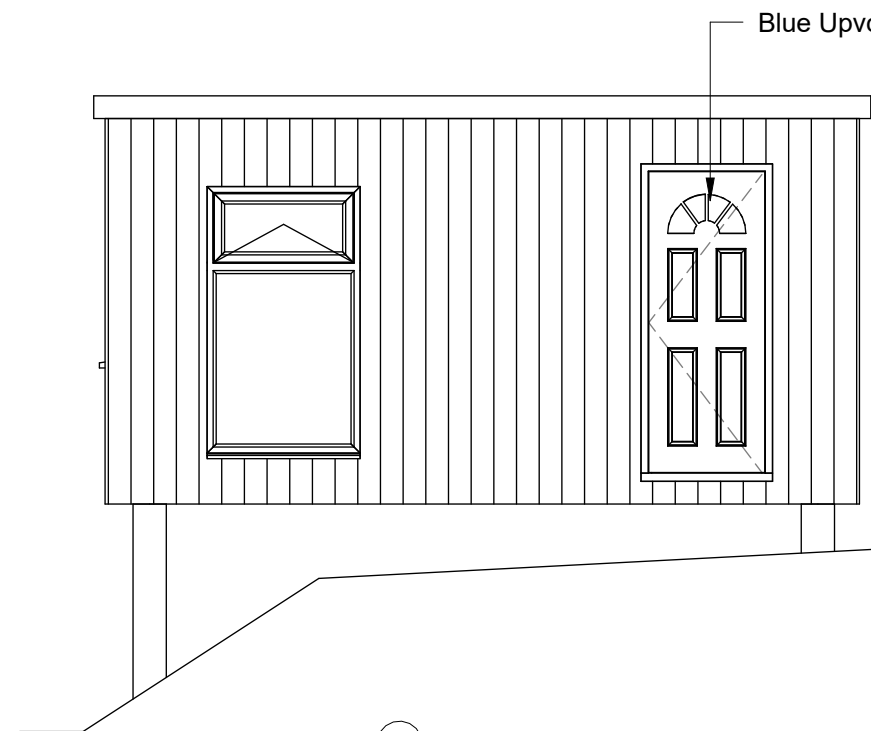

3 Shed Side Elevation 1
1 : 50

INDIGO DESIGN (Part of 3dcadwales Ltd) 5 Ashlea Drive,
Merthyr Tydfil, CF47 0NY Tele 01685 385746 Mob -
07940913216 Email: philip@3dcadwales.co.uk

This Drawing is Copyright,
Dimensions to be checked
on site and not scaled from
this drawing



PURPOSE OF ISSUE

DRWAING NUMBER

Planning Approval

GT-02

PROJECT Detached shed, retain land with gabion
Baskets and parking

SHEET Proposed Plan & Elevations


Address Land opposite No 6-7 Graig Terrace,
Bedlinog, Treharris CF46 6SA

Checked by
JH

Drawn by
PH

Scale (@ A3)
As indicated

Rev No	Description	Date
A	Issue	04/10/2021
B	Sections added, boundary and finished amended	04/03/2022

 


INDIGO DESIGN (Part of 3dcadwales Ltd) 5 Ashlea Drive, Merthyr Tydfil, CF47 0NY One 01685 365748 Mob - 079040913216 Email: enquiries@indigo-3d-design.co.uk		
This Drawing is Copyright, Dimensions to be checked on site and not scaled from this drawing		 Indigo 3d Design
PURPOSE OF ISSUE		DRAWING NUMBER
Planning Approval		GT-03
PROJECT	Detached shed, retain land with gabion Baskets and parking	
SHEET	Proposed Site Plan	
Address	Land opposite No 6-7 Graig Terrace, Bedlingon, Treharris CF46 6SA	
Checked by JH	Drawn by PH	Scale (@ A2) 1 : 100
Rev No	Description	Date
A	Issue	04/10/2021
B	Sections added, boundary and finished amended	04/03/2022




① Existing Section 1
1 : 100



② Existing Section 2
1 : 100

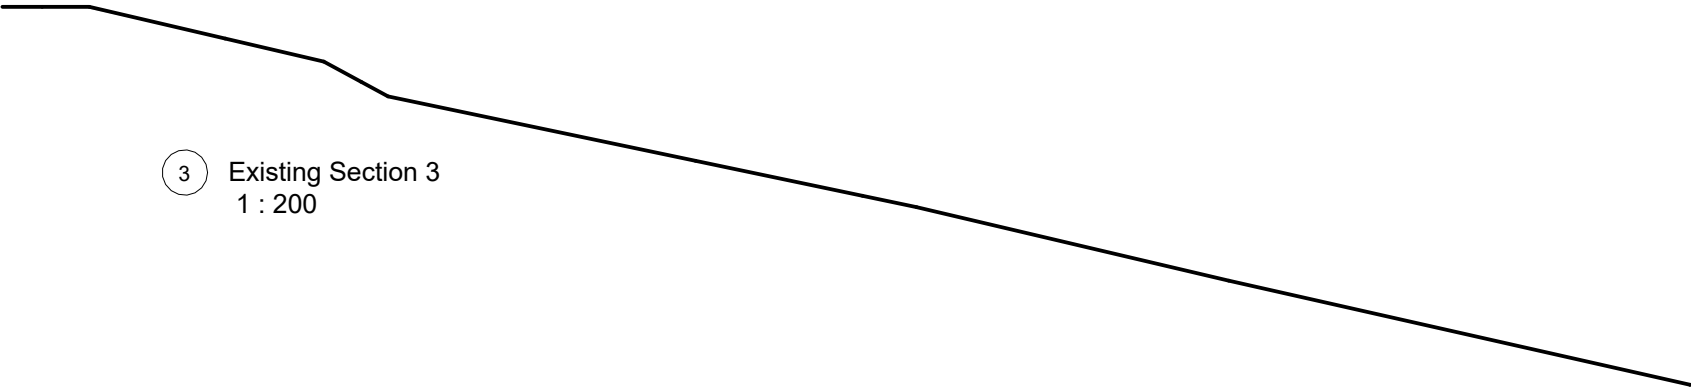

③ Existing Section 3
1 : 200

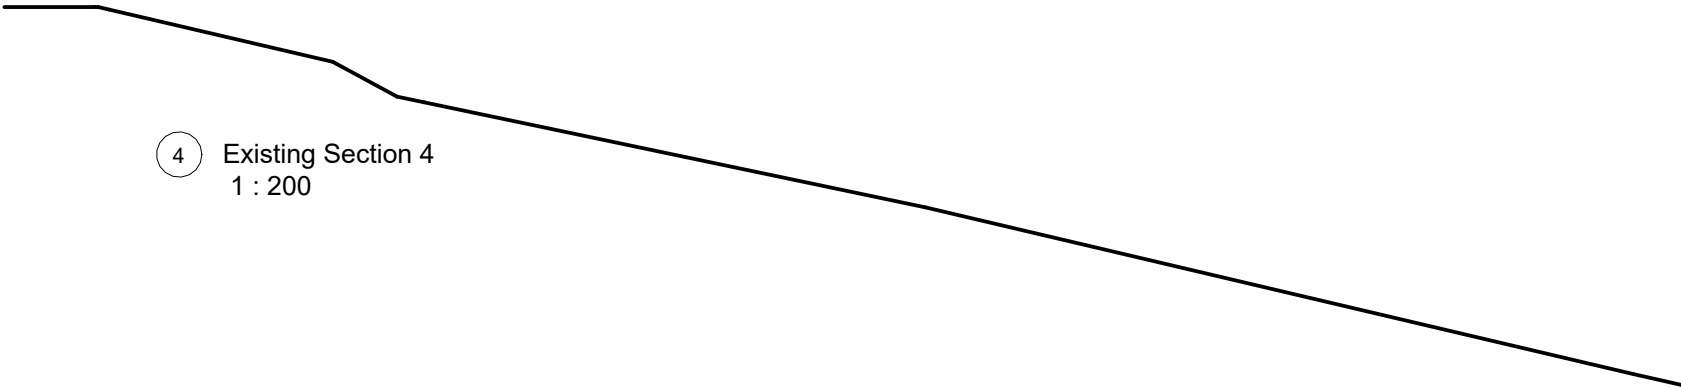

④ Existing Section 4
1 : 200

INDIGO DESIGN (Part of 3dcadwales Ltd) 5 Ashlea Drive,
Merthyr Tydfil, CF47 0NY Tele 01685 385746 Mob -
07940913216 Email: philip@3dcadwales.co.uk

This Drawing is Copyright,
Dimensions to be checked
on site and not scaled from
this drawing



PURPOSE OF ISSUE	DRWAING NUMBER
Planning Approval	GT-04







PROJECT Detached shed, retain land with gabion
Baskets and parking

SHEET Existing Sections

Address Land opposite No 6-7 Graig Terrace,
Bedlinog, Treharris CF46 6SA

Checked by	Drawn by	Scale (@ A3)
JH	PH	As indicated

Rev No	Description	Date
A	Issue	04/10/2021
B	Sections added, boundary and finished amended	04/03/2022

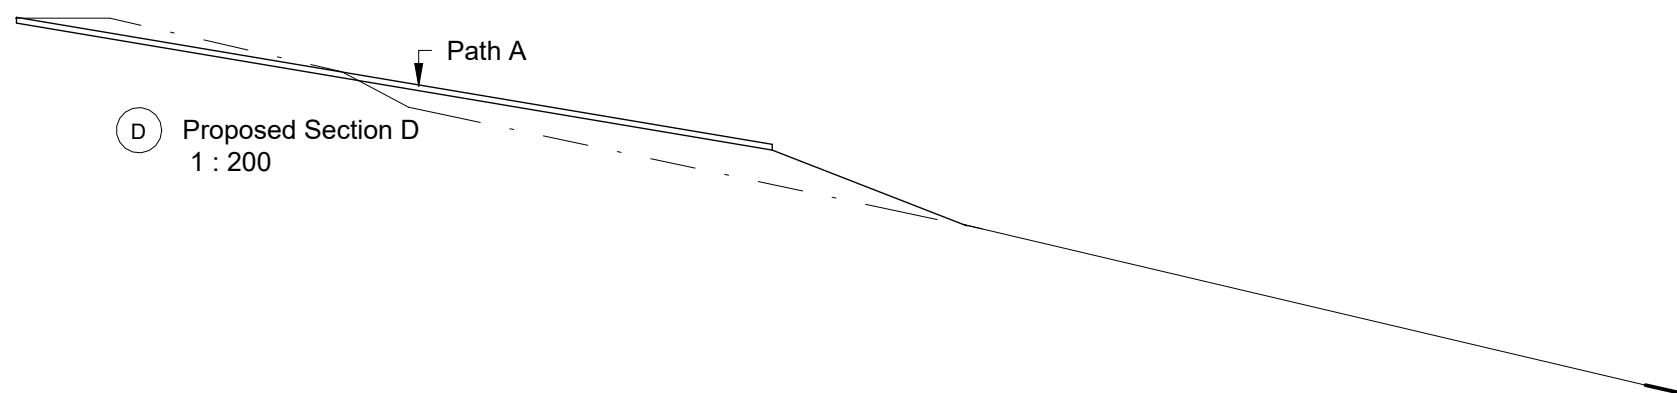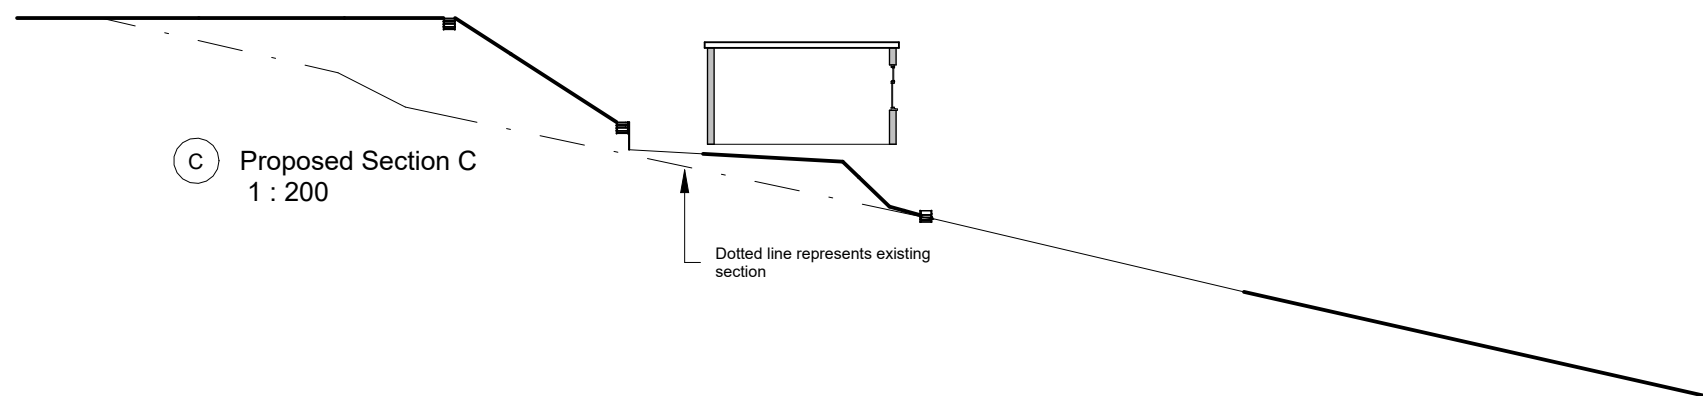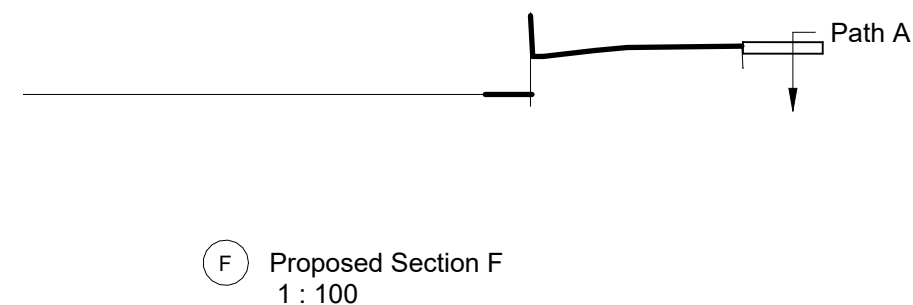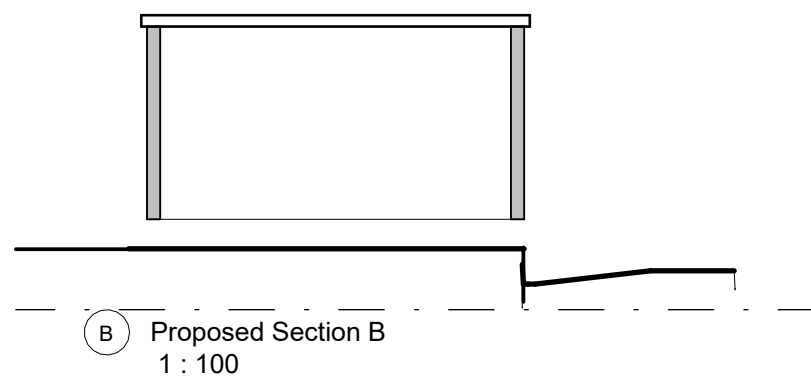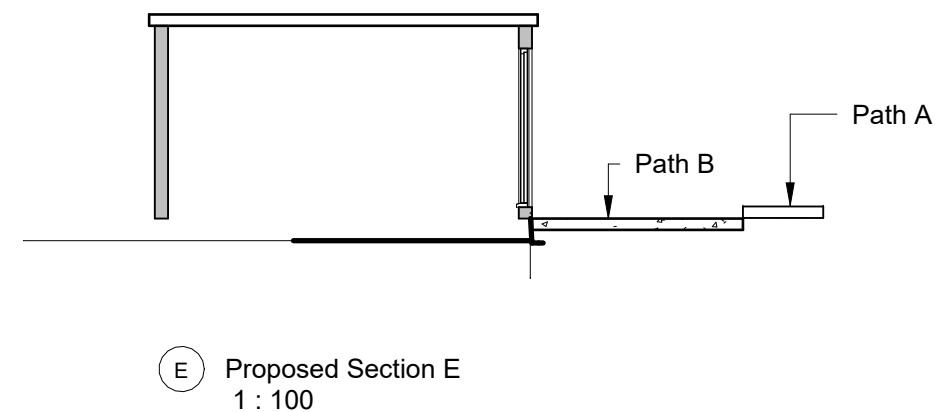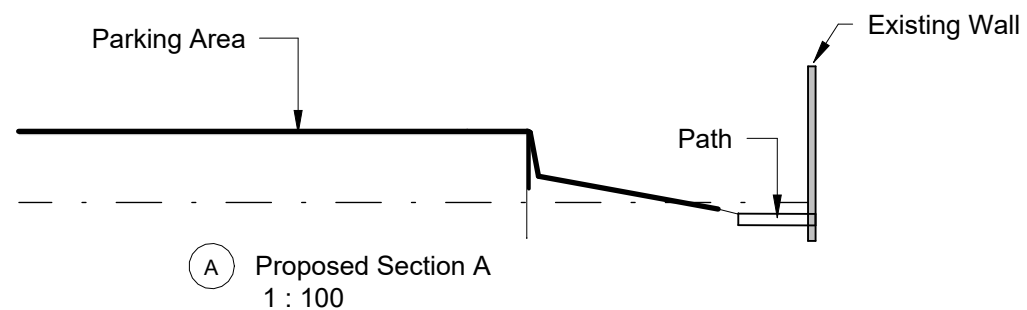

INDIGO DESIGN (Part of 3dcadwales Ltd) 5 Ashlea Drive,
Merthyr Tydfil, CF47 0NY Tele 01685 385746 Mob -
07940913216 Email: philip@3dcadwales.co.uk

This Drawing is Copyright,
Dimensions to be checked
on site and not scaled from
this drawing



PURPOSE OF ISSUE	DRWAING NUMBER
Planning Approval	GT-05

PROJECT	Detached shed, retain land with gabion Baskets and parking
---------	---

SHEET	Proposed Sections
-------	-------------------

Address	Land opposite No 6-7 Graig Terrace, Bedlinog, Treharris CF46 6SA
---------	---

Checked by	Drawn by	Scale (@ A3)
JH	PH	As indicated

Rev No	Description	Date
A	Issue	04/10/2021
B	Sections added, boundary and finished amended	04/03/2022