




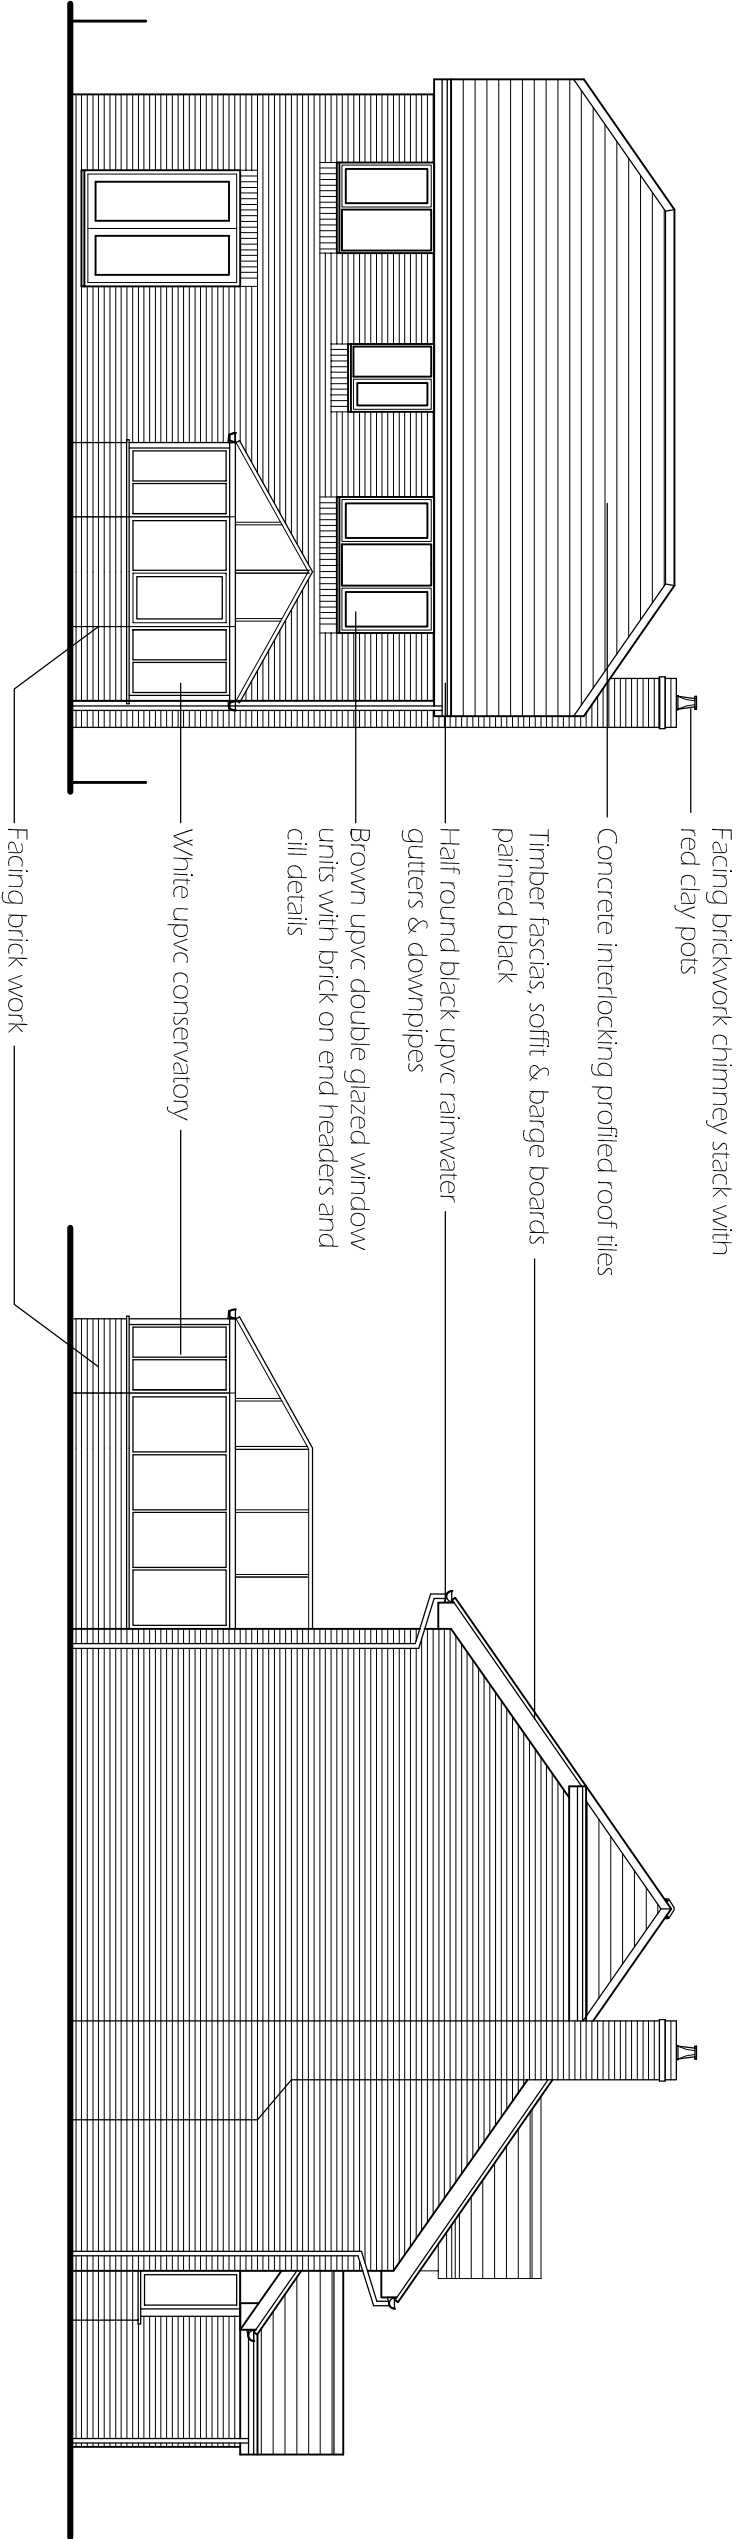


Existing rear elevation at 1:100

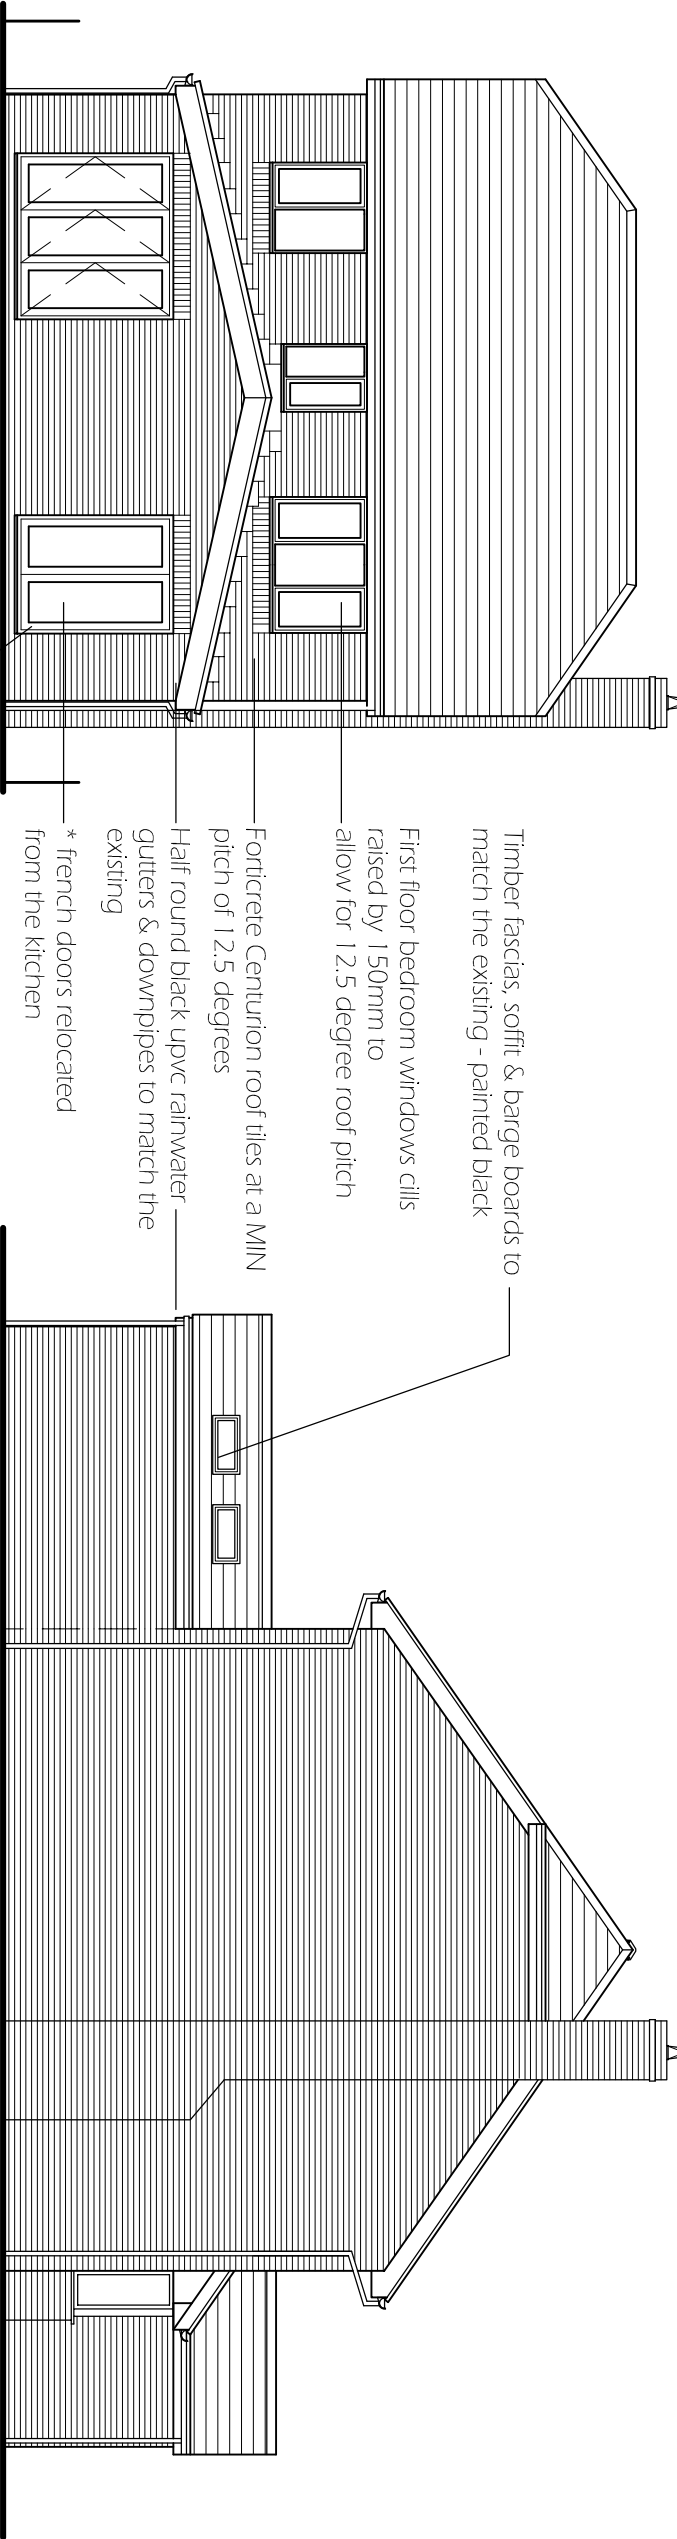

Existing side elevation at 1:100

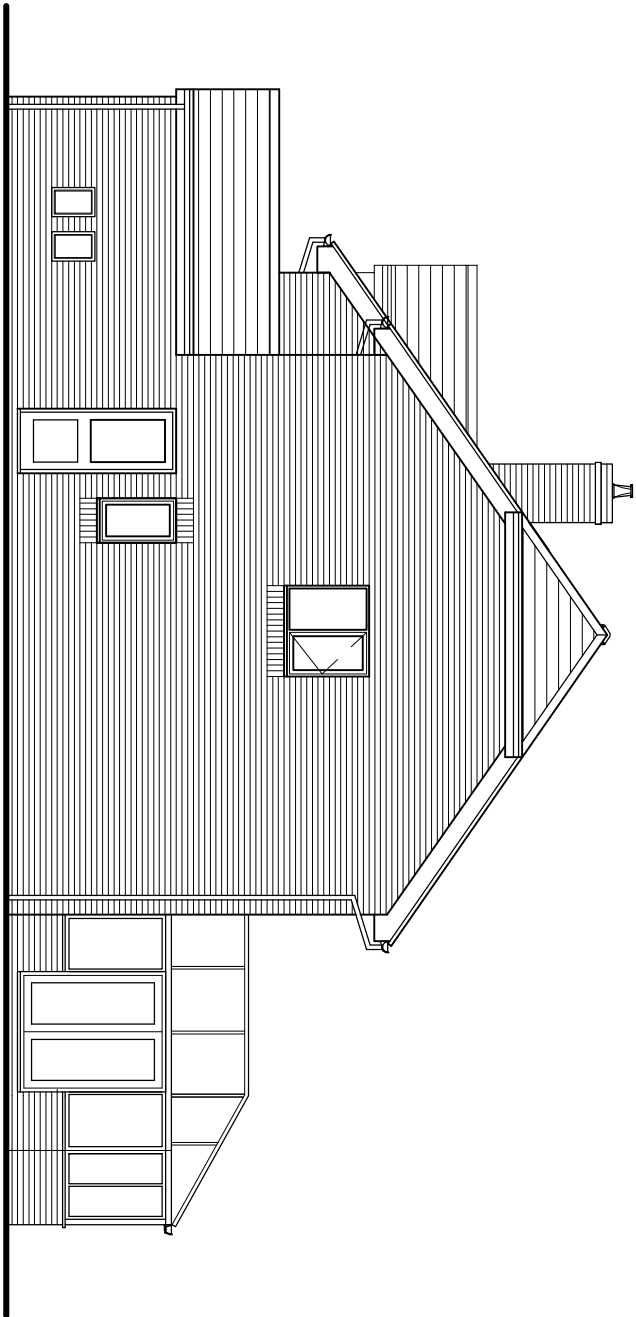

Proposed side elevation at 1:100

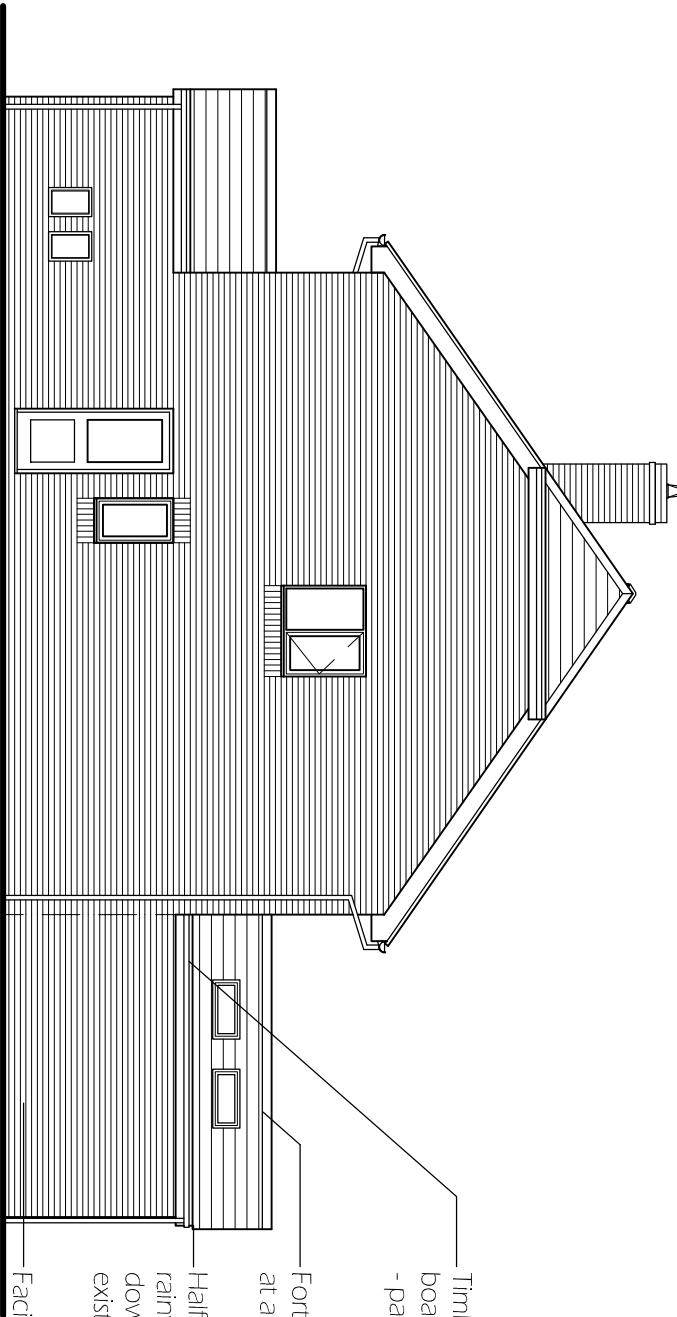

Proposed rear elevation at 1:100

Client
Mr and Mrs G. Bushnell

Project
Proposed extension to 26 Chapel's Bank,
Georgetown, Merthyr Tydfil, CF48 1BP.

Date: July 2020
Scale: 1:100 @ A2
Job No: 3046
Drawing No: 02

Revision	Date	Comment
*		
*		
*		
*		

Penrose
architectural
SERVICES

46 High Street,
Pergant,
Blackwood,
Gwent,
NP12 3SZ.
Tel: 01443 820 270
www.penrosewalkins.co.uk