



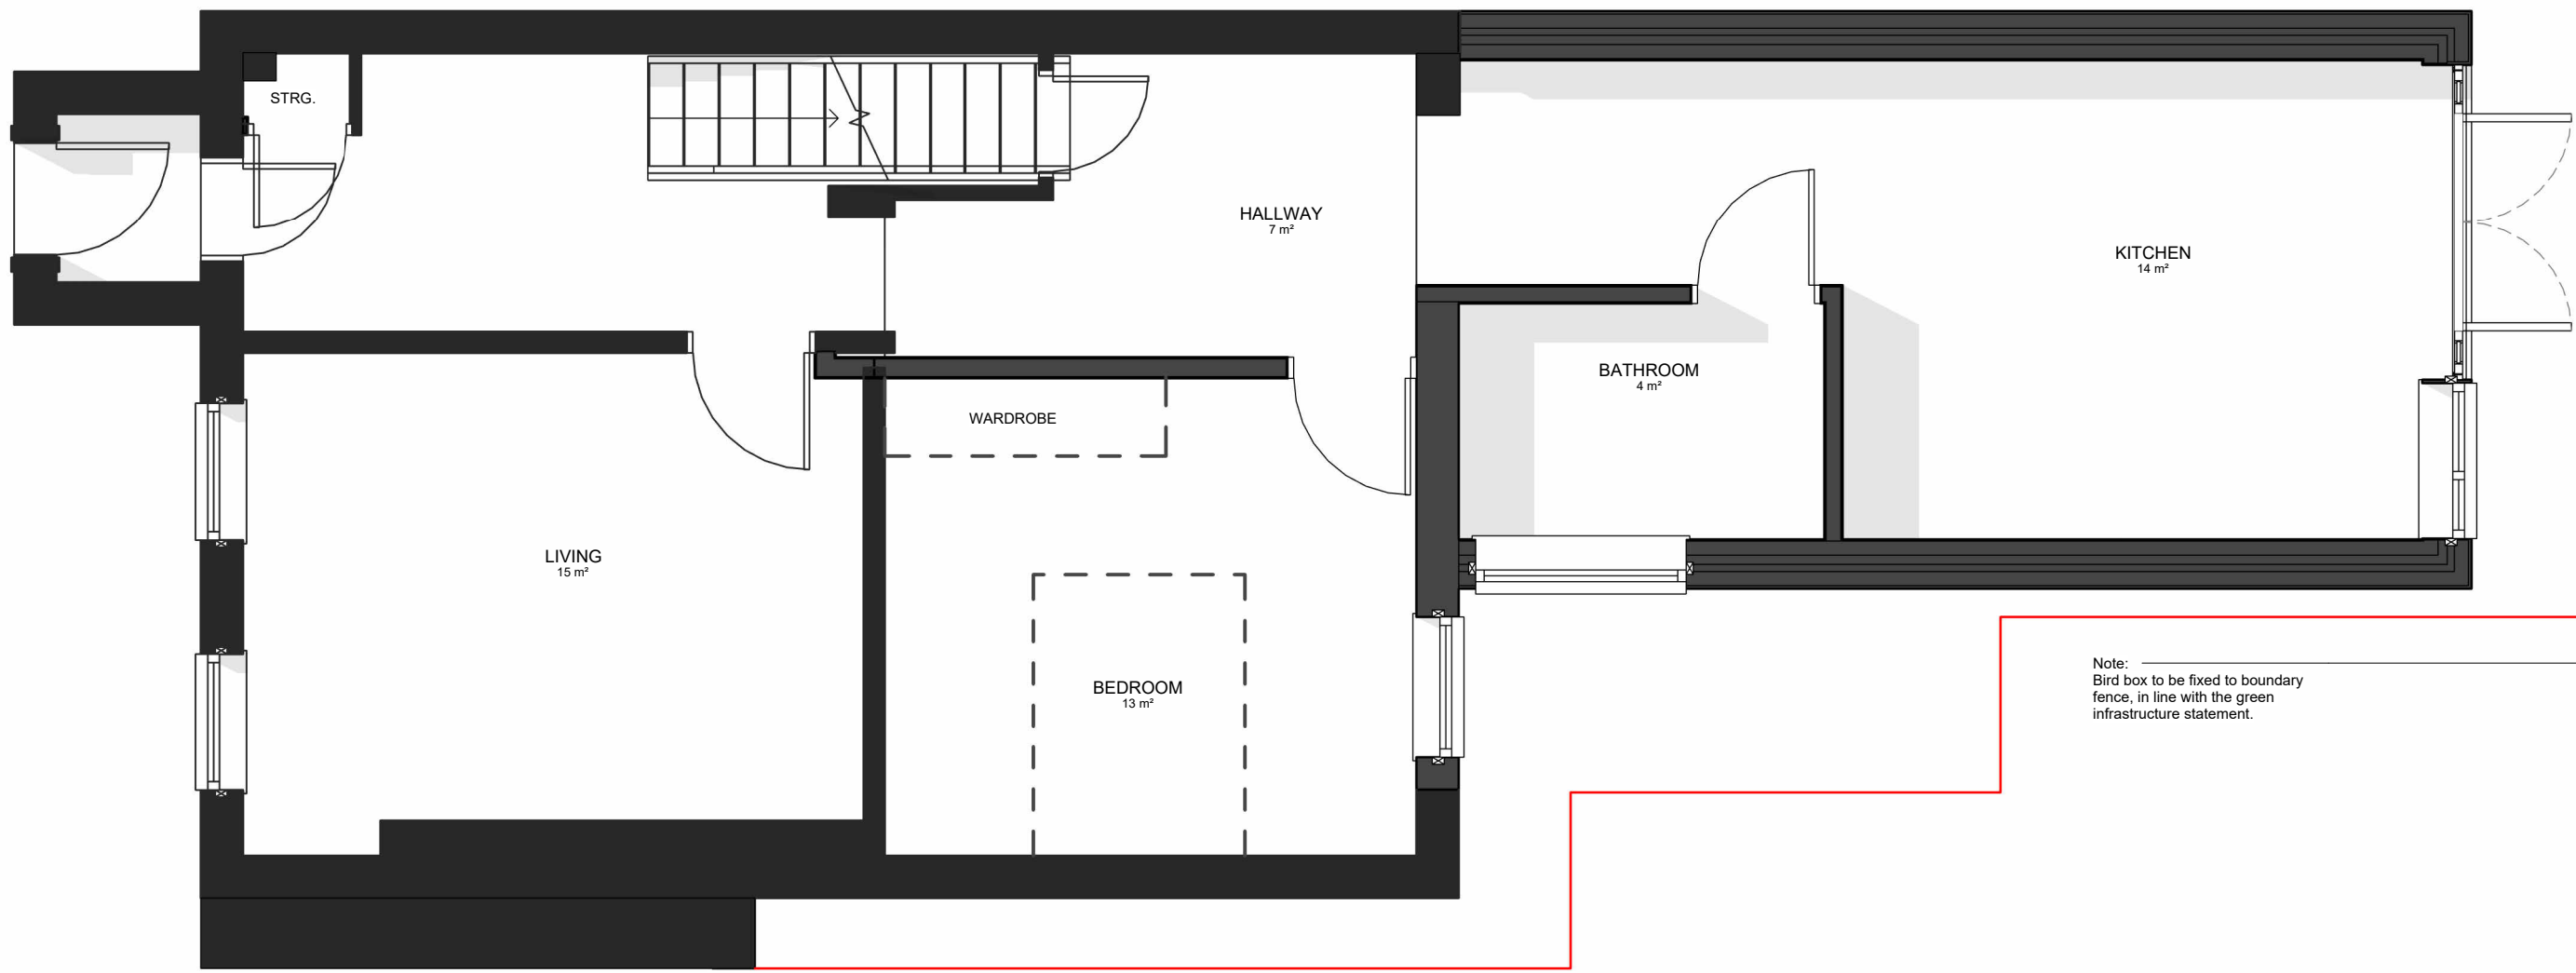

-GROUND FLOOR
1 : 50

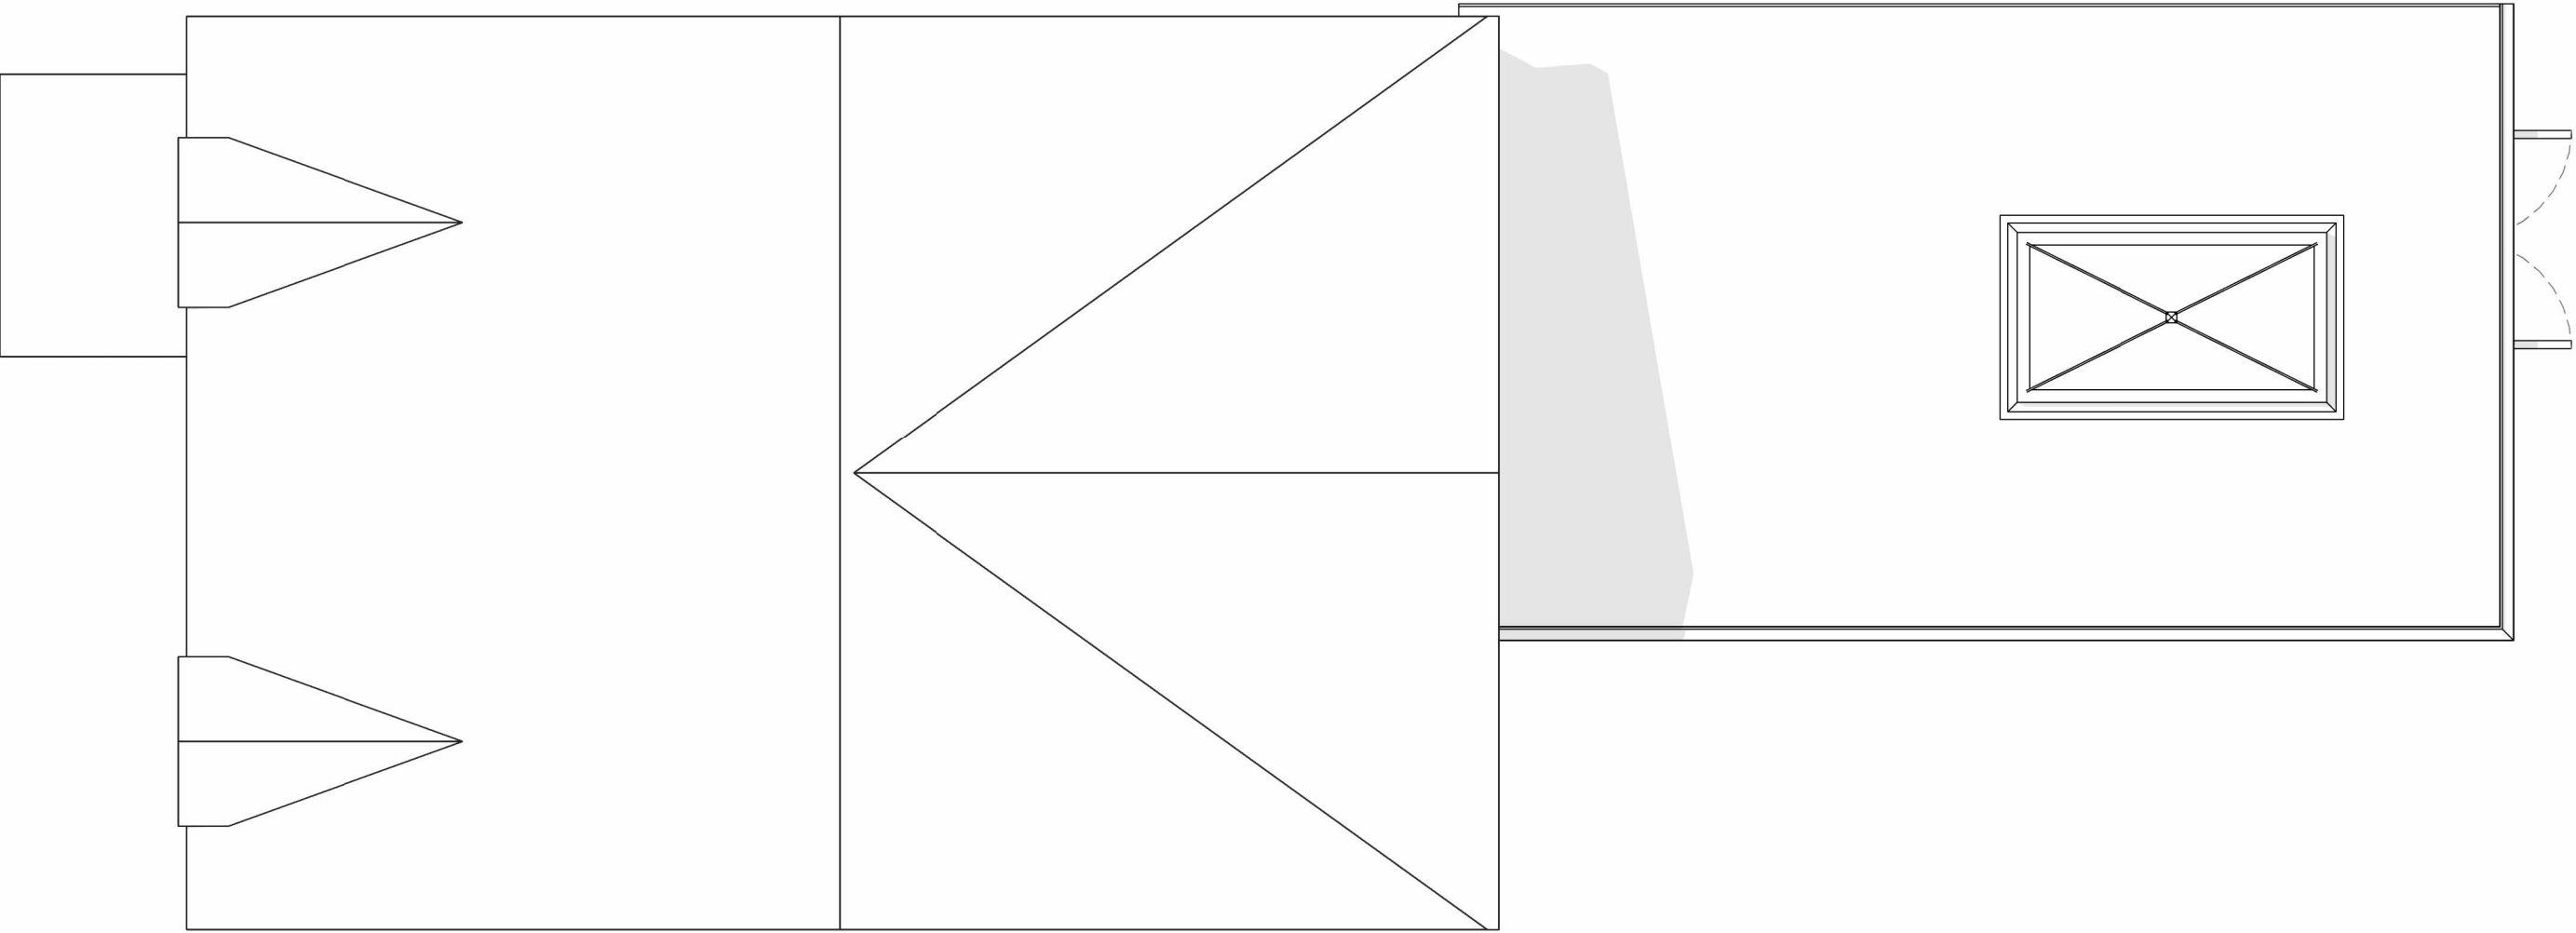


-ROOF PLAN
1 : 50




-EAST ELEVATION
1 : 100




-WEST ELEVATION
1 : 100

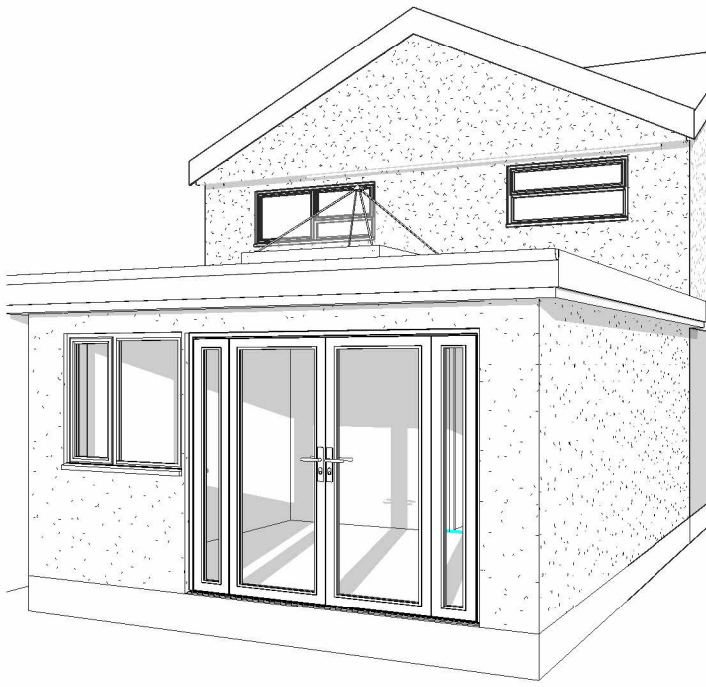


3D View 2

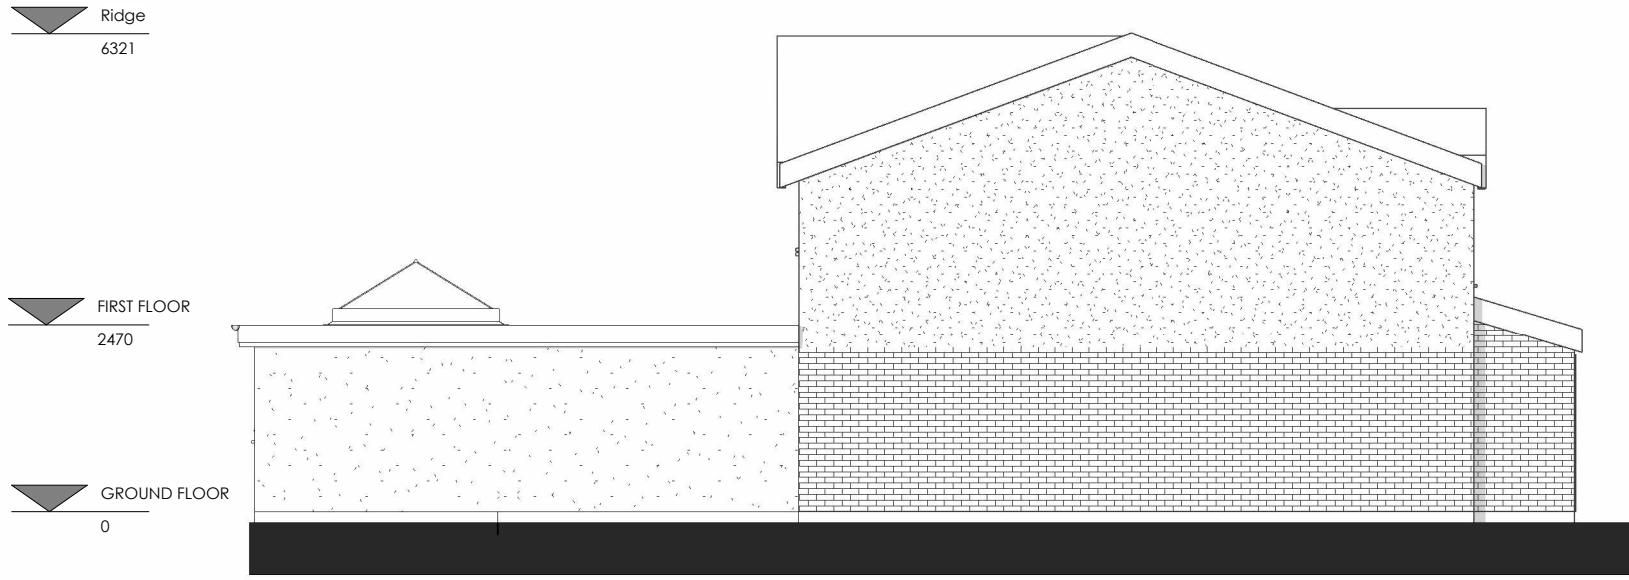

-NORTH ELEVATION
1 : 100

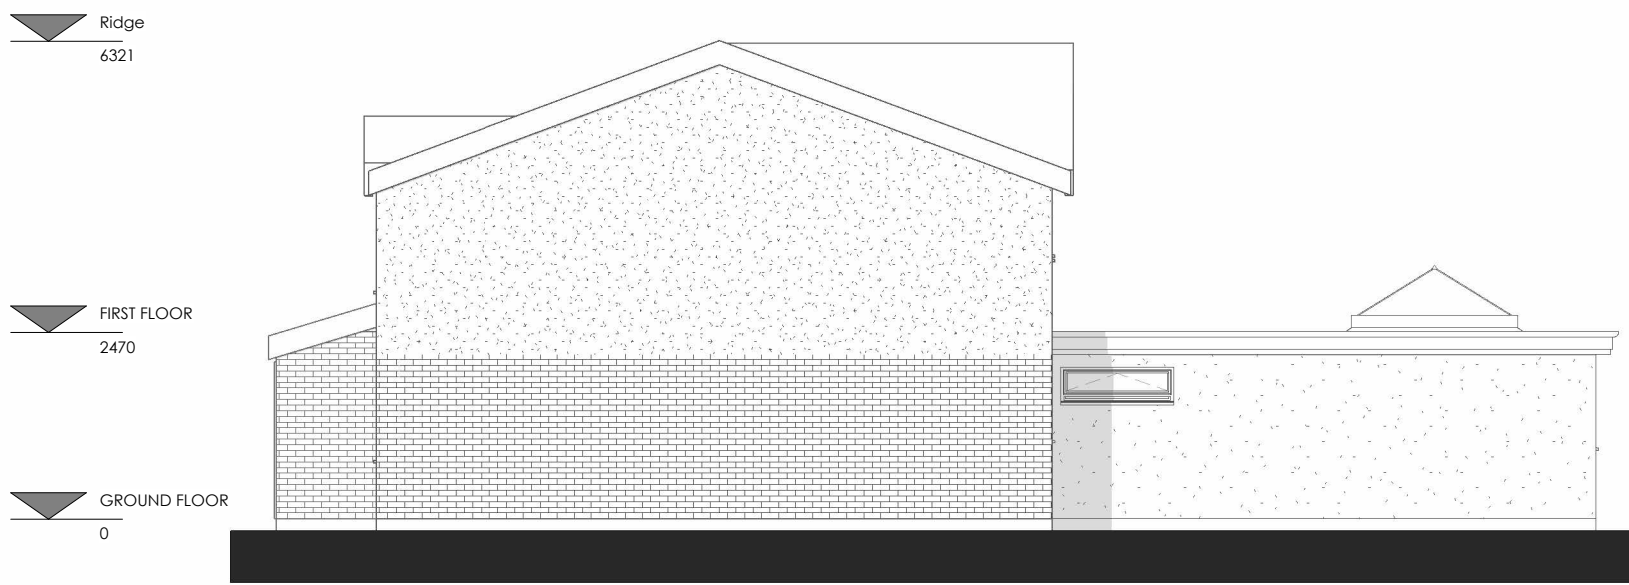

-SOUTH ELEVATION
1 : 100

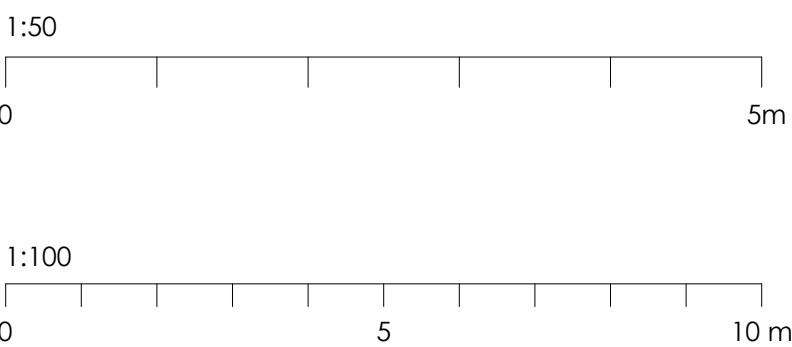

NOTE: All dimensions to be checked on site. Do not scale this drawing. All discrepancies should be reported to Blackbrick Studio. Copyright: 2024 Blackbrick Studio. This drawing and this design are copyright of Blackbrick Studio. This drawing is not to be used or copied without written consent.

REVISIONS		
REVISION	DESCRIPTION	DATE
01	Green infrastructure	07/01/2024

STATUS: FOR PLANNING



CLIENT:	Zeehva		
ADDRESS:	63 Heolgerig, Merthyr Tydfil CF48 1RP		
TITLE:	Proposed Plans & Elevations		
DRAWN:	CHECKED:	APPROVED:	REVISION:
WP	RD	RH	01
SHEET:	SCALE:	DATE:	
PL004	As indicated@A1	15/07/24	