



Existing North-West Elevation

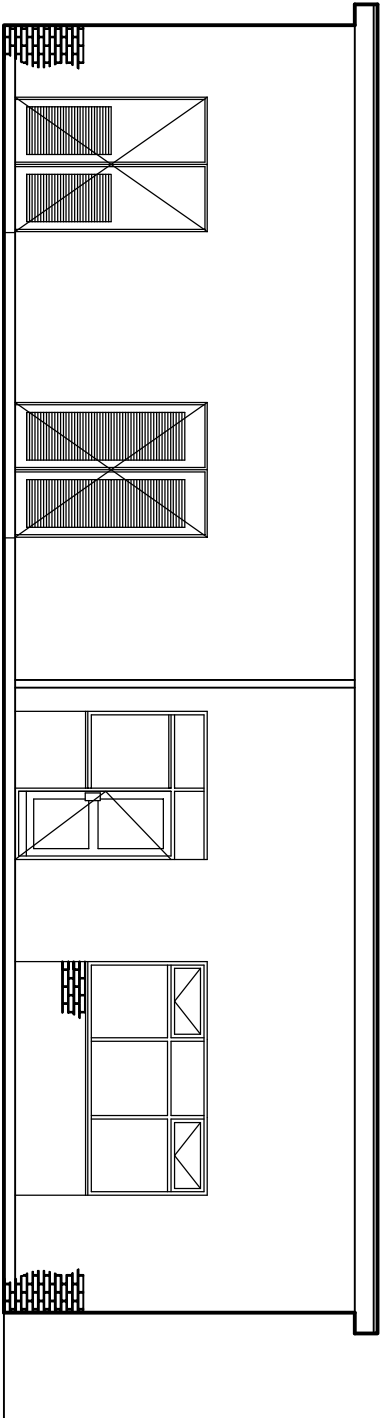

Existing North-East Elevation

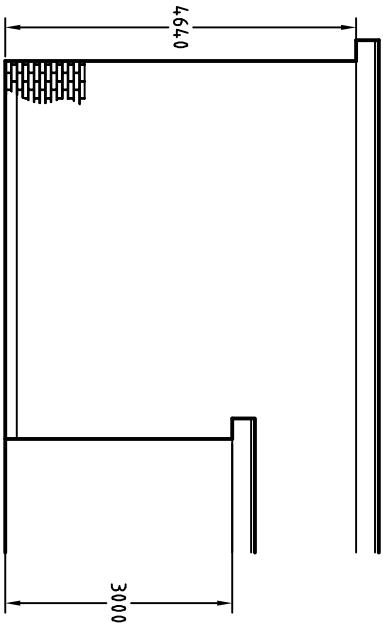

Existing South-West Elevation

Job	Title	Notes		
New 2 Classroom Porakabin Greenfield School Dyffryn Road Merthyr Tydfil, CF48 4BJ	Existing Elevations	Scale	1/100	@ A3
		Date	April 2021	
		Drawn		
		Checked		
		Job. Ref.	Dwg. No.	Rev.
		2020-084	05(P)	
		Roof - Felt flat roof. Walls - Red brickwork. Doors - White Powder coated aluminium. Windows - White Powder coated metal windows Rainwater goods - Black upvc.		