




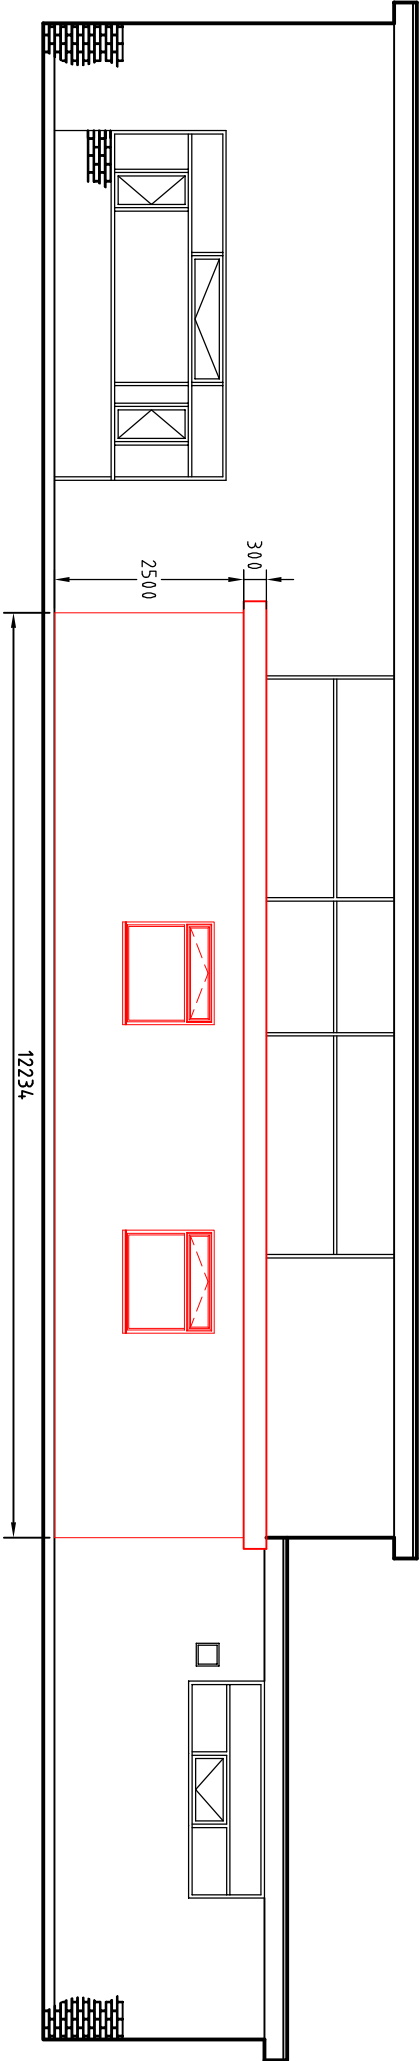

Proposed North-West Elevation

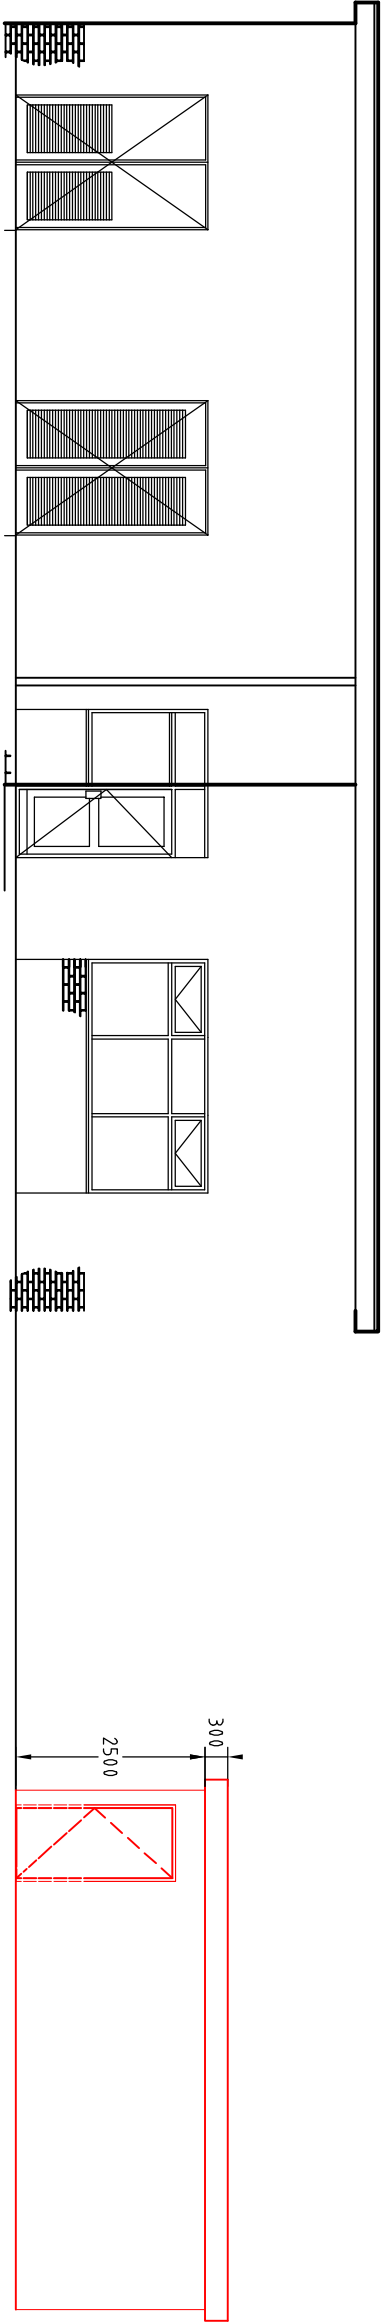

Proposed North-East Elevation

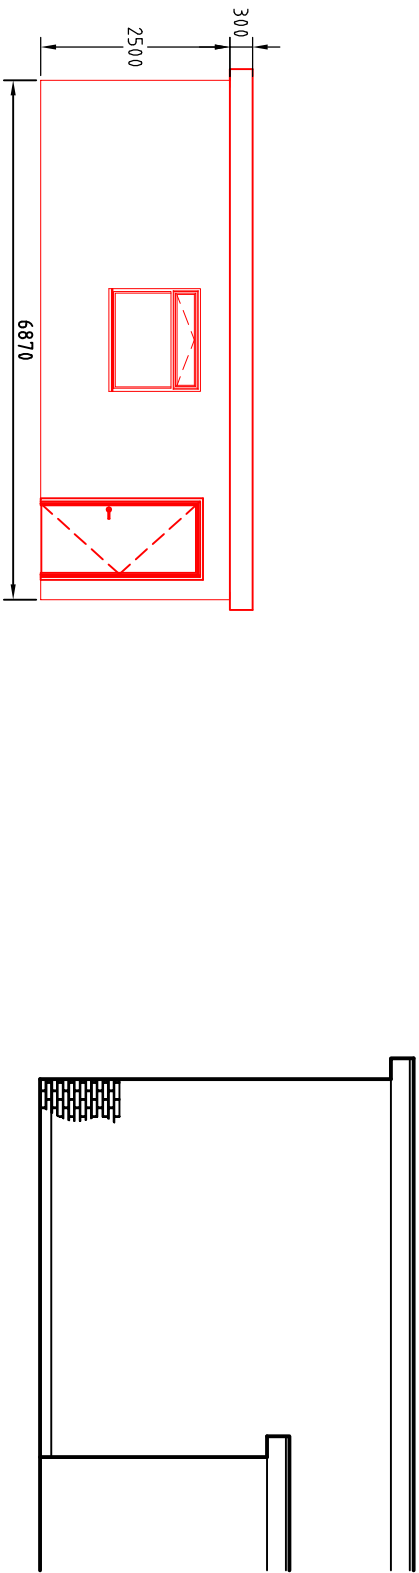

Proposed South-West Elevation

Job	Title	Notes		
New 2 Classroom Porakabin Greenfield School Dyffryn Road Merthyr Tydfil, CF48 4BJ	Existing Elevations	Scale	1/100	@ A3
		Date	April 2021	
		Drawn		
		Checked		
		Job. Ref.	Dwg. No.	Rev.
		2020-084	06(P)	
		Please see the attached Titan Building System Technical Specification and Tata Steel Colourcoat LG		
Roof - Profiled plasticol-coated galvanised steel.				
Walls - Plasticol-coated galvanised steel cladding. Colour TBC.				
Doors - Steel faced				
Windows - White PVC-U				
Rainwater goods - Black upvc.				