
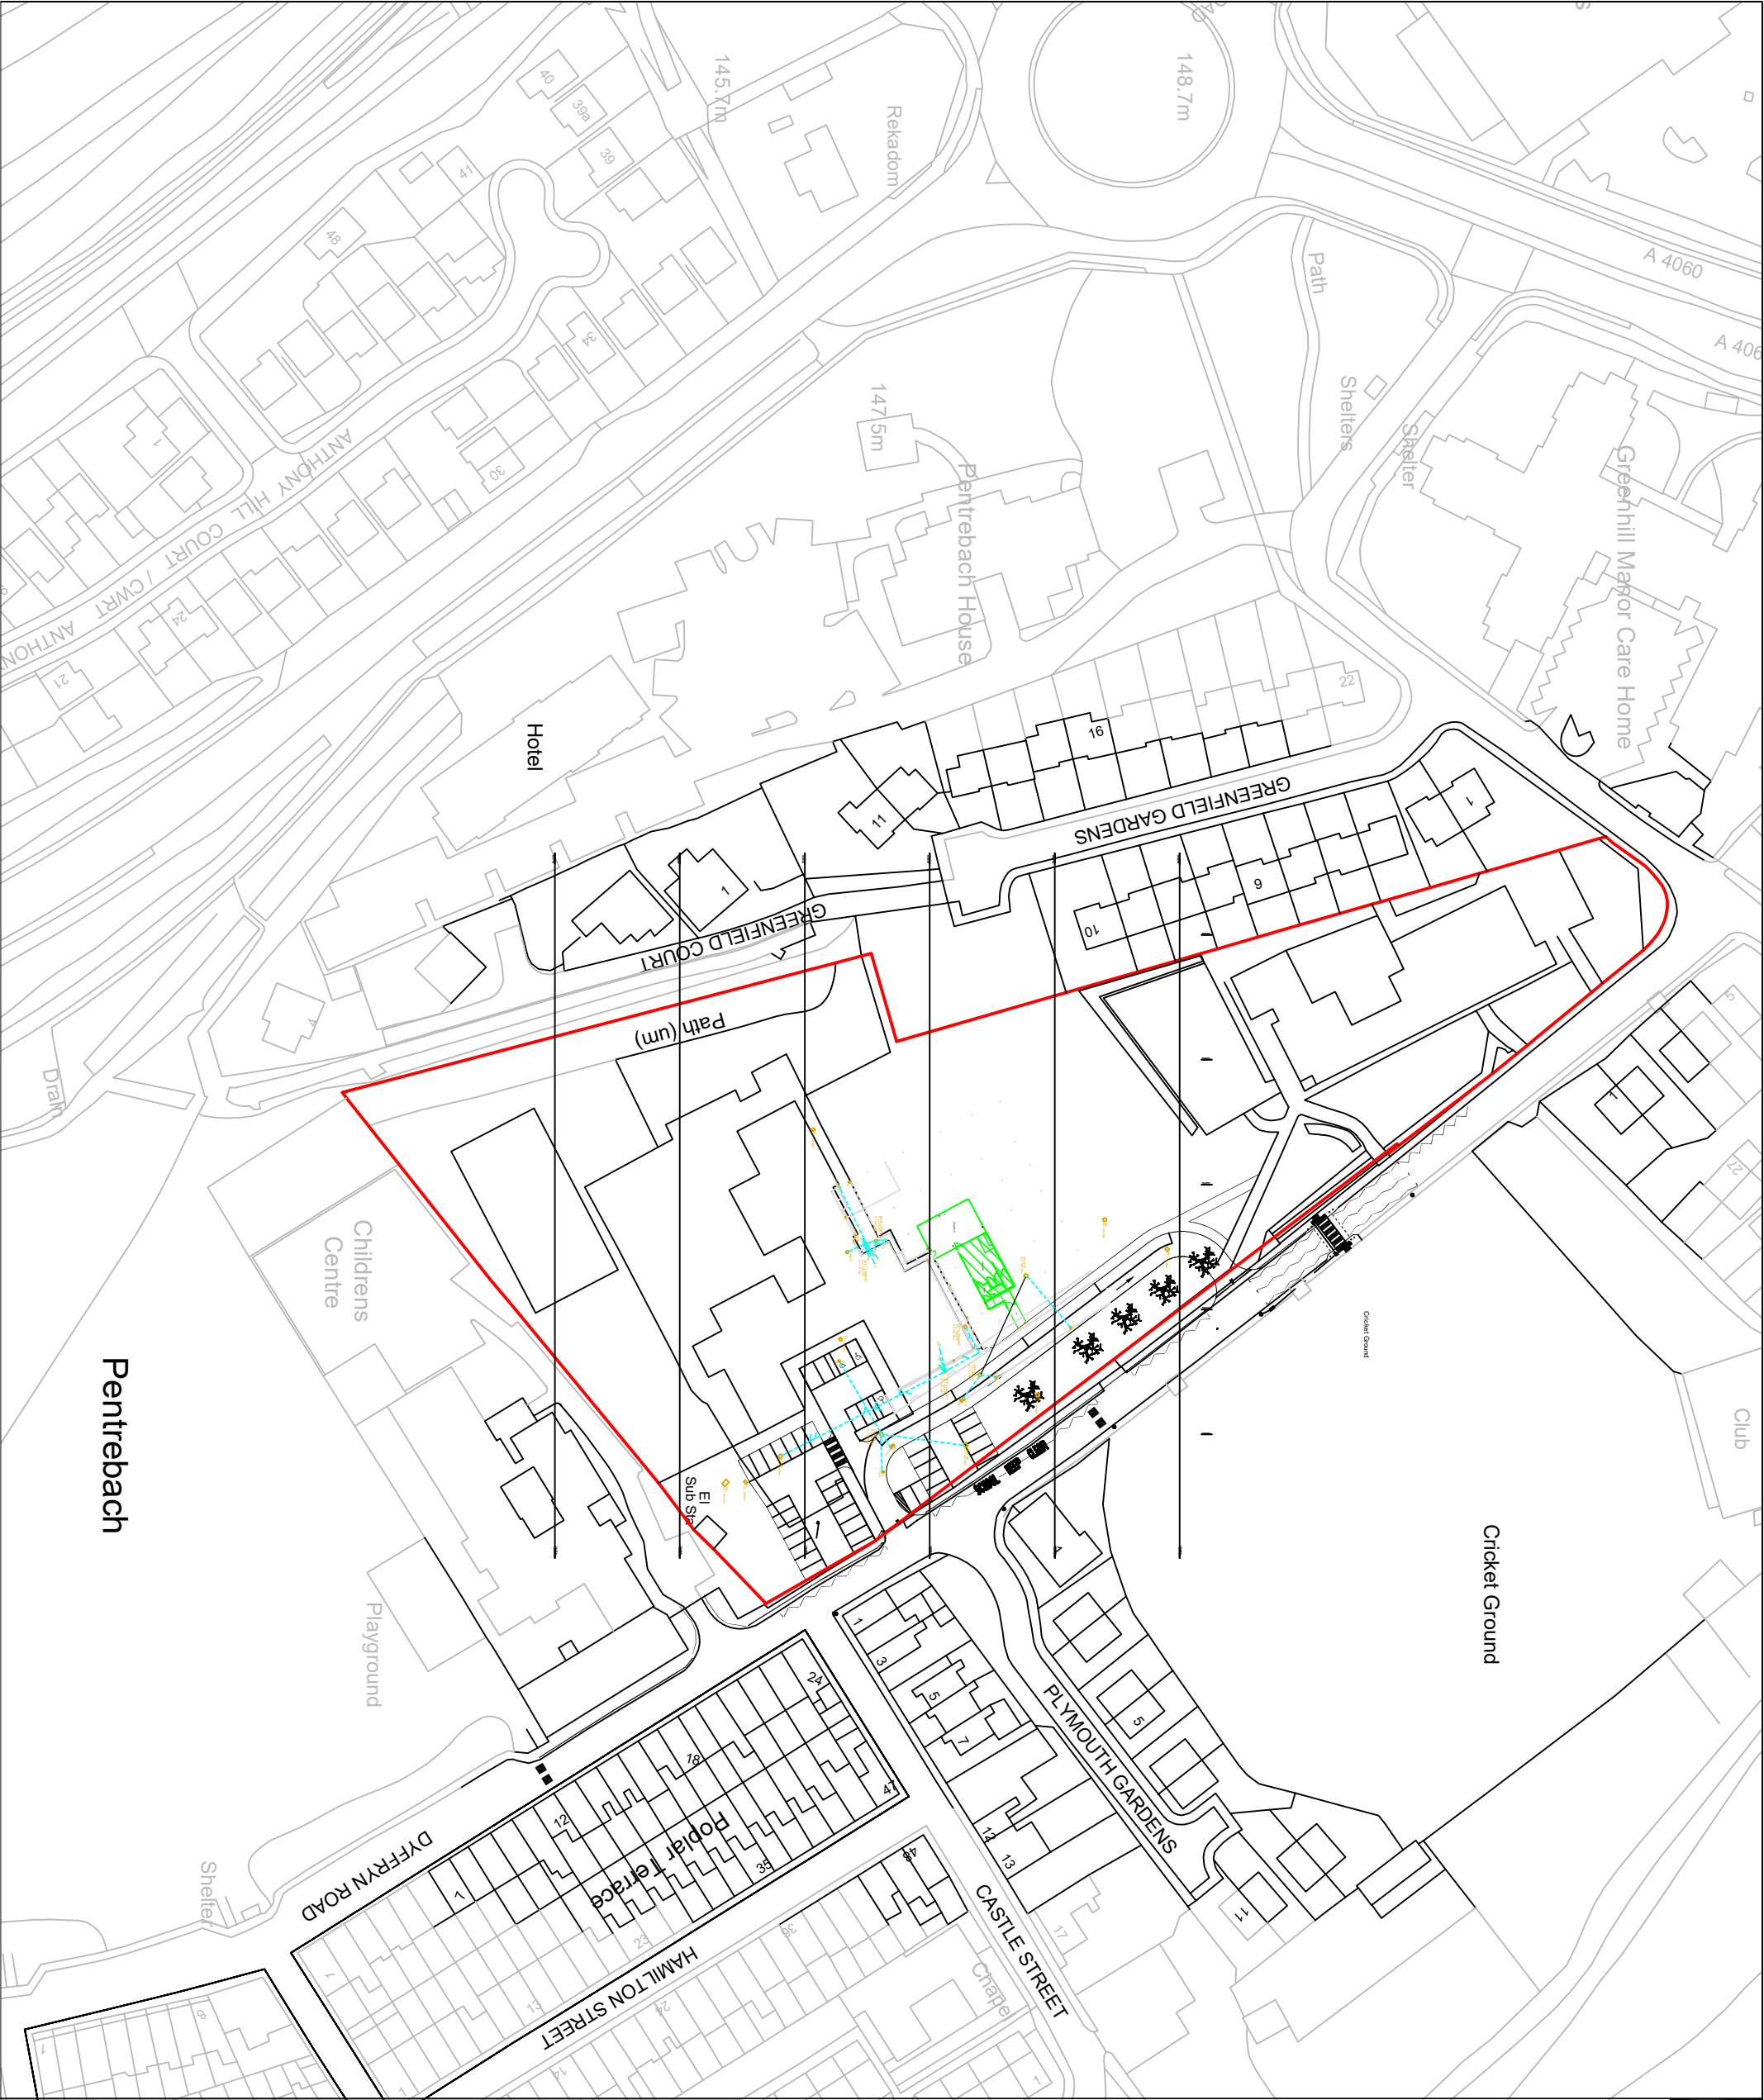


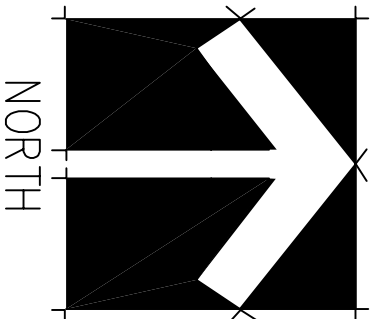

Job Ref.	Dwg No.	Rev.
FIGURED DIMENSIONS MUST BE TAKEN NOT SCALED MEASUREMENTS. ANY DISCREPANCIES IN THIS DRAWING MUST BE REPORTED IMMEDIATELY TO THE ARCHITECT. CONTRACTORS MUST CHECK ALL DIMENSIONS ON SITE.		
Notes		
 NORTH		
Rev		
Job	Proposed Modular Classroom Greenfield School Dyffryn Road Merthyr Tydfil CF48 4BJ	
Title	Site plan outlining proposed location of classroom cabin including location of manholes.	
Scale	1/1250 @ A3	
Date	January 2020	
Drawn		
Checked		
Job Ref.	Dwg No.	Rev.
2020-084	03(P)	