





A 570.1 South East External Elevation - Entrance
SCALE 1:50 @ A1, 1:100 @ A3

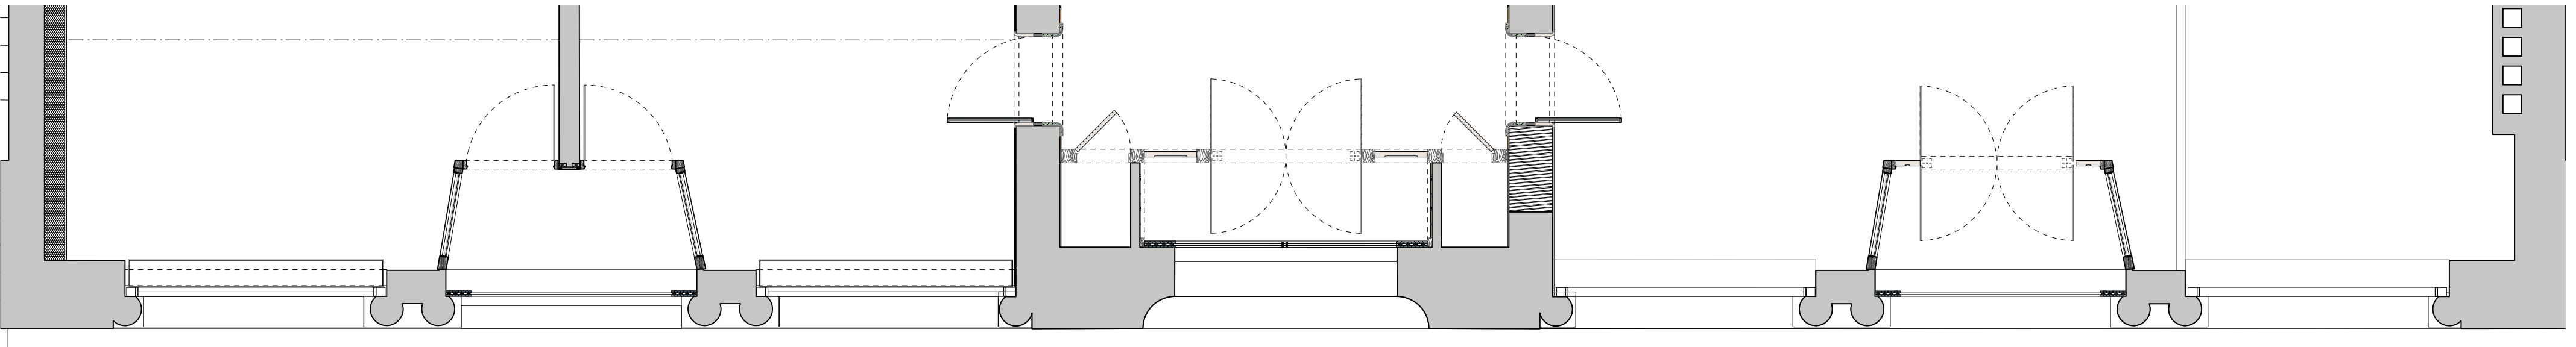

A 570.2 Ground Floor Plan
SCALE 1:50 @ A1, 1:100 @ A3

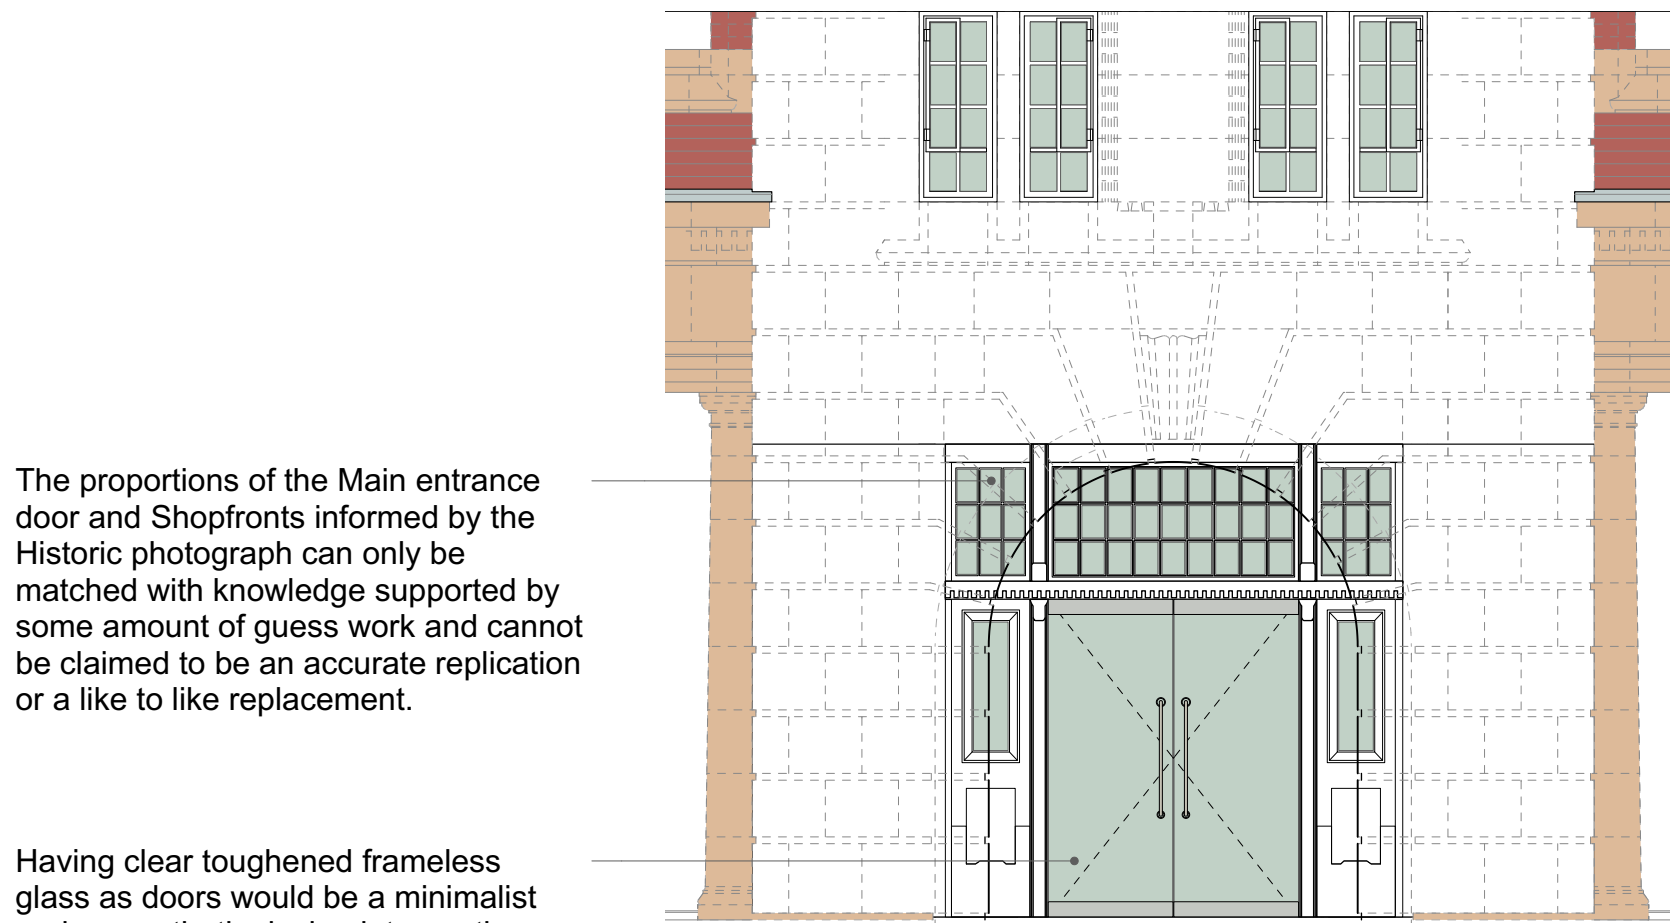


The proportions of the Main entrance door and Shopfronts informed by the Historic photograph can only be matched with knowledge supported by some amount of guess work and cannot be claimed to be an accurate replication or a like to like replacement.

Having clear toughened frameless glass as doors would be a minimalist and sympathetic design intervention as a part of restoration works carried out to the Historic YMCA building

A 570.3 Exterior Elevation - Central Entrance
SCALE 1:50 @ A1, 1:100 @ A3

Notes:
Responsibility is not accepted for errors made by others scaling from this drawing.
All construction information should be taken from figured dimensions only.
Dimensions are in millimetres unless otherwise stated.
All dimensions and conditions are to be checked on site prior to preparing drawings or commencing any work.
Any variations or supplementary drawings are to be approved by The Architect.

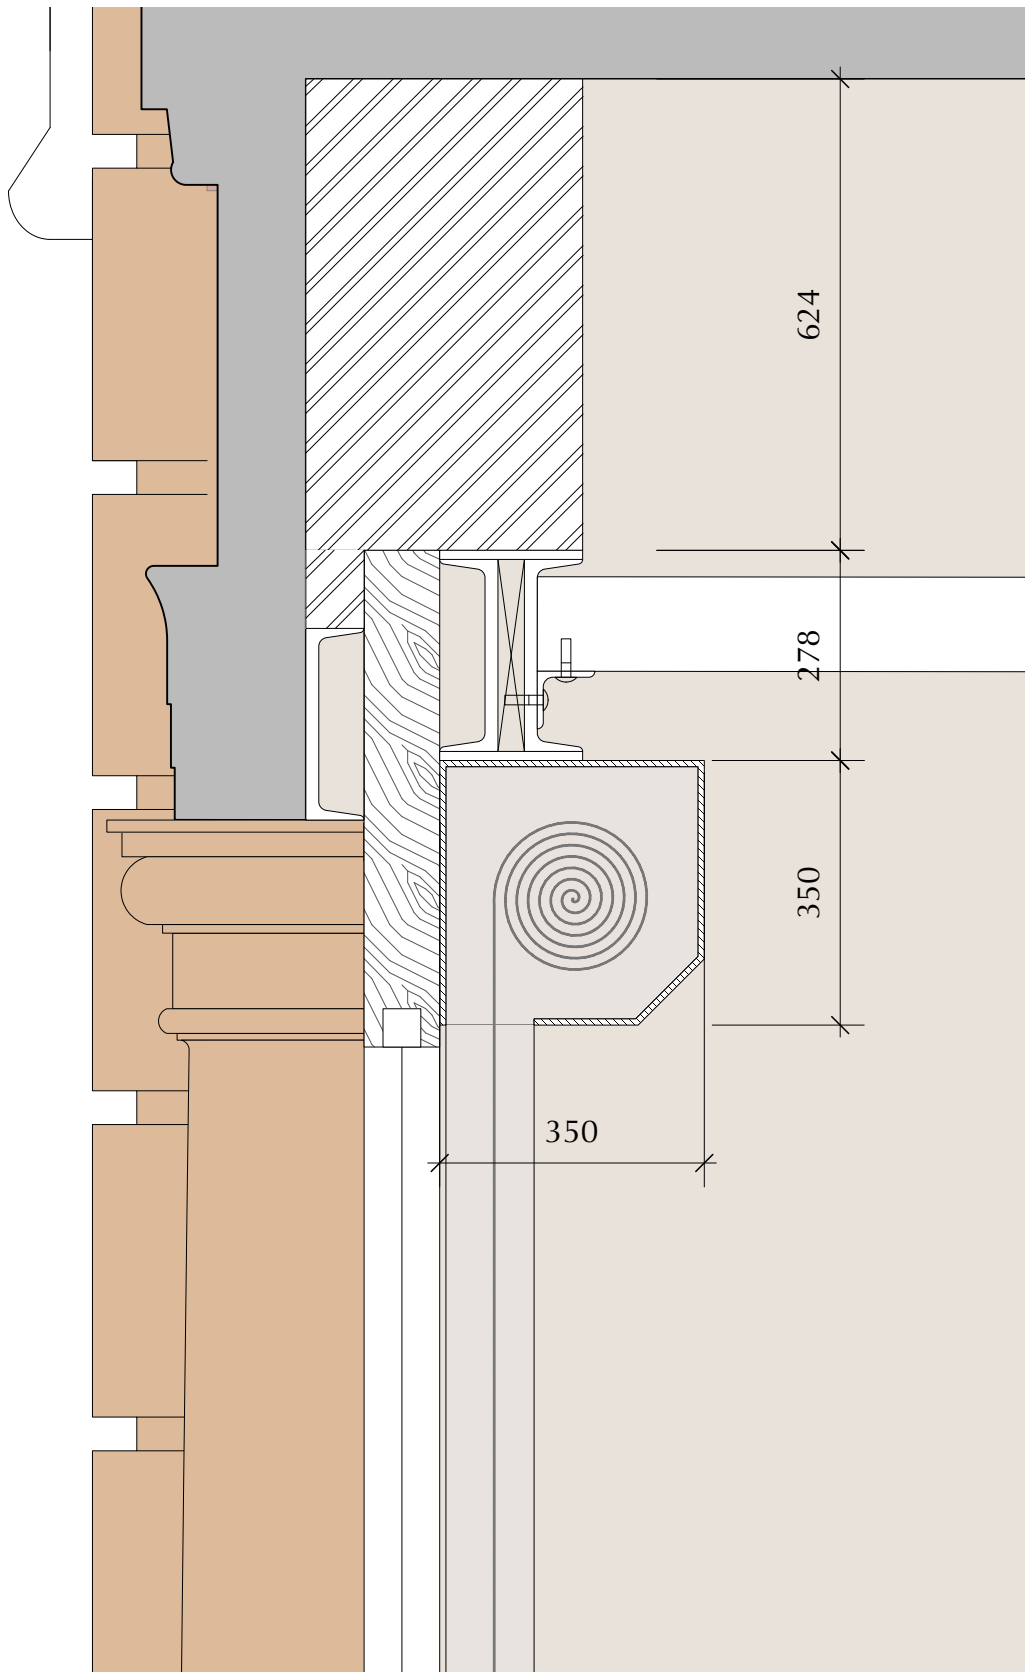

A 570.4 Detail - Internal Roller Shutter
SCALE 1:10 @ A1, 1:20 @ A3

A 18/12/20 Entrance door flank walls changed from solid to glazed.
NO. DATE REVISION

CLIENT	Merthyr Tydfil CBC	DAVIES SUTTON ARCHITECTS
PROJECT	YMCA Merthyr Tydfil	Pentrehead Studios • Pentrehead Street Grangefarm • Cardiff • CF11 7LU Tel: 029 2066 4455 • Fax: 029 2066 4411 E-mail: office@davies-sutton.co.uk Web: www.davies-sutton.co.uk
DRAWING TITLE	South Elevation - Entrance & Shopfront 03	
DRAWN/CHECKED	SK/KS	SCALE DATE
		Varies June '16
DRAWING NO.	3510_A_570	REV. A

DO NOT SCALE FOR CONSTRUCTION PURPOSES • ALL DIMENSIONS TO BE CHECKED ON SITE • NOTIFY ARCHITECT OF ALL DISCREPANCIES • THIS DRAWING IS COPYRIGHT