


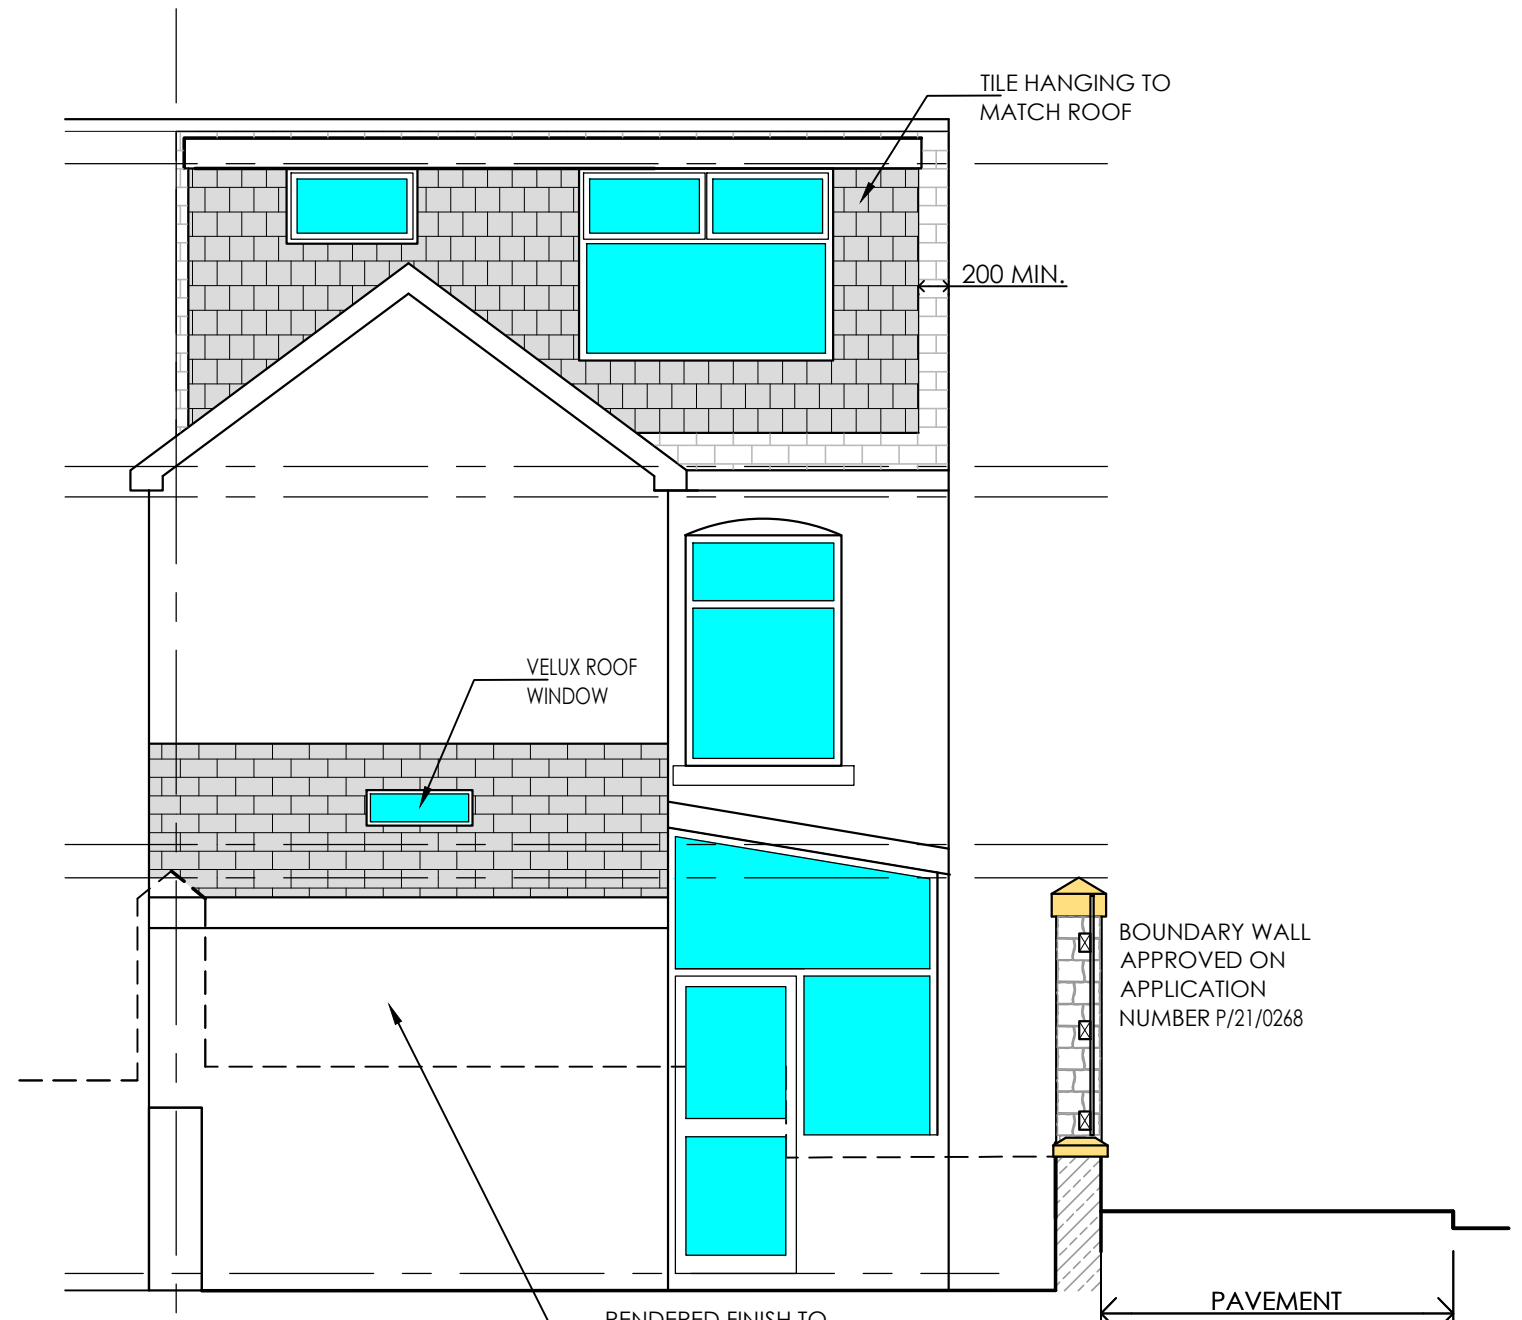

FRONT ELEVATION AS PROPOSED 1:50



REAR ELEVATION AS PROPOSED 1:50

ISSUED FOR:

**PLANNING
APPLICATION
PURPOSES**



Creation Design

Creation Design - Wales

Tel: 01495 616277 / 07508890294

www.creationdesign-wales.com

E-mail: info@creationdesign-wales.com

Proposed House Extension

13 MACKINTOSH TERRACE
TRELEWIS
CF46 6DA

ELEVATIONS AS PROPOSED 2

DATE:

April 2022

DRAWN BY:

P.P.

SCALE(S):

1:50 @ A3

DRAWING NO:

22-020/P/08

REV:

A