




South East Elevation

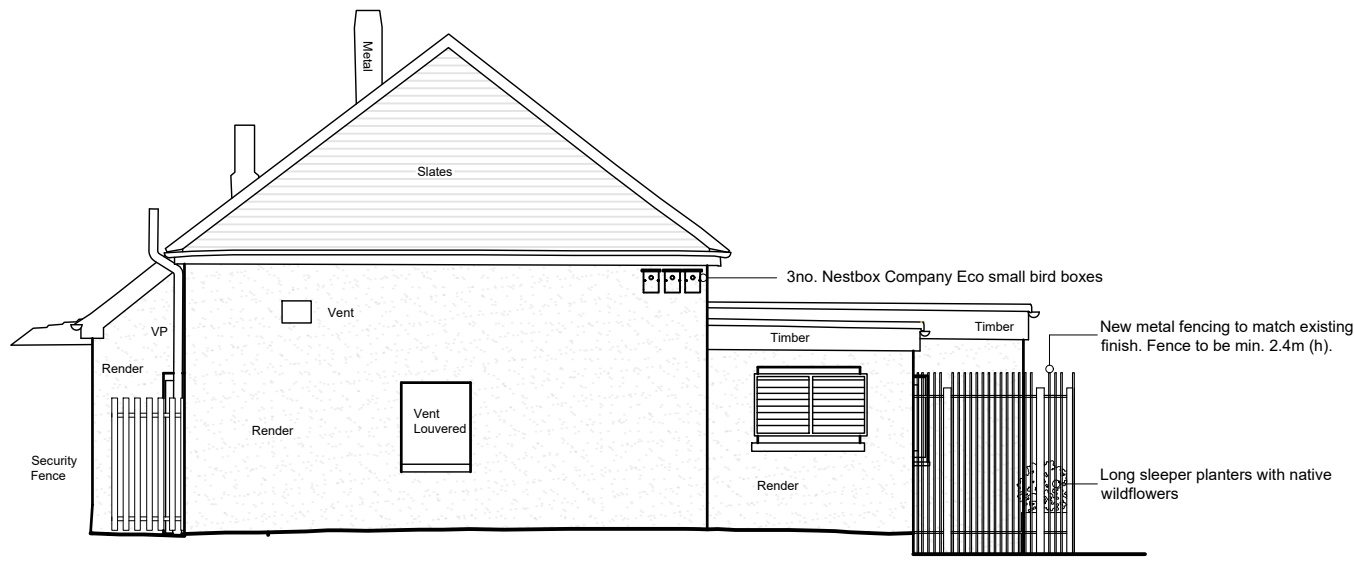


North West Elevation



North East Elevation

Existing window to be removed and replaced with new aluminium door set to match existing
Existing levels to be made good to allow for level threshold to the new door. Subject to site investigation

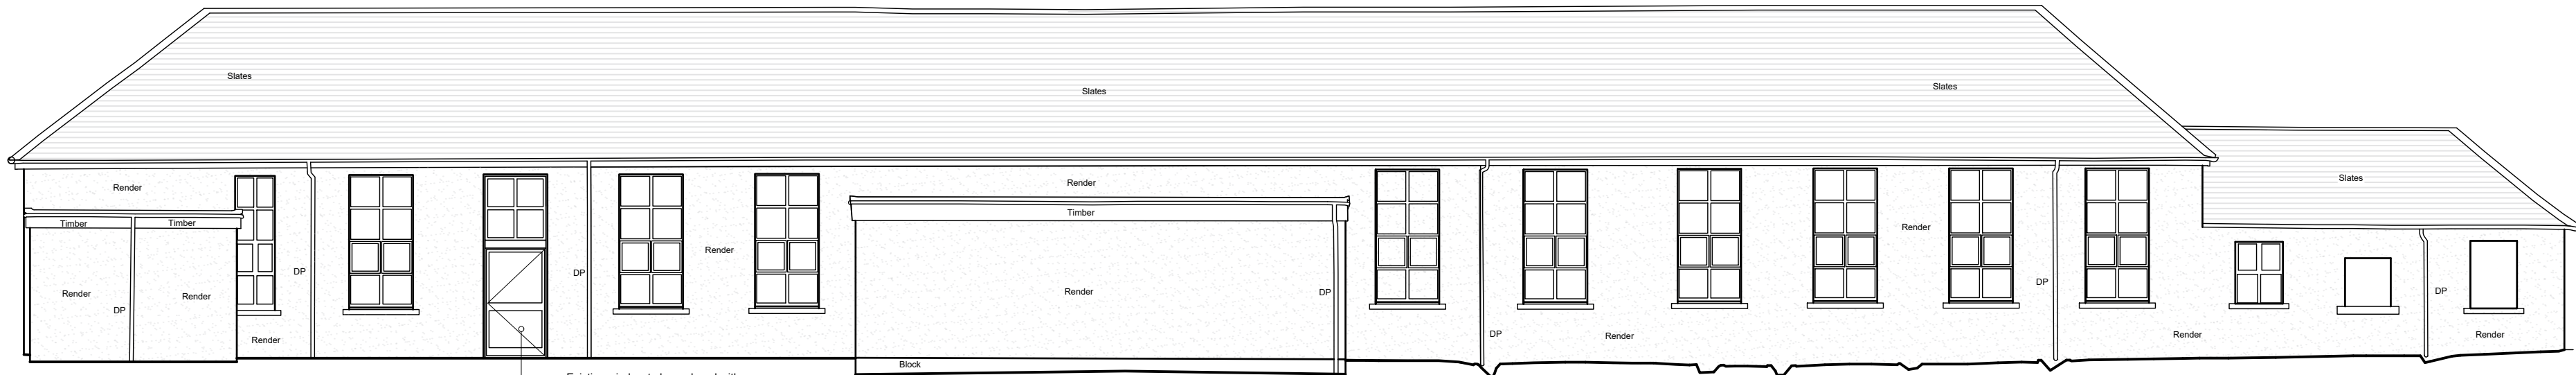

South West Elevation

	designmanagementpartnership No. 2 Centre Court, Pontypridd. CF37 5YR +44(O)29 2064 4829 mail@designmanagementpartnership.com	Notes		Rev	Date	Revision note	Initls	Figured dimensions to be used in preference to scaled sizes All dimensions to be checked by the contractor before commencing work and any discrepancies reported to the Architect Drawings to be read in conjunction with Structural Engineers and other consultants drawings. This drawing is the property of designmanagementpartnership. Copyright is reserved by them and the drawing is issued on the condition that it is not copied, reproduced, retained or disclosed to any unauthorised person either wholly or in part without the consent of designmanagementpartnership.	Scale @ A2	Drawn	Check	Date	Status	Job no	Rev
		5m @ 1:100		A	11.03.26	Existing door removed, window replaced for a new entrance door, 2.4m fence added as per clients comments	EB		1:100	EB	NL	16.03.26	Planning	25.032	B
		2.5m @ 1:50		B	16.03.26	Bird & bat boxes added	EB		Title			Client		Drawing number	
		Proposed Elevations			Troedyrhiw Community Primary School Merthyr Tydfil				-			220			