


NORTH ELEVATION

4 EXISTING SIDE ELEVATION
PL-05 Scale 1:200 @ A1



NORTH ELEVATION

4 PROPOSED SIDE ELEVATION
PL-05 Scale 1:200 @ A1

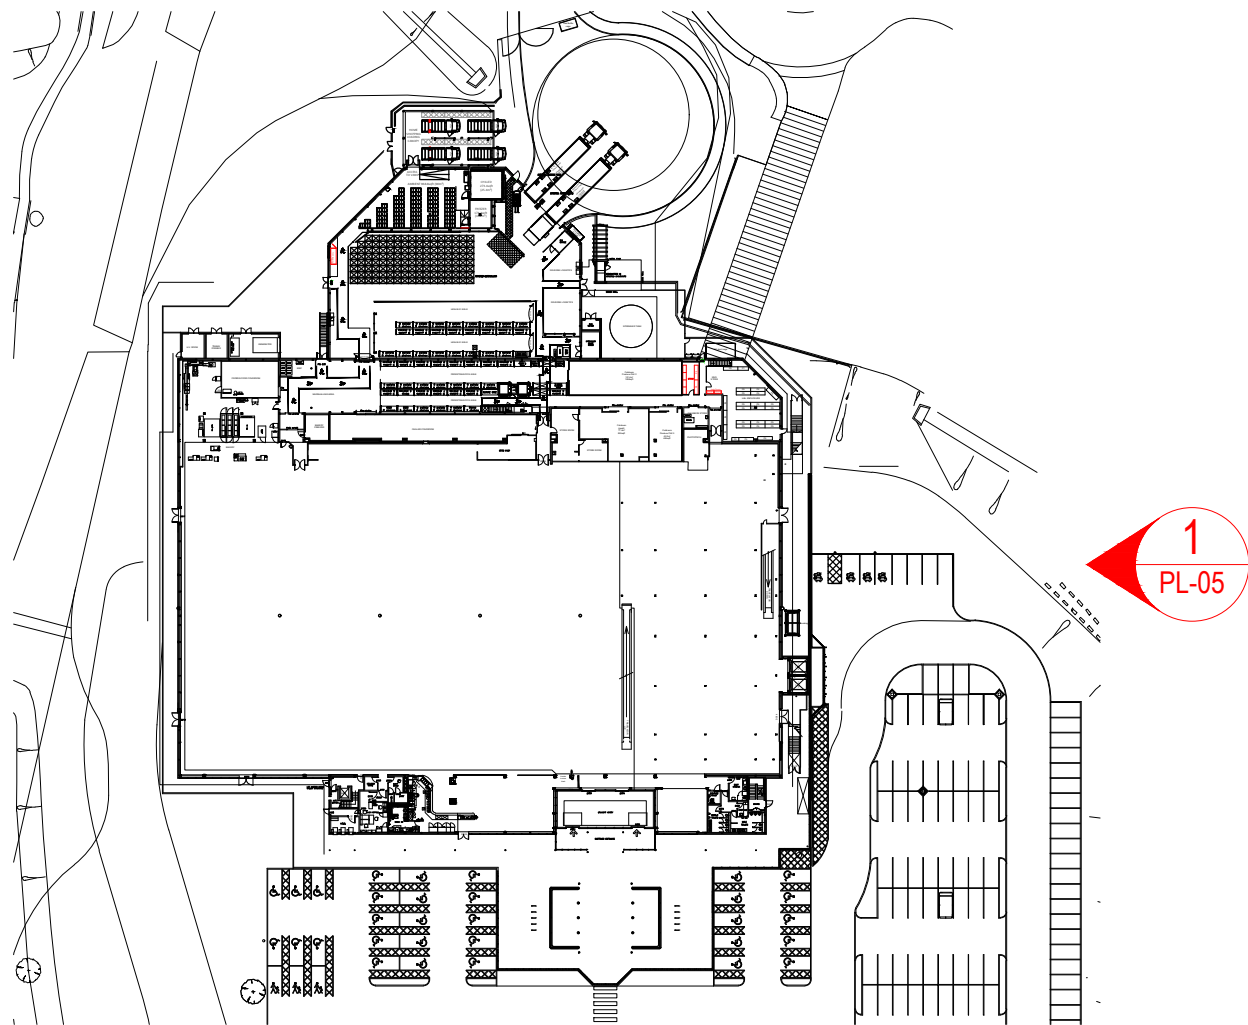

5 LOCATION PLAN
PL-05 Scale 1:1250 @ A1

A	03/04/24	Proposed elevation highlighted for clarity	mm/AB
	04/05/24	Final issue	mm/AB

PLANNING

No.	Date	Description	Drawn/Check by
CLIENT			

ASDA

PROJECT
PROPOSED HOME SHOPPING
WORKS
ASDA MERTHYR TYDFIL
TITLE
EXISTING AND PROPOSED
ELEVATIONS

DRAWING STATUS			
PLANNING			
DRAWN	mm	CHECKED	AB
SCALE	As Indicated @ A1		
DATE	MARCH 2024		

Whittam
COX
ARCHITECTS

Chesterfield / 01246 260261
London / 020 3388 0019
Leeds / 0113 3366018
whittamcox.com

JOB NO.	DRAWING NO.	REV
230457	PL-05	A

0m 12.5 25 37.5 50 62.5 75 87.5 100 112.5 125
1:1250

0m 2 4 6 8 10 12 14 16 18 20
1:200