



This drawing must not be scaled.
Figured dimensions, levels, etc., only are to be used.
Any inaccuracies must be notified to the Architect / Engineer.
This drawing is copyright.
Detail drawings and larger scale drawings take precedence over smaller scale drawings.

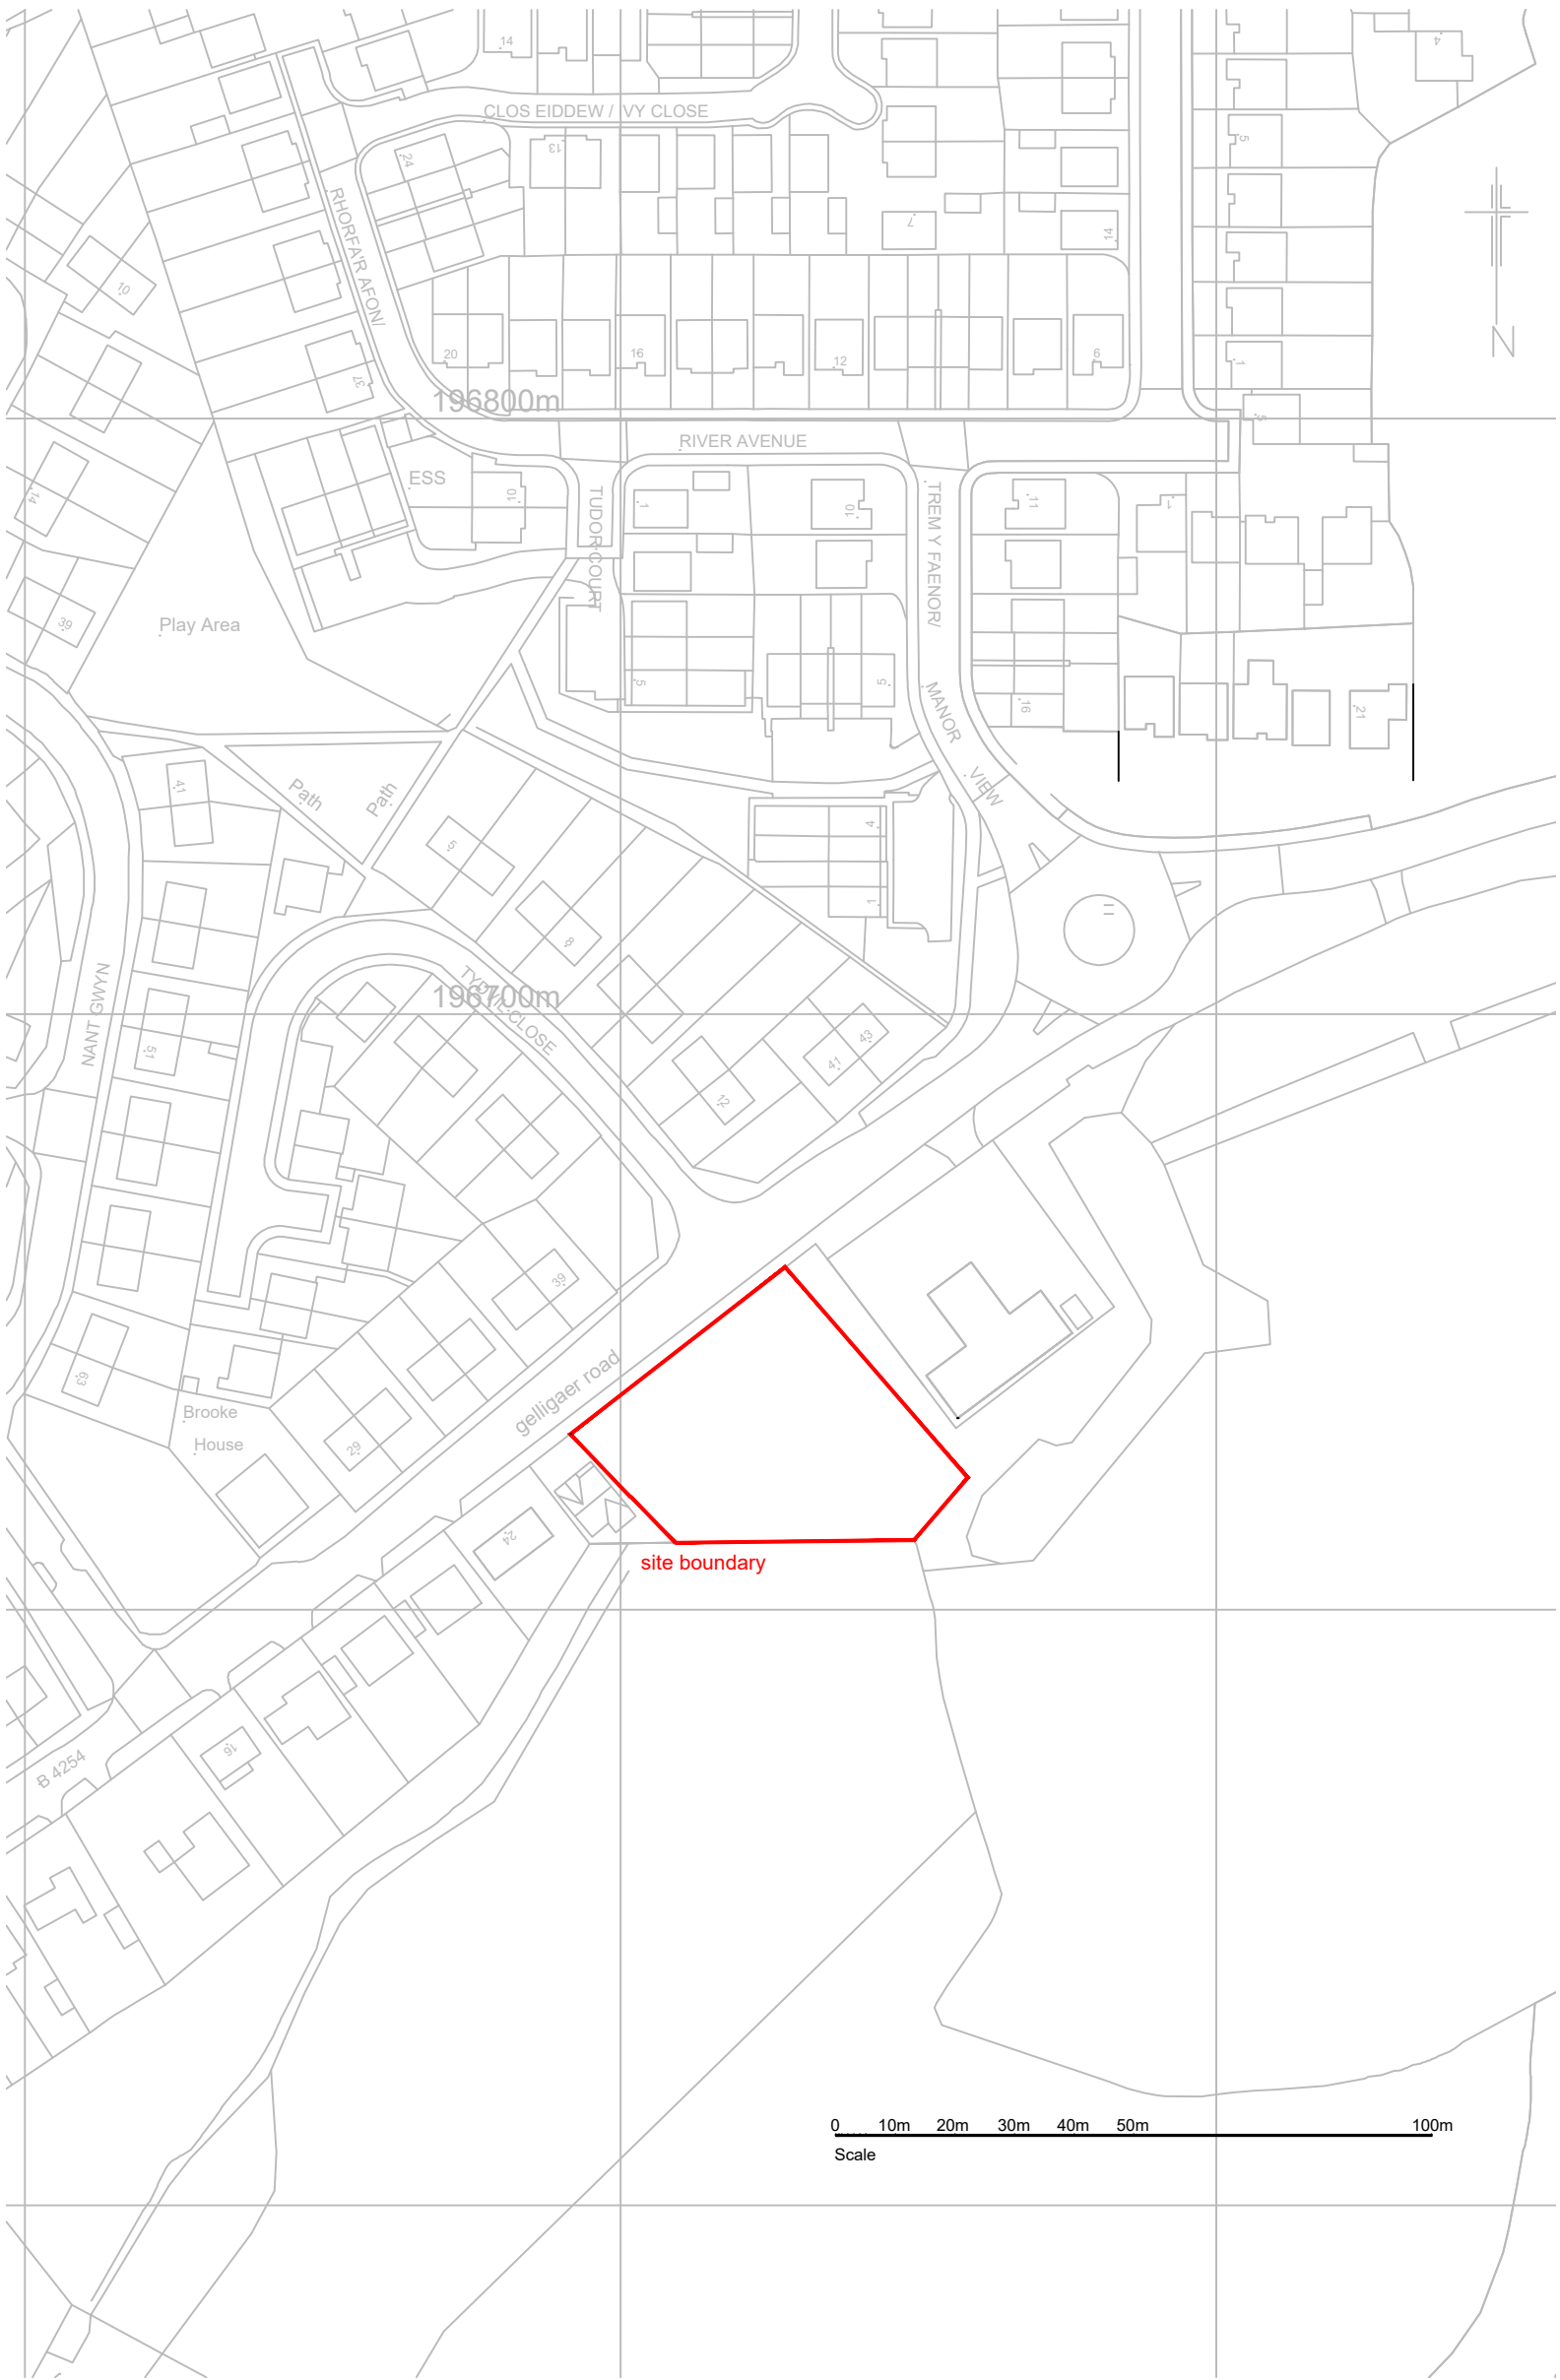

Location Plan Scale 1:1250

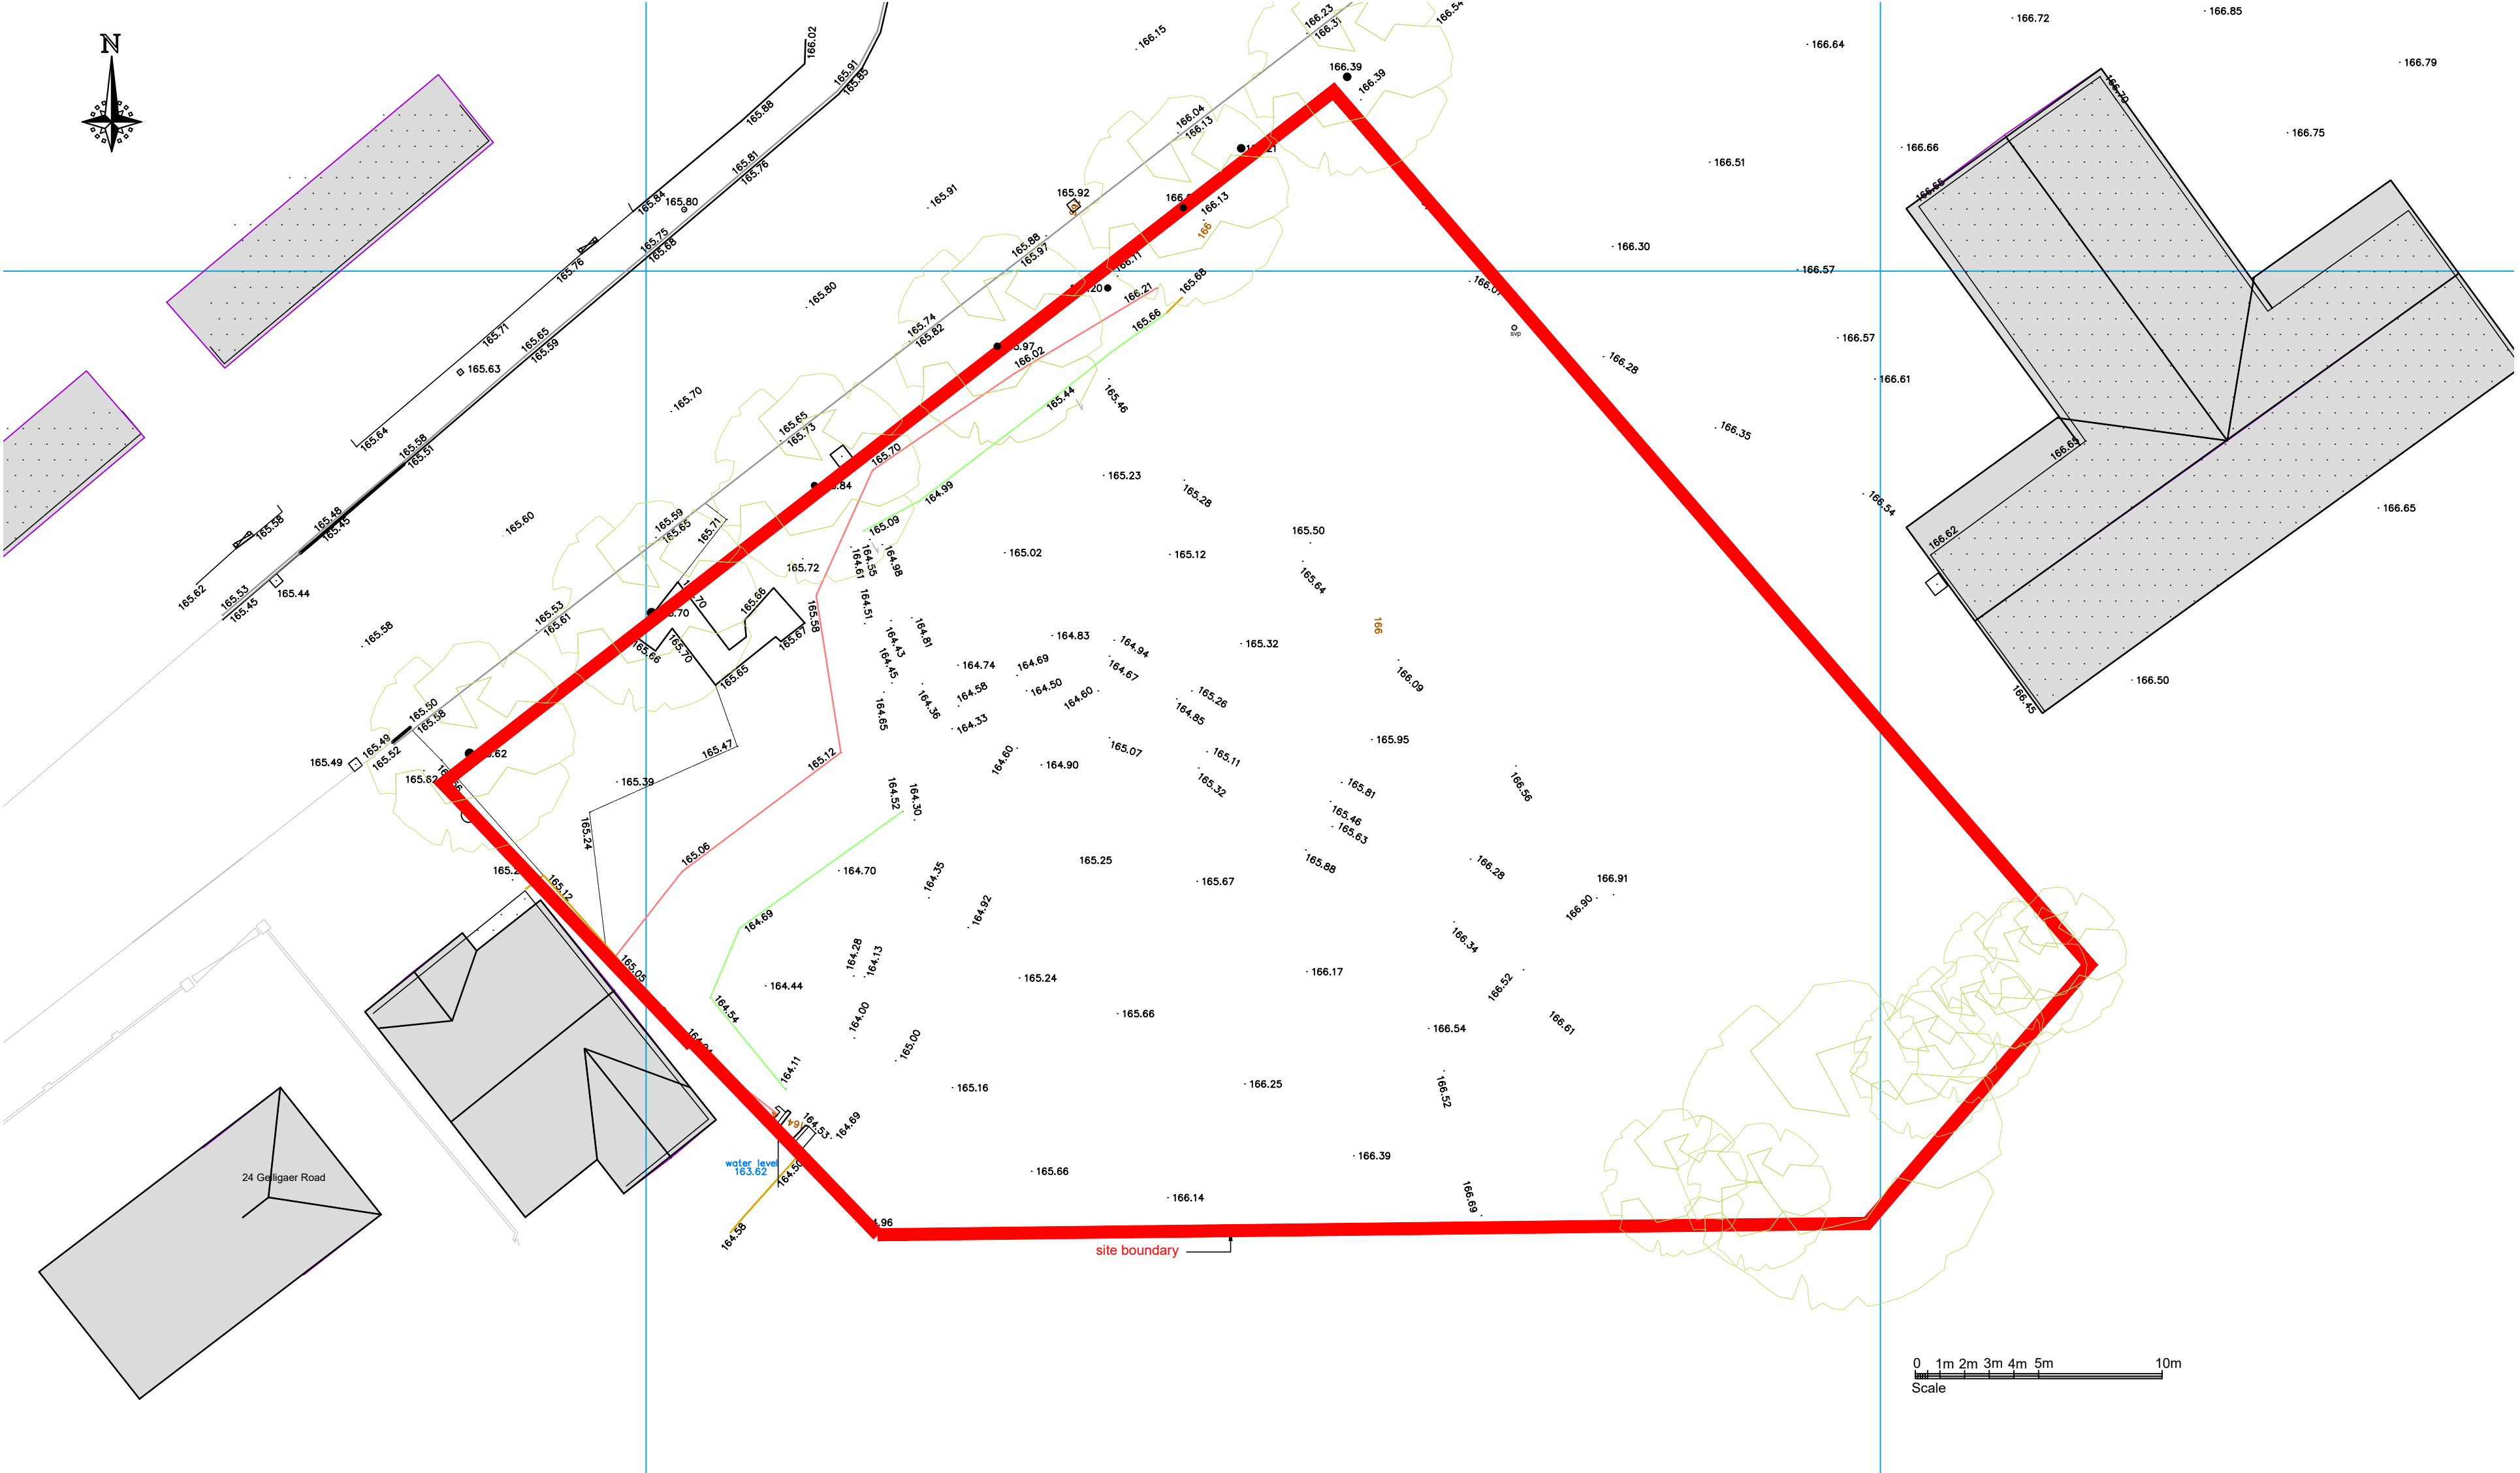

Existing Site Plan Scale 1:200

Layout based on survey data provided by Azimuth Land Surveys

PROJECT		SCALE
Land adjacent Caths Farm Shop CF46 6DN		1:1250
TITLE		1:200
Location Plan and Existing Site Plan		REVISION
DATE	September 2021	
DRAWING NUMBER	AL(0)01	