



Galvanised

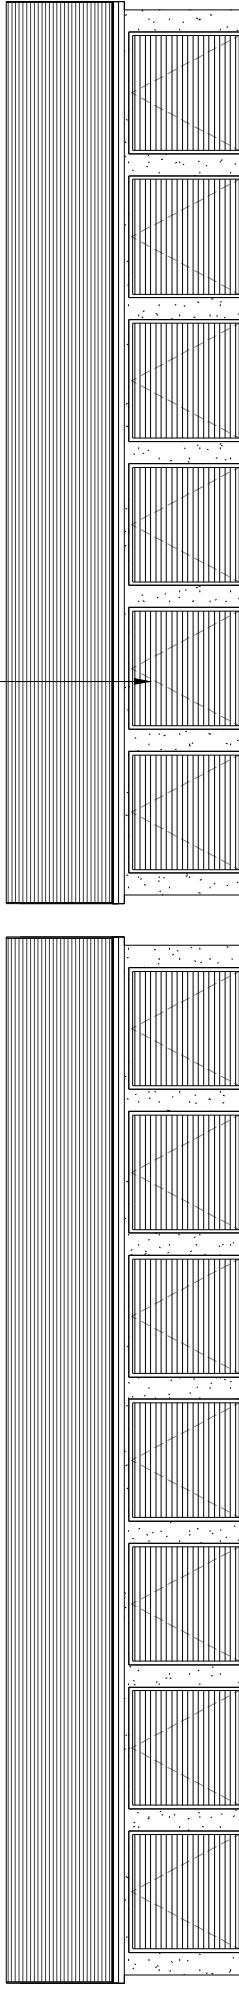

1 Front Elevation
1 : 100

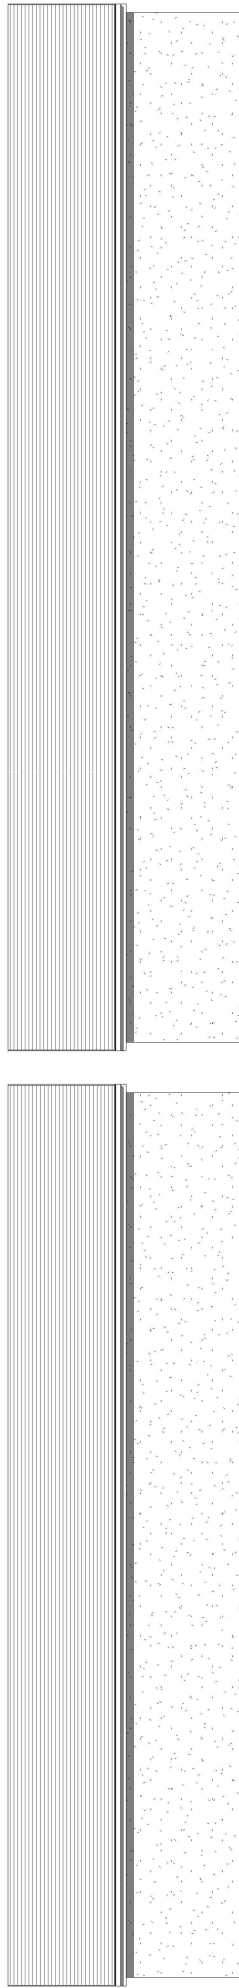


2 Rear Elevation
1 : 100


20474

1000

17613

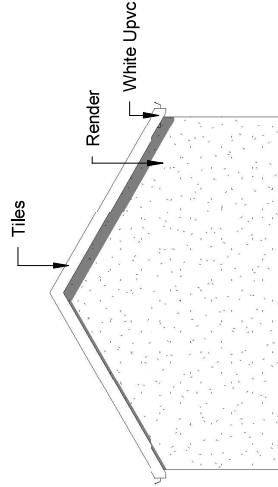

4 Side 2 Elevation
1 : 100

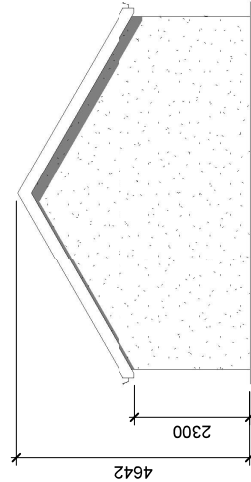

3 Side 1 Elevation
1 : 100

4642
2300

INDIGO DESIGN (Part of 3dcaavales Ltd) 5 Ashtea Drive,
Merthyr Tydfil, CF47 0NY. Tel: 01685 385746 Mob -
07940913216 Email: philip@3dcaavales.co.uk

This Drawing is Copyright
Indigo Design and is to be used
on site and not scaled from
this drawing



PURPOSE OF ISSUE
DRAWING NUMBER
GCR-02

PROJECT
Garages

SHEET
Elevations

Address
Land between Twynfa & Oaklands,
Goltre Coed Road, Treharris, CF46 5BB

Checked by
JH
Drawn by
PH
Scale (@ A3)
1 : 100

Rev No	Issue	Description	Date
A			24/02/2022