



Galvanised

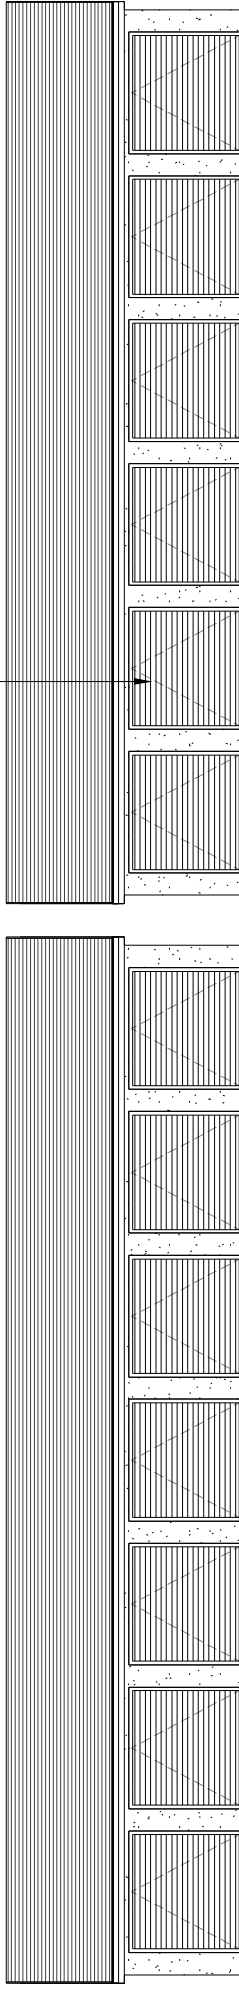

1 Front Elevation  
1 : 100

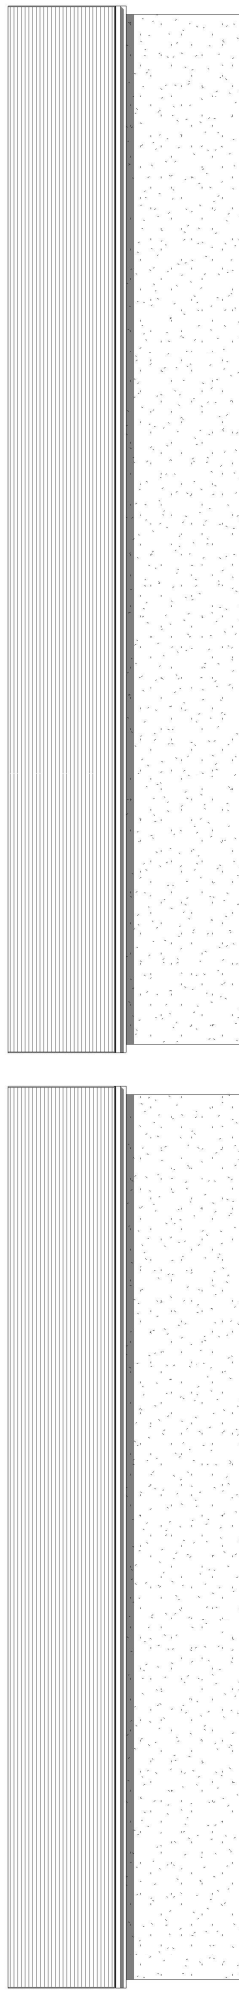


2 Rear Elevation  
1 : 100


20474

1000

17613

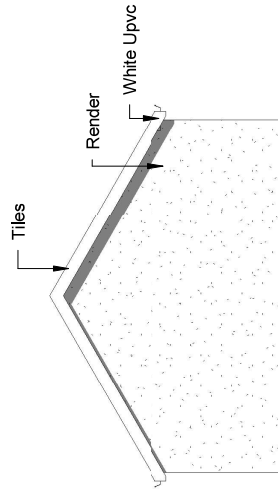

4 Side 2 Elevation  
1 : 100

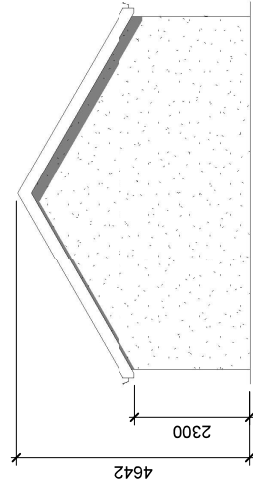

3 Side 1 Elevation  
1 : 100

4642  
2300

INDIGO DESIGN (Part of 3dcaavales Ltd) 5 Ashtea Drive,  
Merthyr Tydfil, CF47 0NY. Tel: 01685 385746 Mob -  
07940913216 Email: philip@3dcaavales.co.uk

This Drawing is Copyright  
Indigo Design and is to be used  
on site and not scaled from  
this drawing



|                   |                |
|-------------------|----------------|
| PURPOSE OF ISSUE  | DRAWING NUMBER |
| Planning Approval | GCR-02         |
| PROJECT           | Garages        |

|       |            |
|-------|------------|
| SHEET | Elevations |
|-------|------------|

|         |                                                                    |
|---------|--------------------------------------------------------------------|
| Address | Land between Twynfa & Oaklands,<br>Golfe Coed Road, Treharis, CF46 |
|---------|--------------------------------------------------------------------|

|            |    |          |    |              |         |
|------------|----|----------|----|--------------|---------|
| Checked by | JH | Drawn by | PH | Scale (@ A3) | 1 : 100 |
|------------|----|----------|----|--------------|---------|

|        |   |       |             |      |            |
|--------|---|-------|-------------|------|------------|
| Rev No | A | Issue | Description | Date | 24/02/2022 |
|--------|---|-------|-------------|------|------------|

|  |  |  |  |  |  |
|--|--|--|--|--|--|
|  |  |  |  |  |  |
|  |  |  |  |  |  |
|  |  |  |  |  |  |
|  |  |  |  |  |  |