



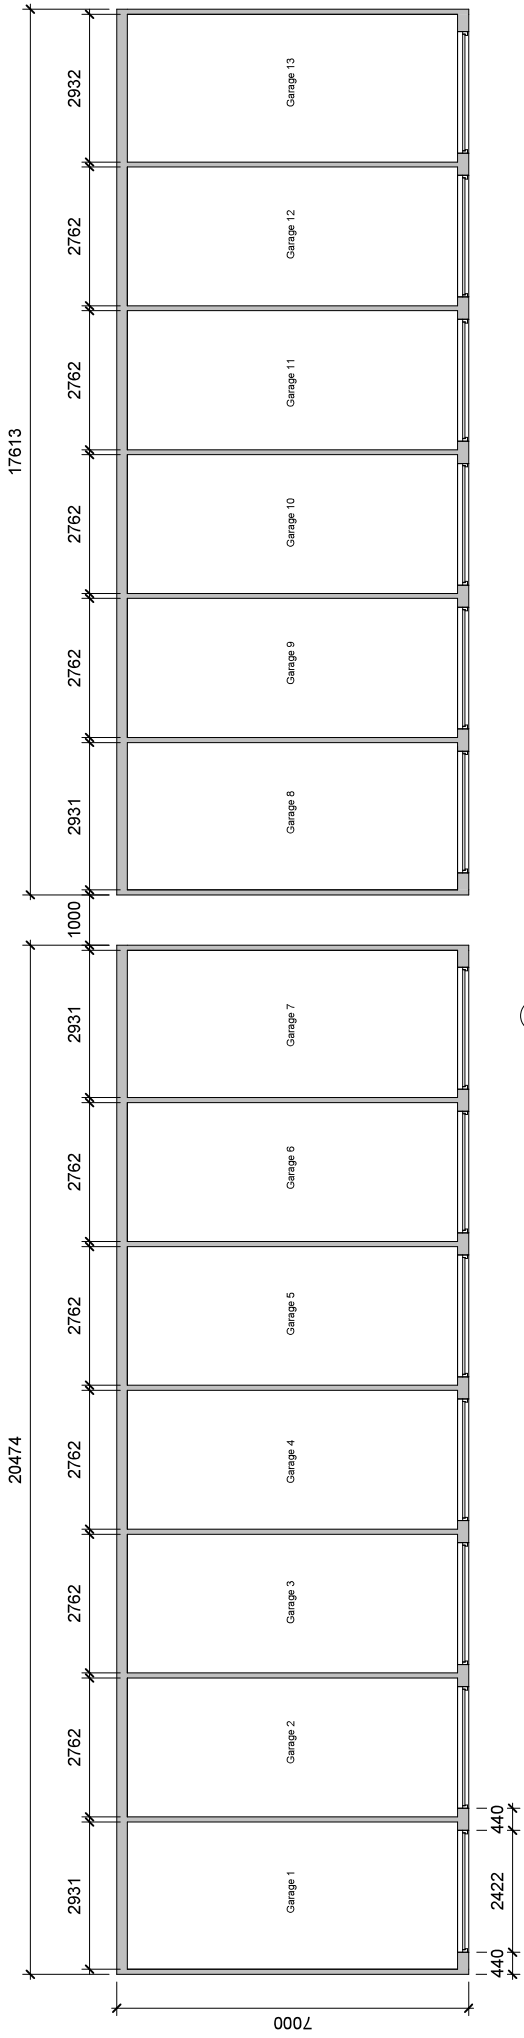

1 Floor Plan
1 : 100

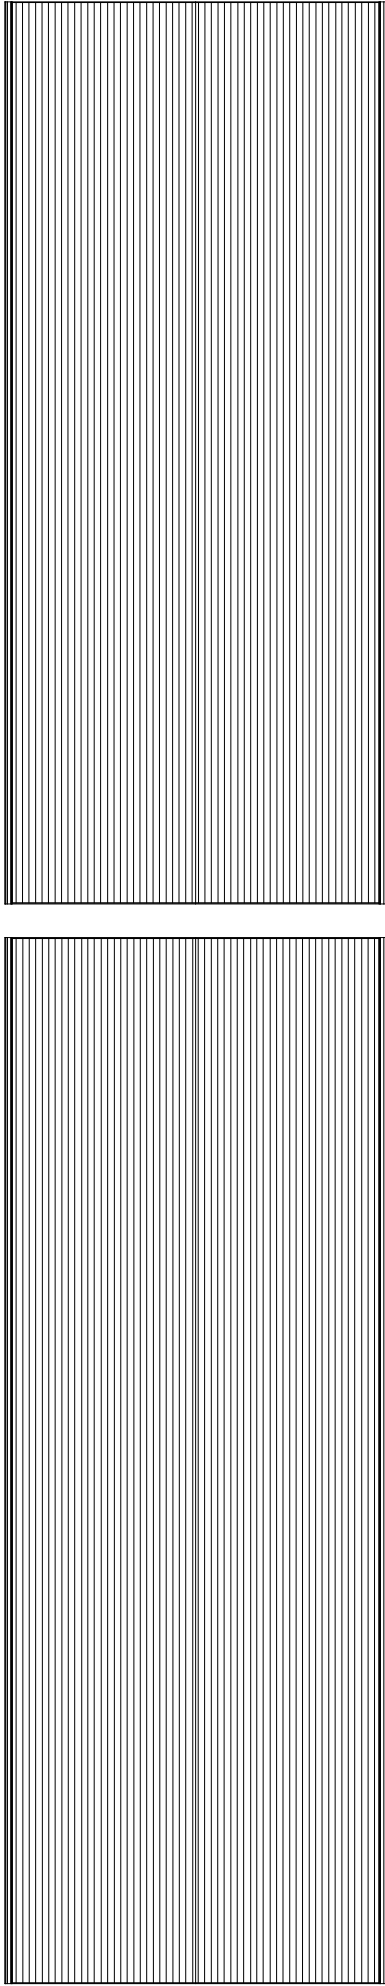

2 Roof Plan
1 : 100

PROJECT		SHEET		Floor Plans	
Garages		Land between Twynfa & Oaklands, Golre Coad Road, Trehamis, CF46 5BB		Scale (@ A3)	
INDIGO DESIGN (Part of 36cavwales Ltd) & Architects Drive, Windsor Road, CF47 0AB Tel: 01853 367768 Fax: 01853 367769 07940913216 Email: philip@36cavwales.co.uk		Checked by JH		Drawn by PH	
This Drawing is Copyright, Dimensions to be checked on site and not scaled from this drawing		Rev No A		Description	
Indigo 3d Design		Date		24/02/2022	
PURPOSE OF ISSUE Planning Approval		DRAWING NUMBER GCR - 01			