




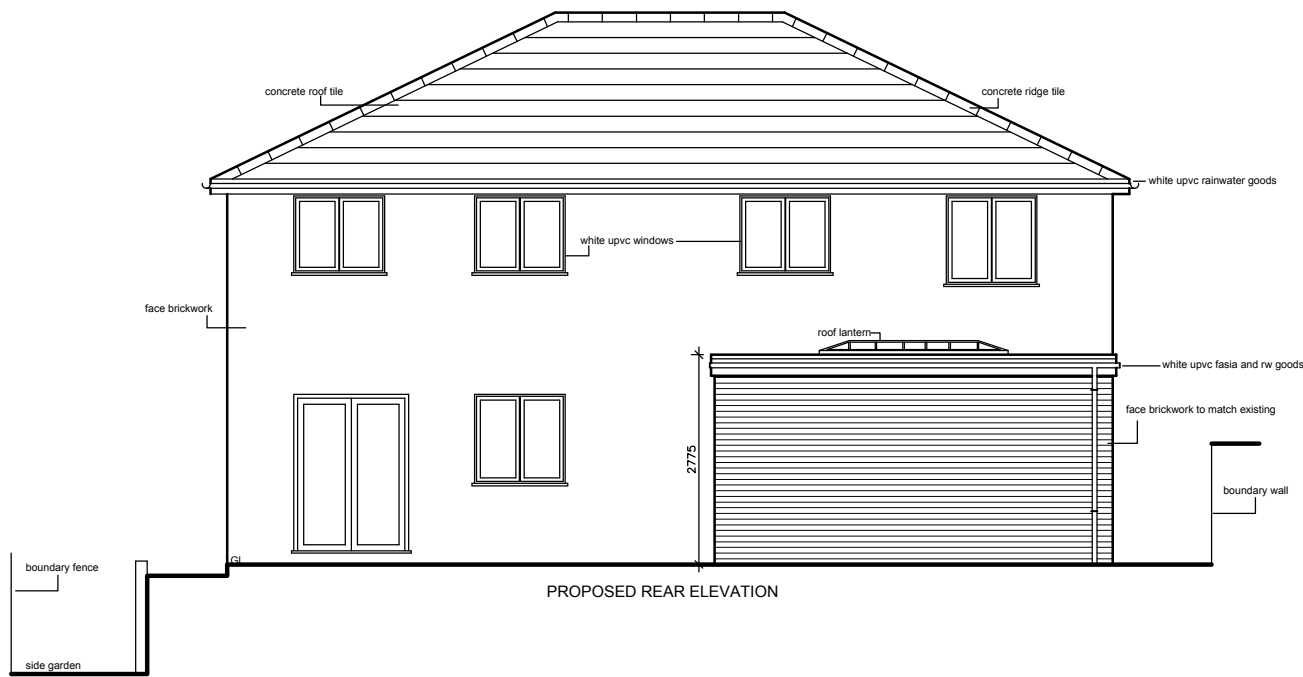


PROPOSED REAR ELEVATION

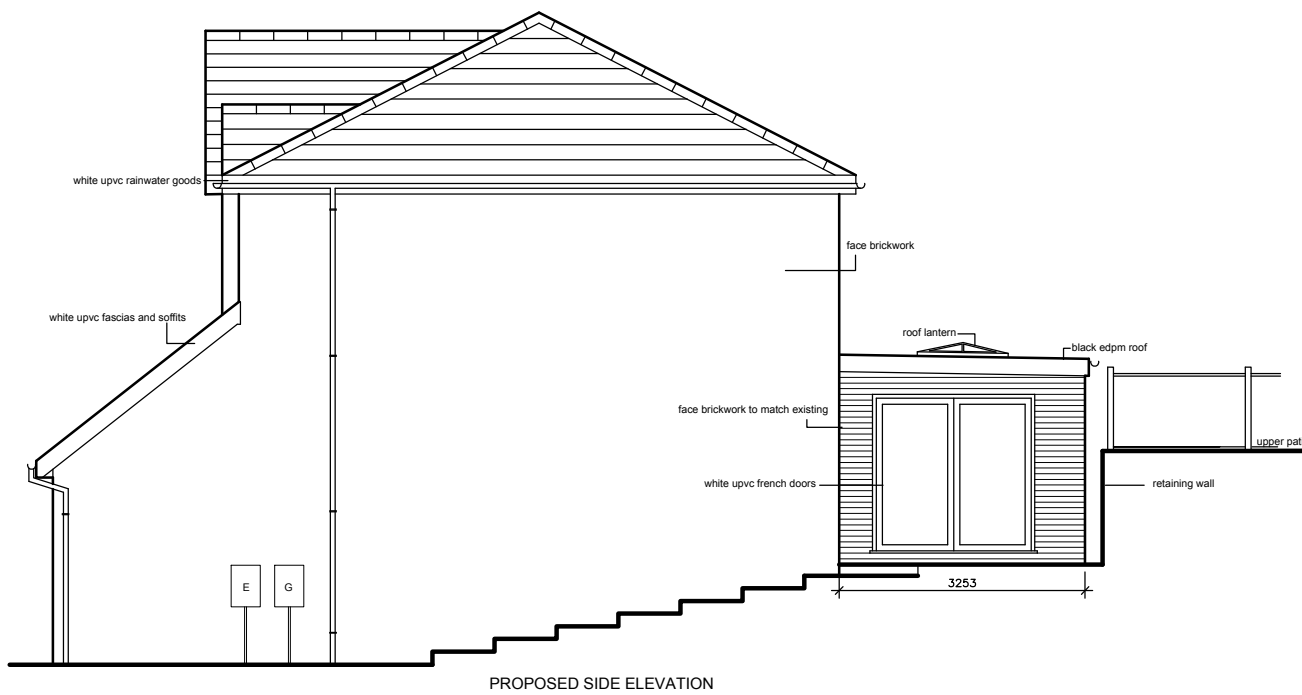

PROPOSED SIDE ELEVATION

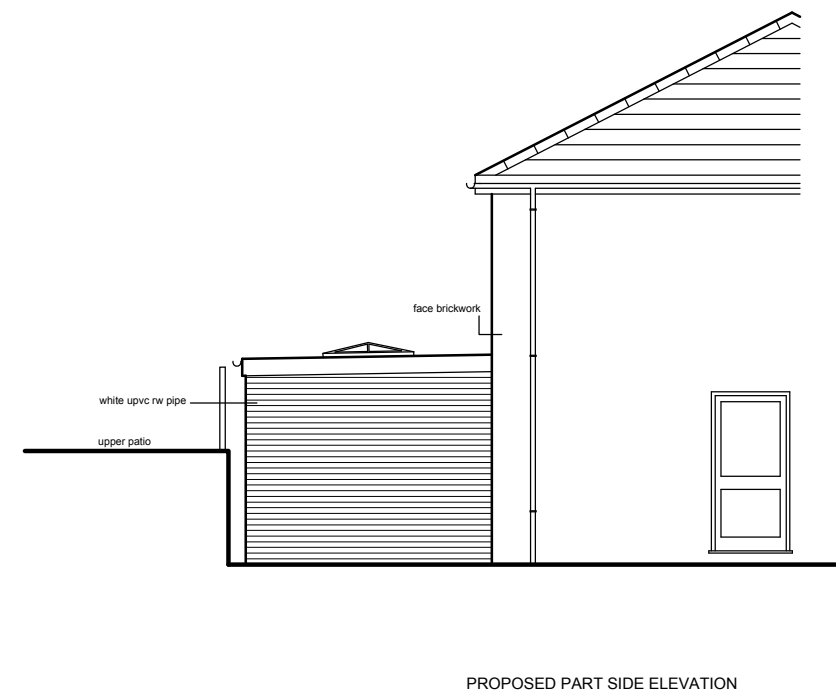

PROPOSED PART SIDE ELEVATION

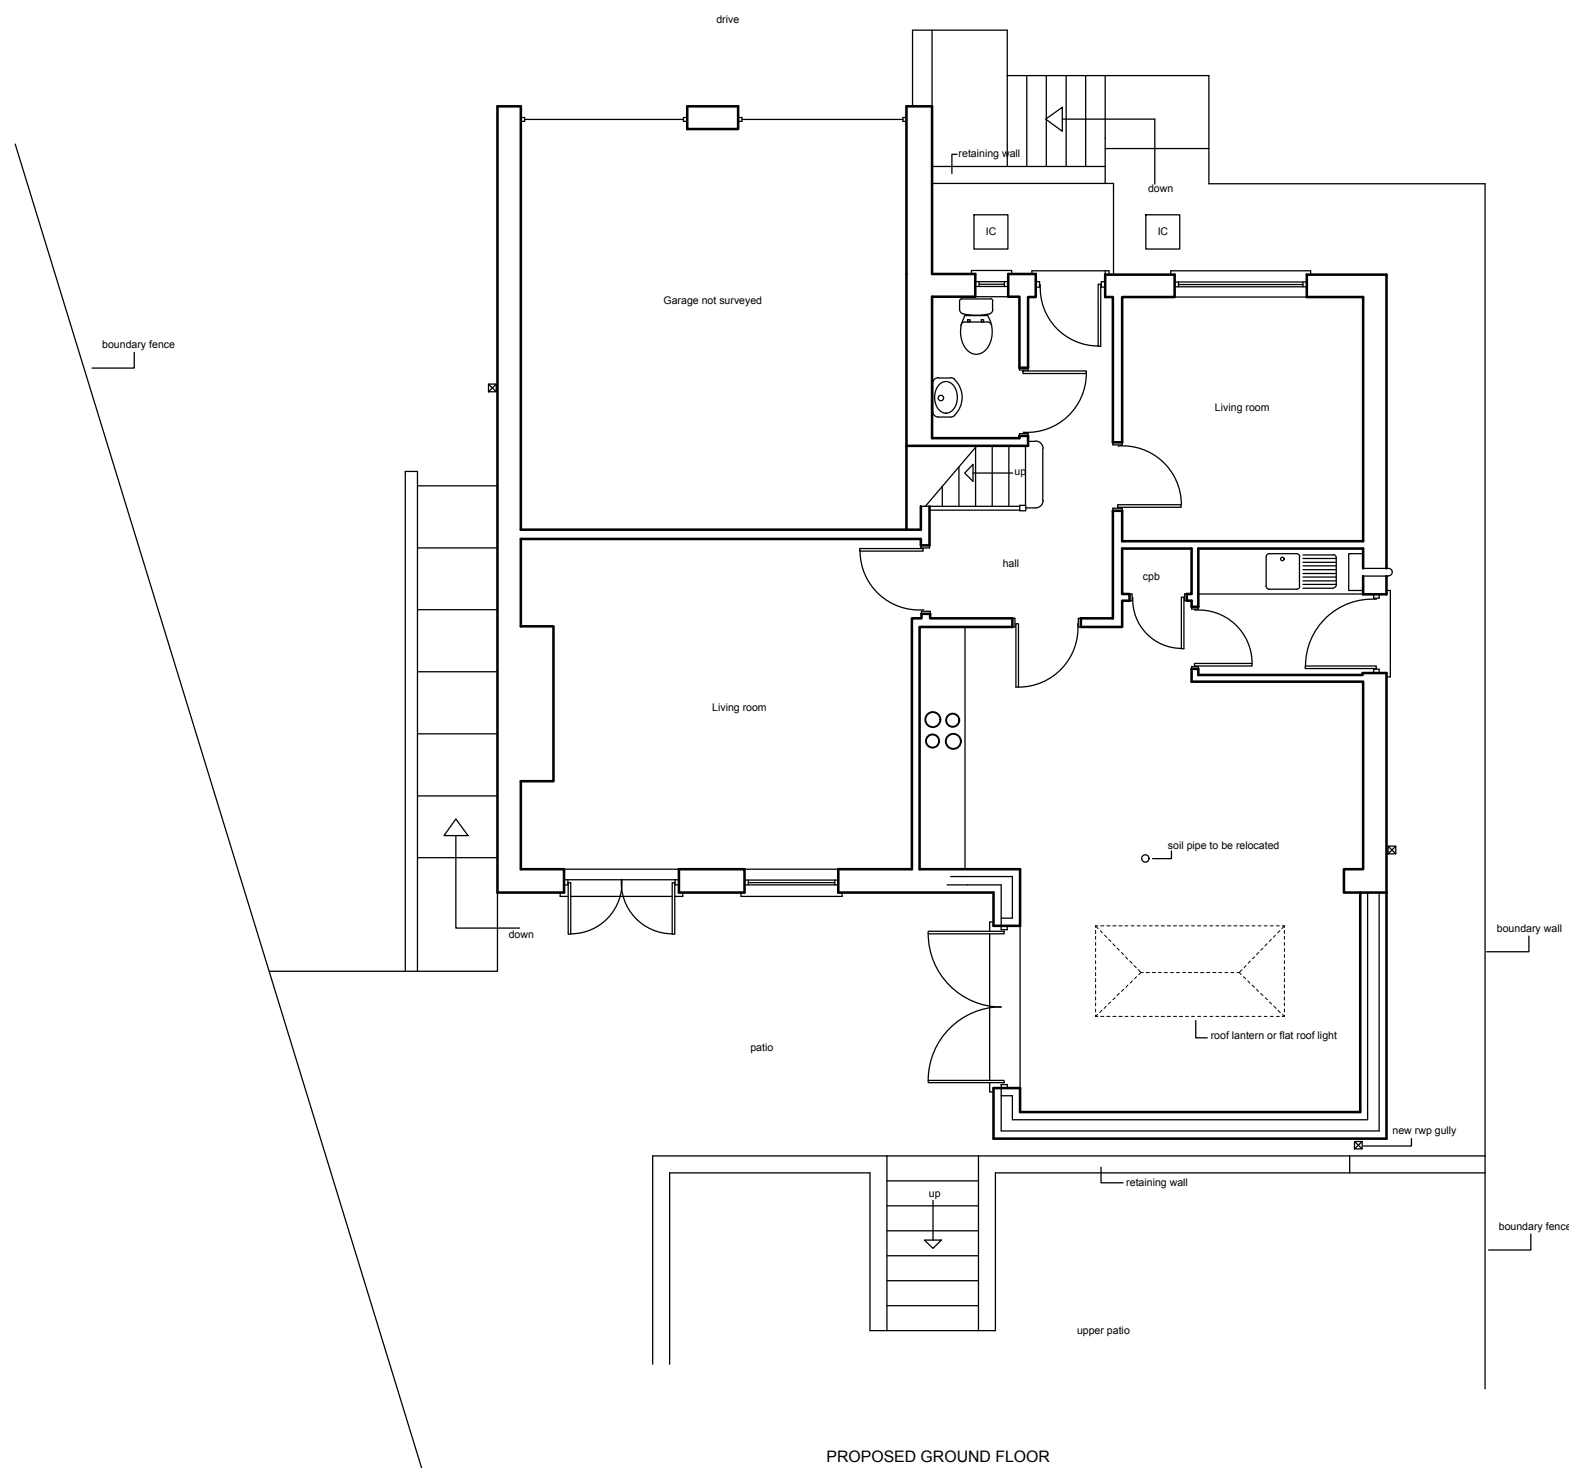

PROPOSED GROUND FLOOR

THIS DRAWING IS COPYRIGHT © C

Ken Bateman
Chartered Surveyor
B.Sc. (Hons), MRICS, C. Bart & McCall

project
Single storey rear extension
at
70 Sweetwater park
Merthyr Tydfil

title
Proposed plans and
elevations

Date: January 2025
Scale: A2 @ 1:100
Drawn: _____

Drawing No. GA 002 Rev. _____