




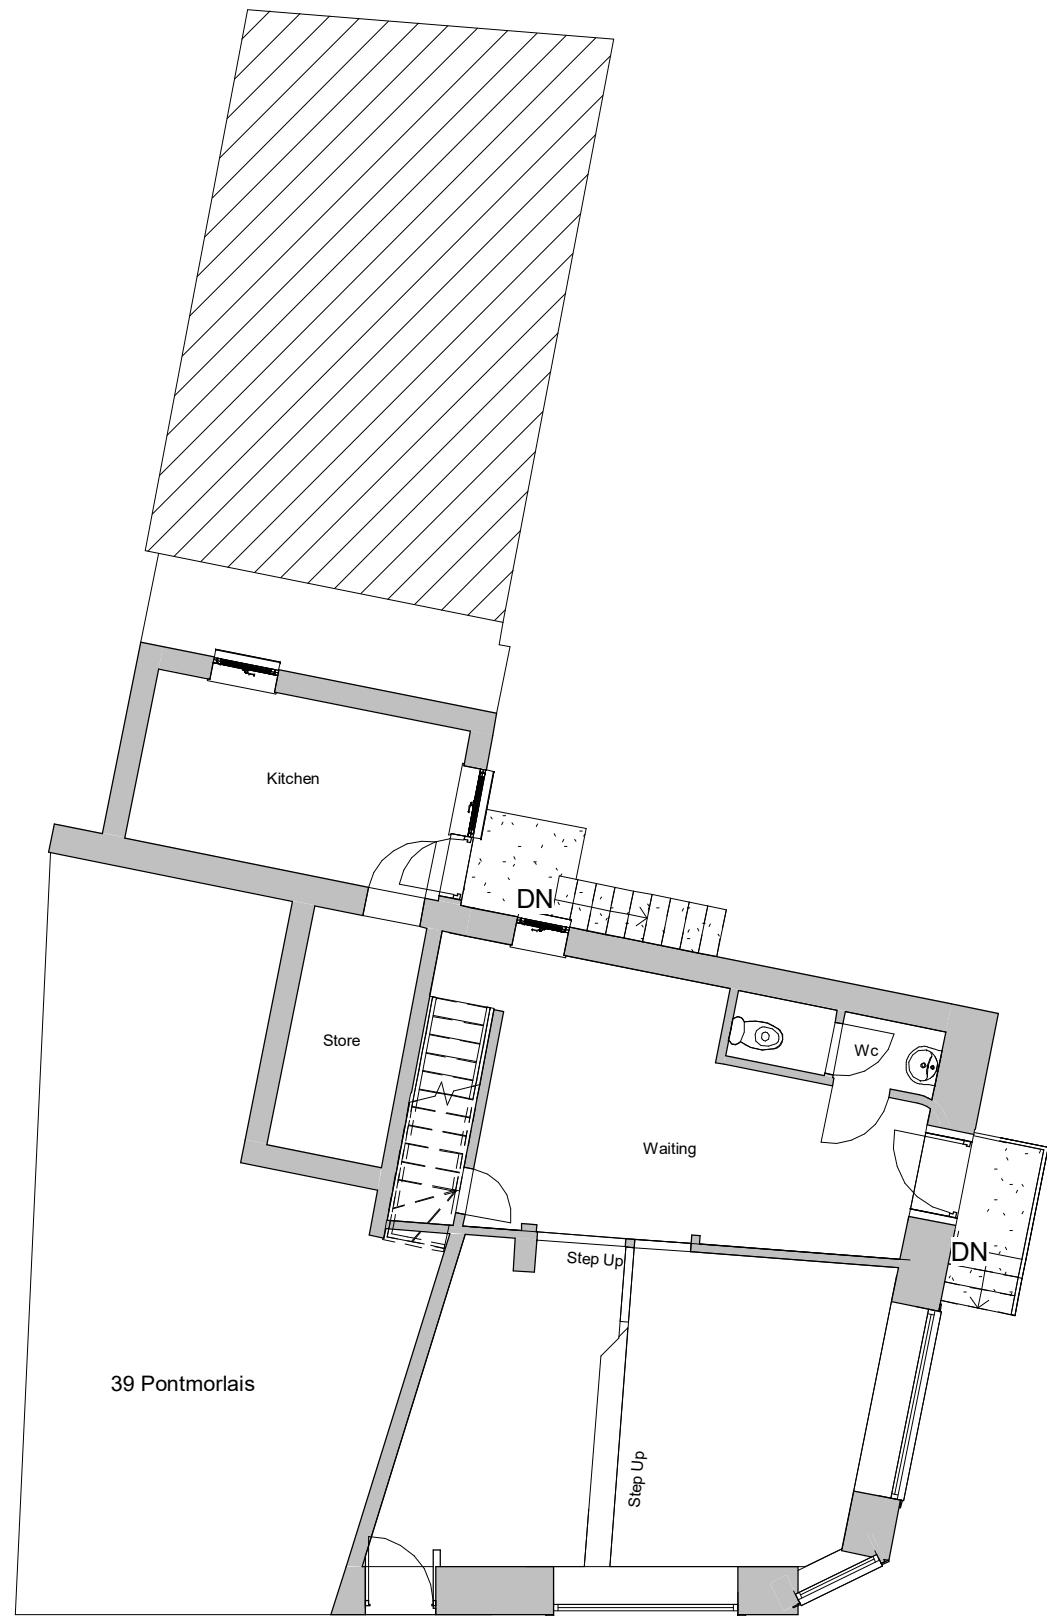

1 Existing Ground Floor
1 : 100

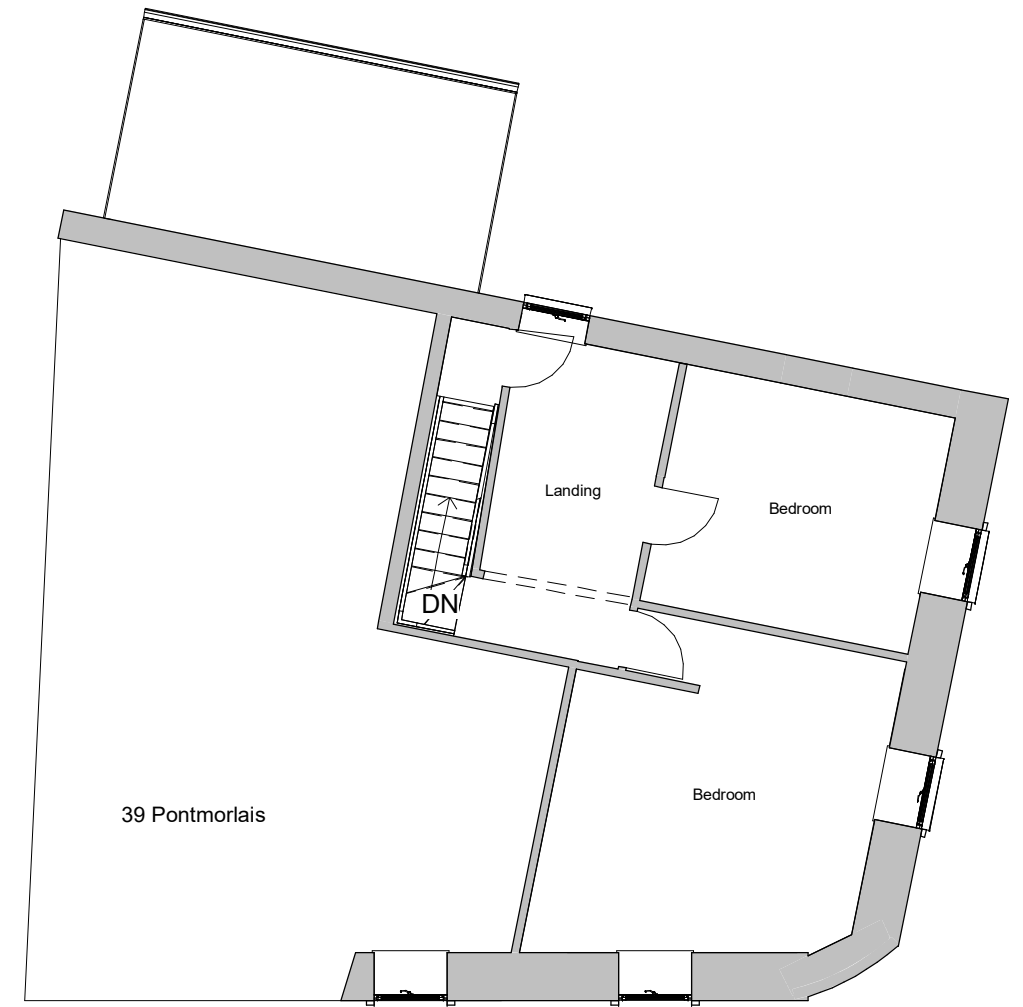

2 Existing First Floor
1 : 100

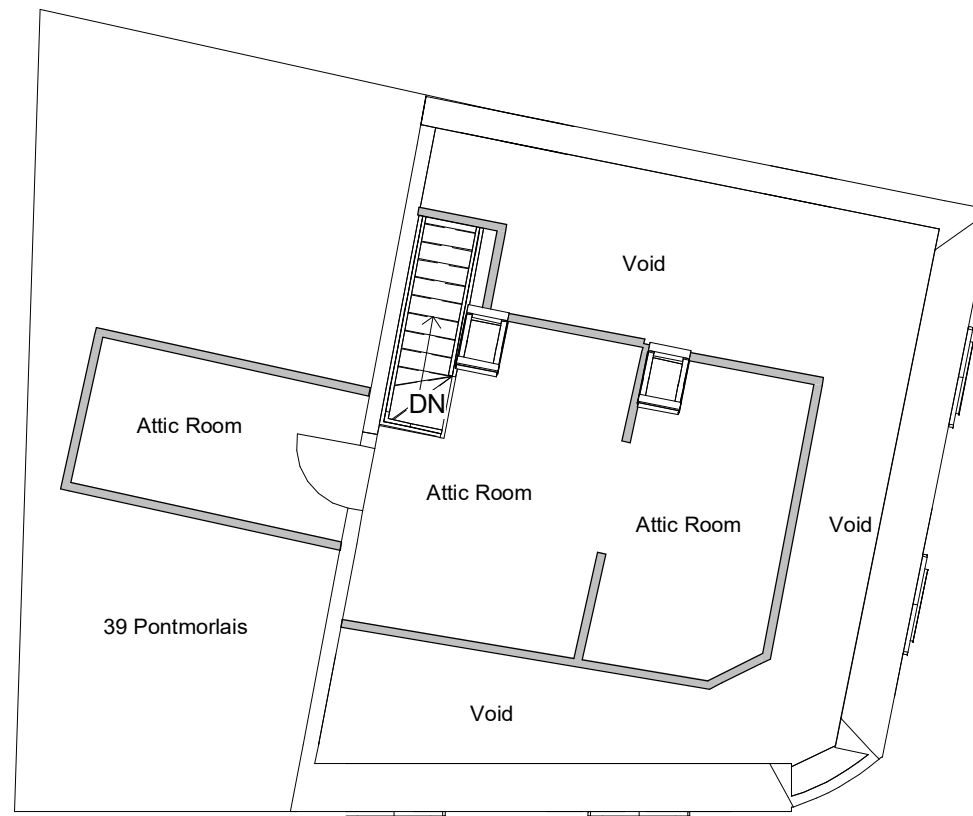


3 Existing Second Floor
1 : 100

PURPOSE OF ISSUE		DRAWING NUMBER	
Planning Approval		PM-01	
PROJECT		Change of use	
SHEET		Existing Plans	
Address		42-43 Pontmorlais, Merthyr Tydfil. CF47 8UN	
Scale (@ A3)		1 : 100	
Rev No	Description	Date	
A	Issue	19/05/2022	



1 Existing Front Elevation
1 : 100

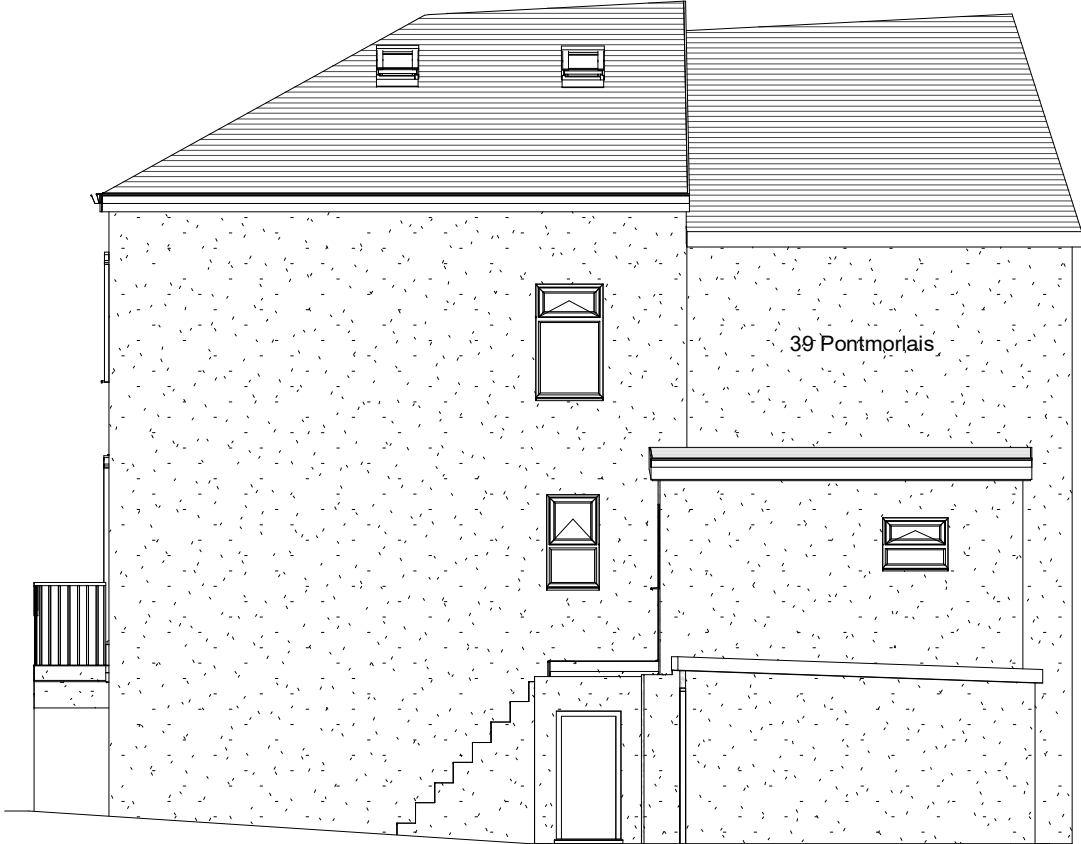


2 Existing Rear Elevation
1 : 100




3 Existing Side Elevation
1 : 100


PURPOSE OF ISSUE		DRWAING NUMBER
Planning Approval		PM-02
PROJECT		Change of use
SHEET		Existing Elevations
Address		42-43 Pontmorlais, Merthyr Tydfil. CF47 8UN
Scale (@ A3)		1 : 100
Rev No	Description	Date
A	Issue	19/05/2022

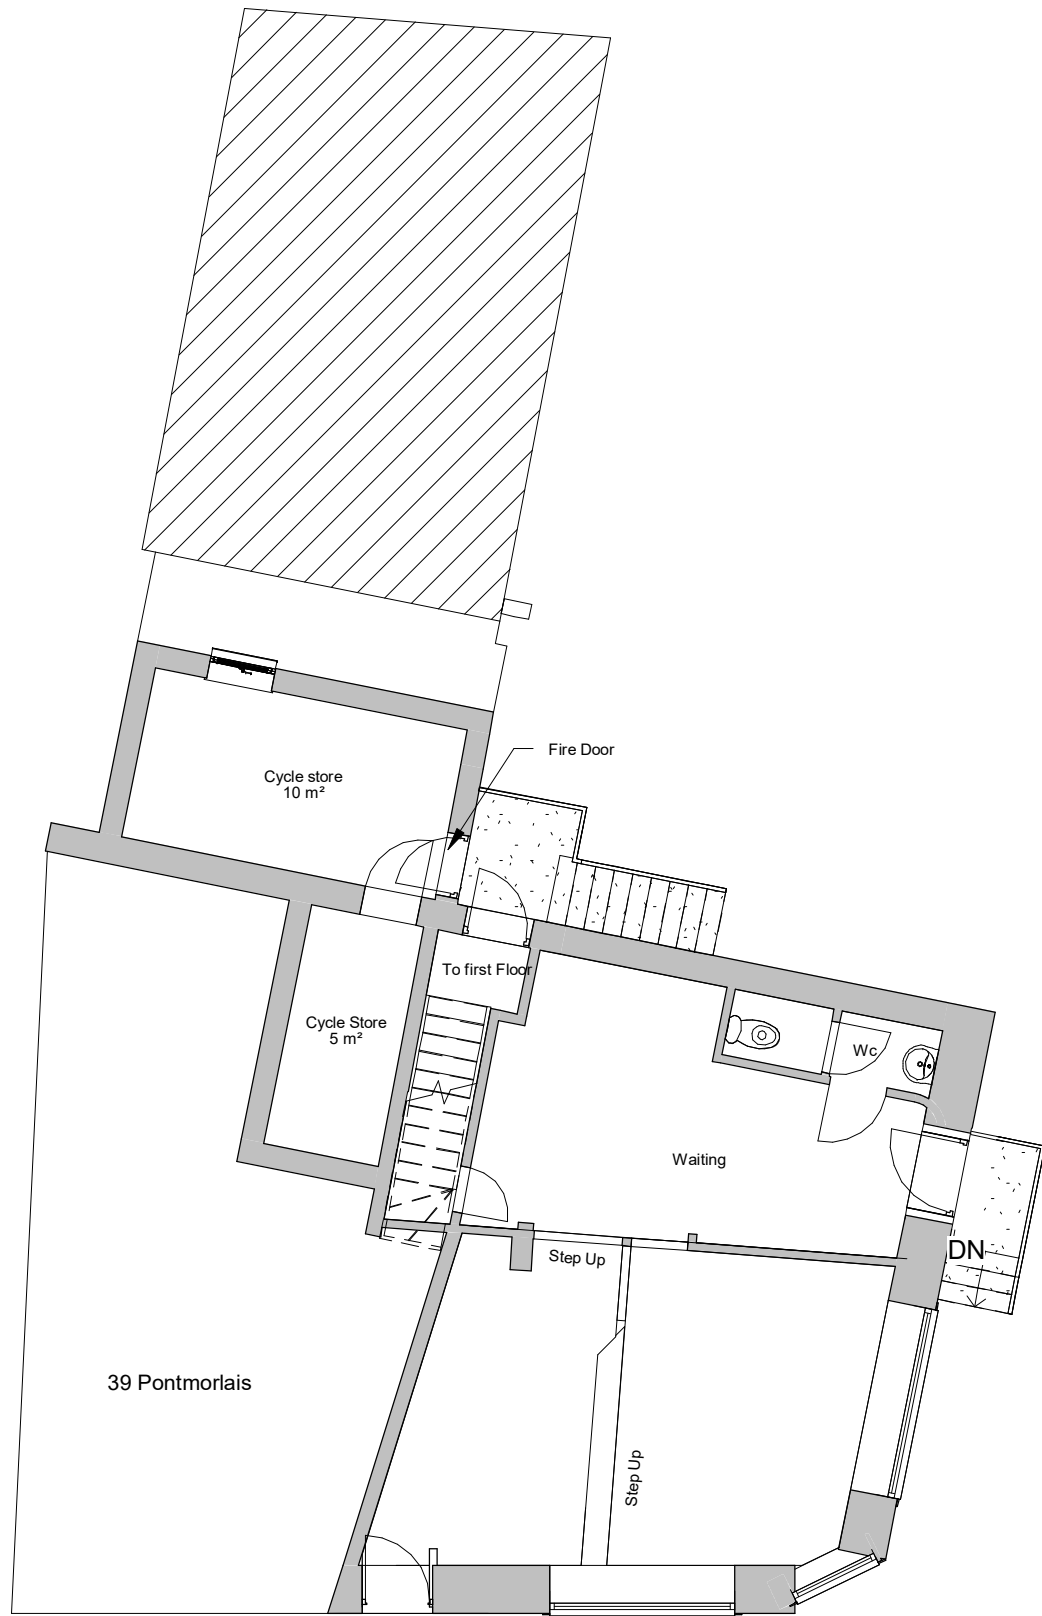

1 Proposed Ground Floor
1 : 100

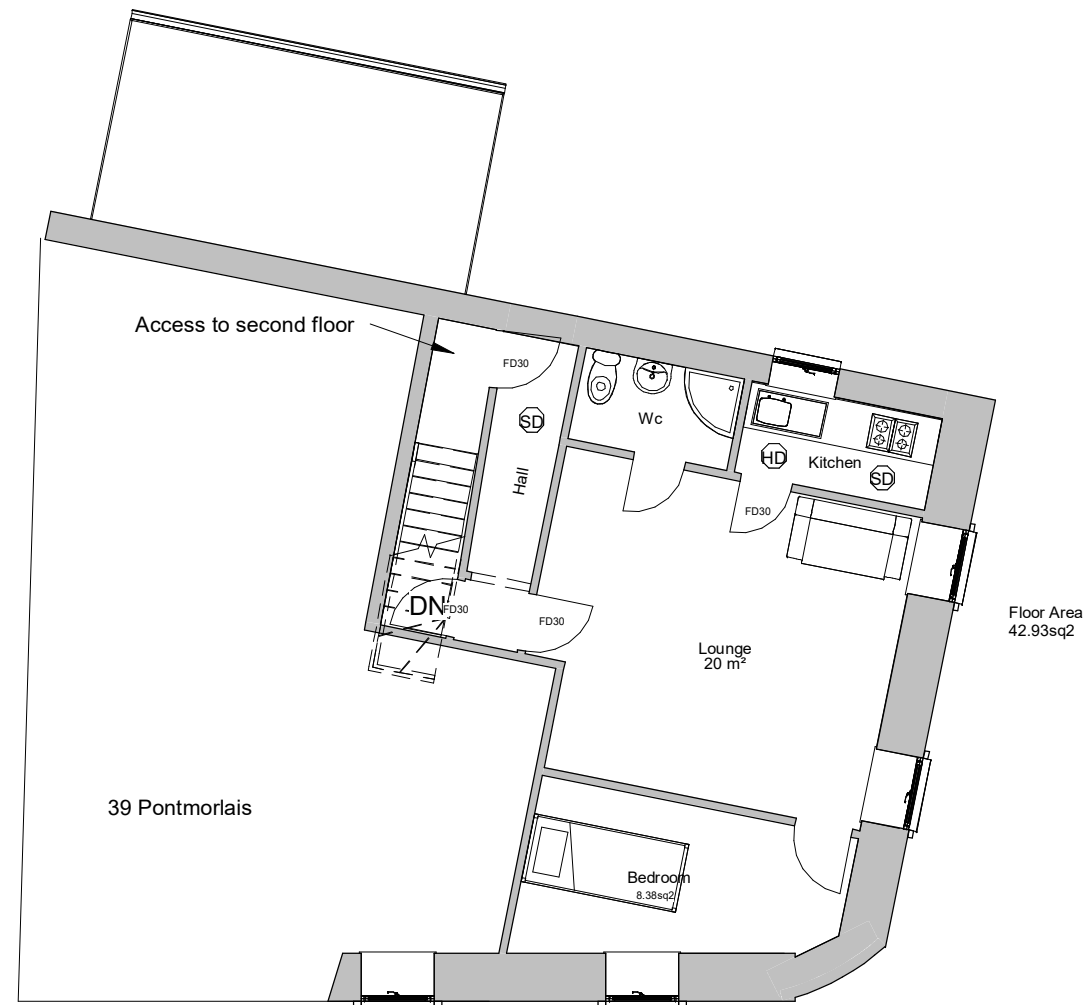

2 Proposed First Floor
1 : 100

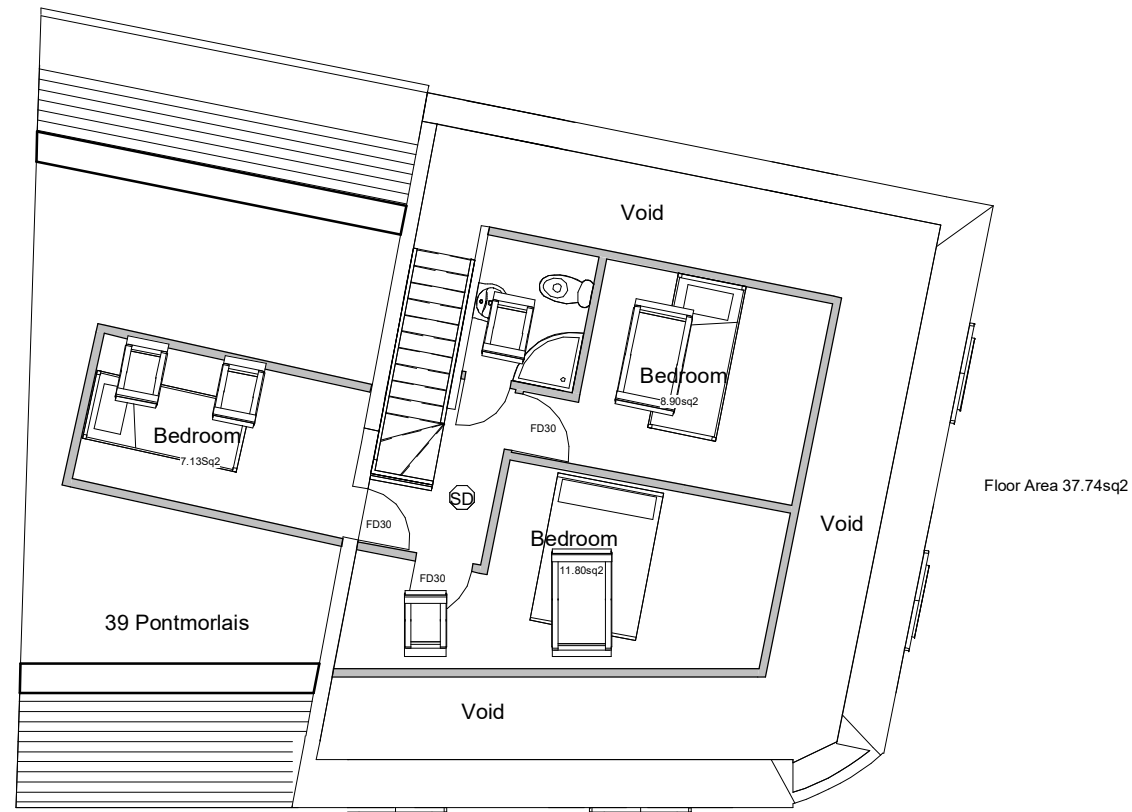

3 Proposed Second Floor
1 : 100

PURPOSE OF ISSUE		DRWAING NUMBER
Planning Approval		PM-03
PROJECT		Change of use
SHEET		Proposed Plans
Address		42-43 Pontmorlais, Merthyr Tydfil. CF47 8UN
Scale (@ A3)		1 : 100
Rev No	Description	Date
A	Issue	19/05/2022
B	Ext stair removed & Layout change	11/06/2022
C	Scheme reduced to one flat	03/07/2022
D	Floor Areas added	06/07/2022



1 Proposed Front Elevation
1 : 100




2 Proposed Rear Elevation
1 : 100




3 Proposed Side Elevation
1 : 100

PURPOSE OF ISSUE		DRWAING NUMBER
Planning Approval		PM-04
PROJECT		
Change of use		
SHEET		
Proposed Elevations		
Address		
42-43 Pontmorlais, Merthyr Tydfil. CF47 8UN		
Scale (@ A3)		
1 : 100		
Rev No	Description	Date
A	Issue	19/05/2022
B	Ext stair removed & Layout change	11/06/2022
C	Scheme reduced to one flat	03/07/2022
D	Floor Areas added	06/07/2022

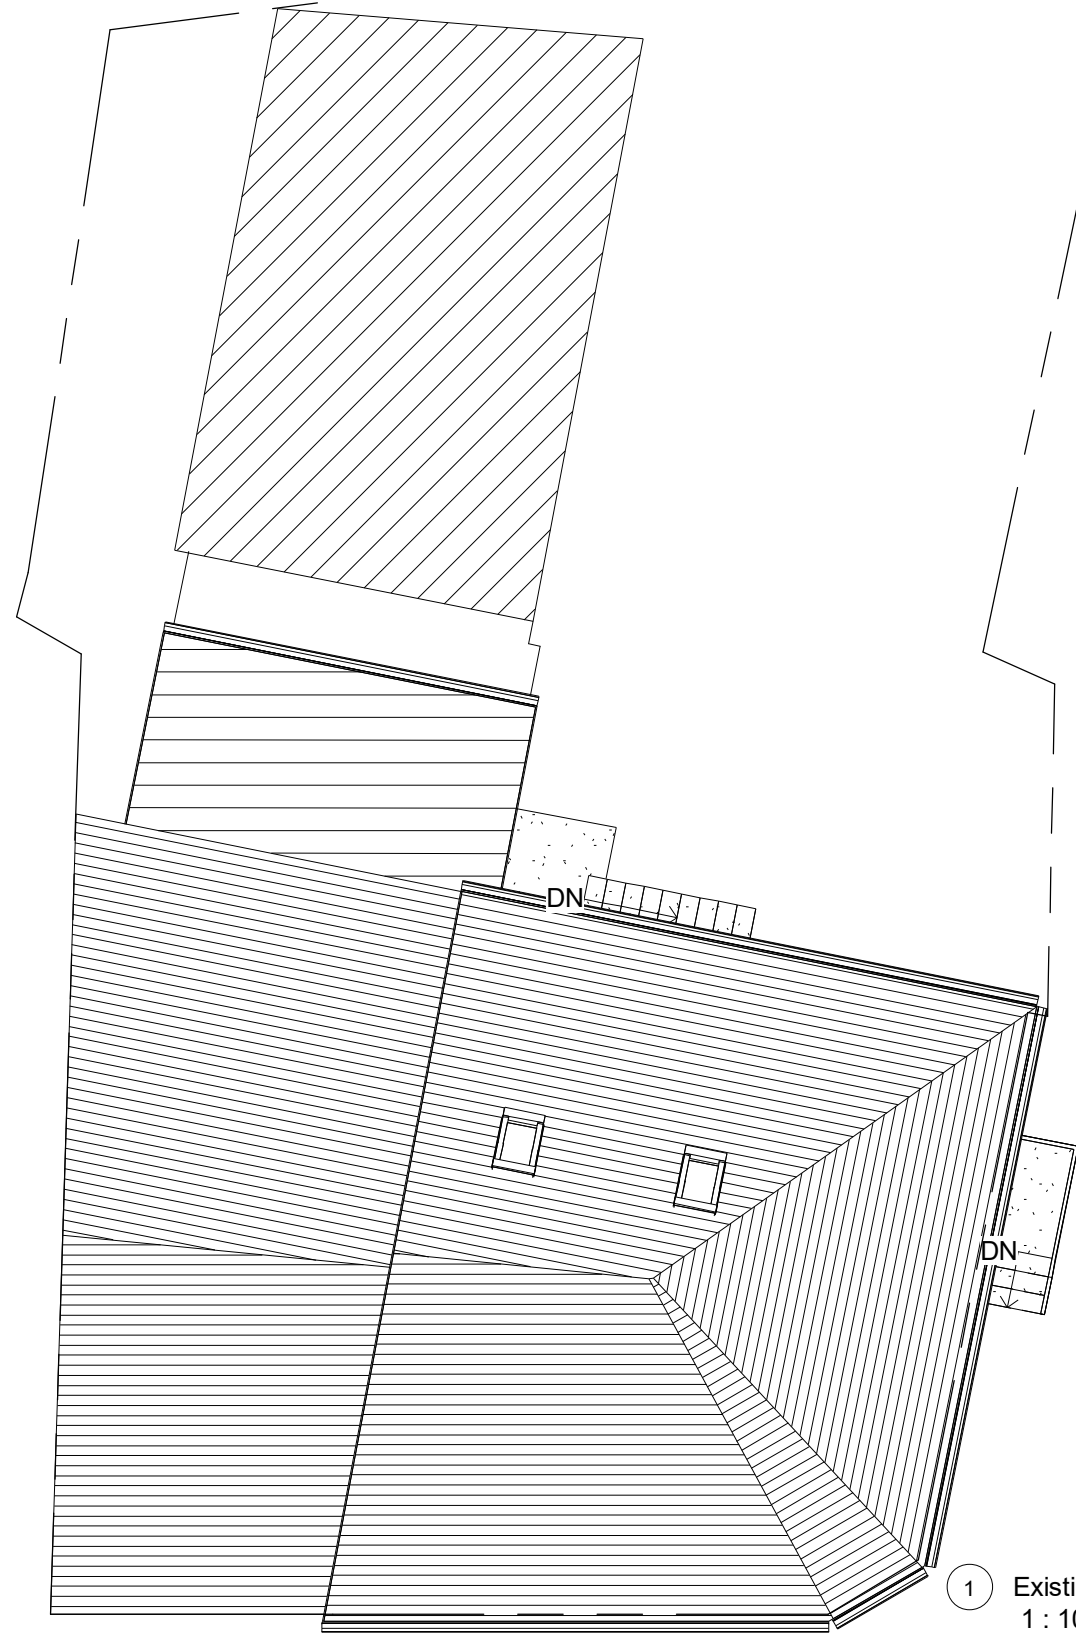

1 Existing Site
1 : 100

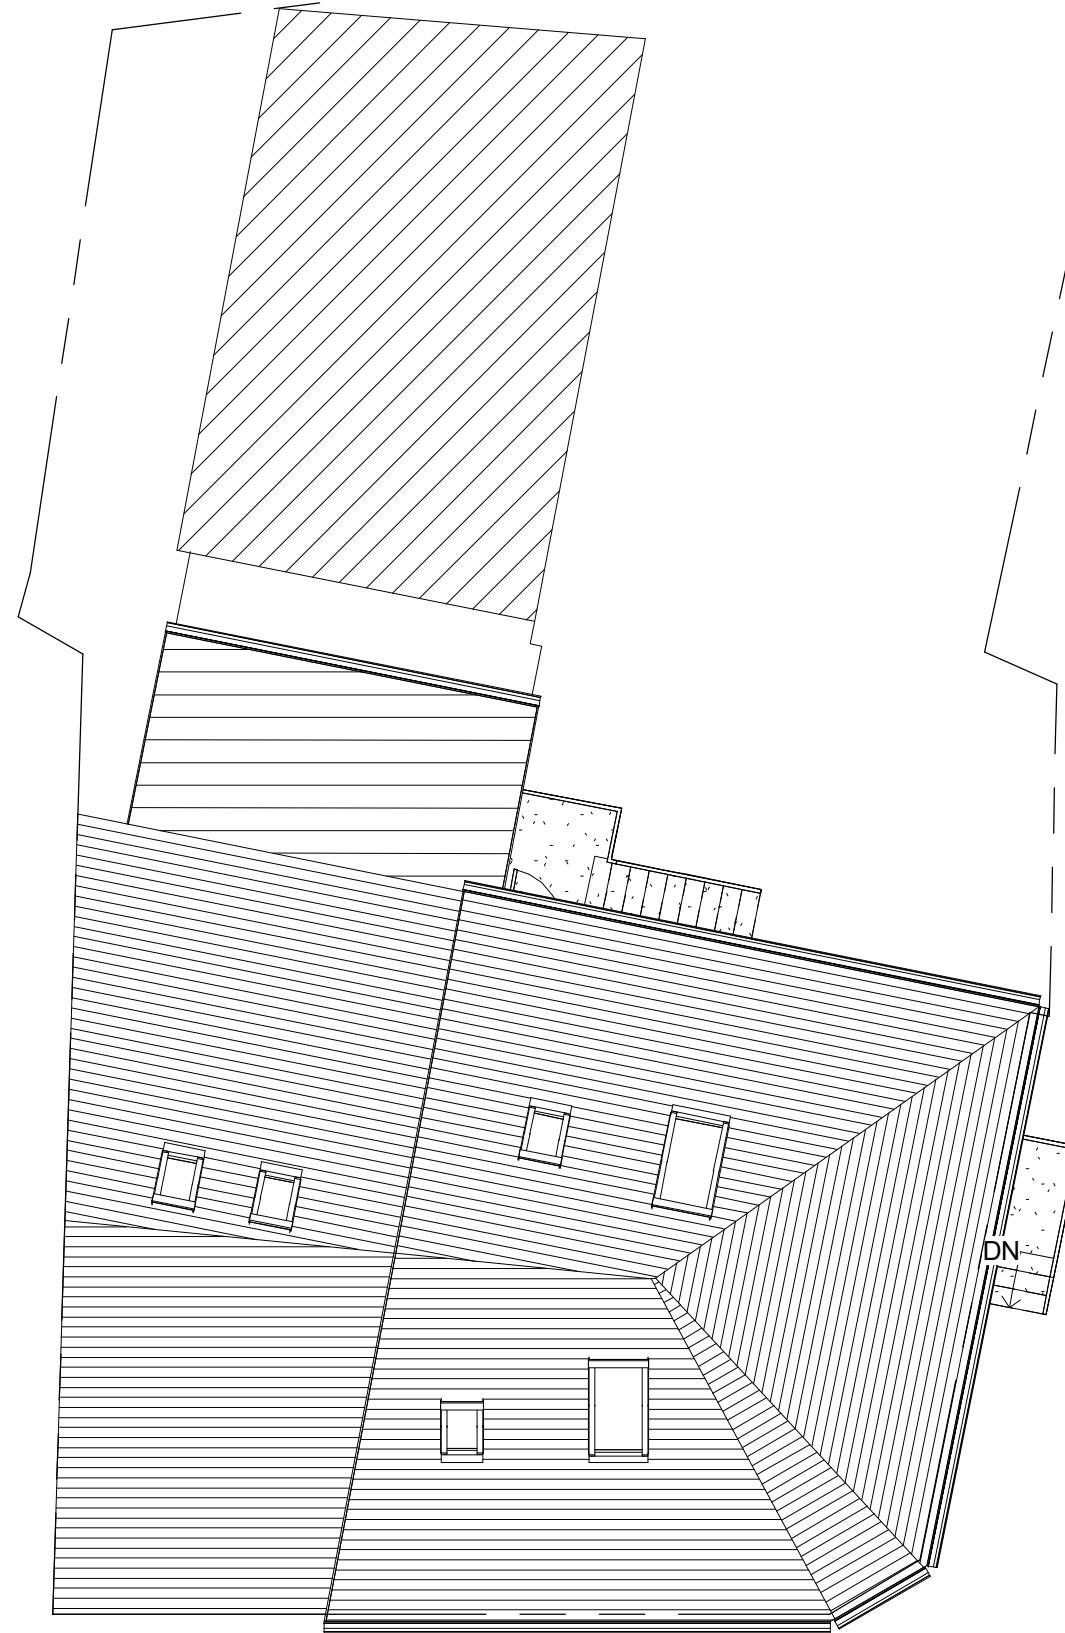

2 Proposed Site
1 : 100

This Drawing is Copyright, Dimensions to be checked on site and not scaled from this drawing	PROJECT	SHEET	PURPOSE OF ISSUE	DRWAING NUMBER	<table><tr><td>Rev No</td><td>Description</td><td>Date</td></tr><tr><td>A</td><td>Issue</td><td>19/05/2022</td></tr><tr><td>B</td><td>Ext stair removed & Layout change</td><td>11/06/2022</td></tr><tr><td>C</td><td>Scheme reduced to one flat</td><td>03/07/2022</td></tr><tr><td></td><td></td><td></td></tr><tr><td></td><td></td><td></td></tr></table>	Rev No	Description	Date	A	Issue	19/05/2022	B	Ext stair removed & Layout change	11/06/2022	C	Scheme reduced to one flat	03/07/2022						
	Rev No	Description	Date																				
A	Issue	19/05/2022																					
B	Ext stair removed & Layout change	11/06/2022																					
C	Scheme reduced to one flat	03/07/2022																					
Change of use		Site Plans	Planning Approval	PM-05																			
		Address 42-43 Pontmorlais, Merthyr Tydfil. CF47 8UN																					

Site Plans

DRWAING NUMBER

PM-05