




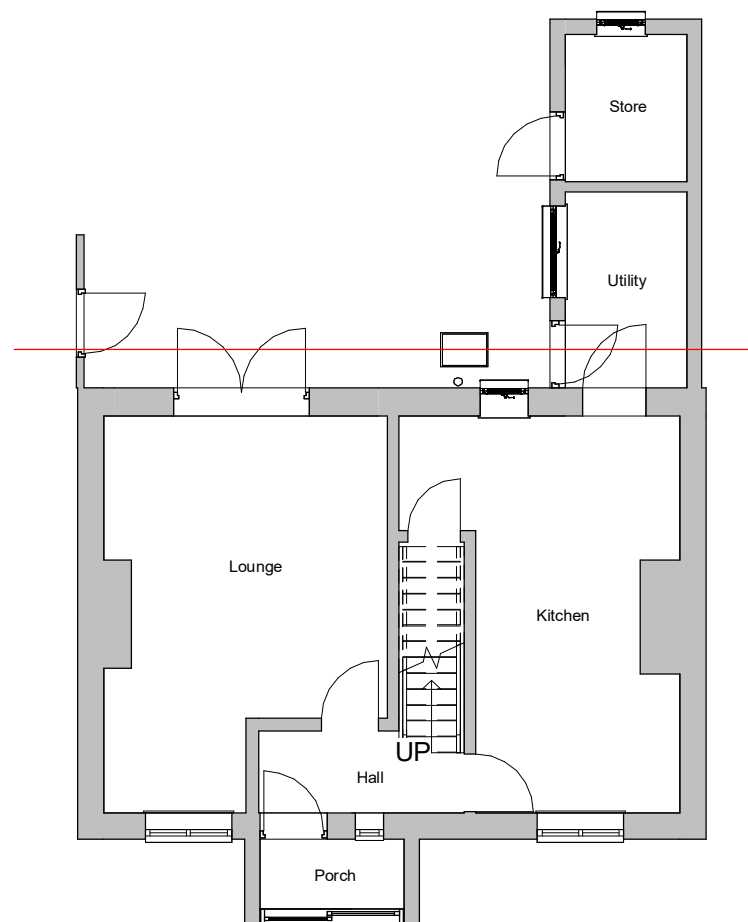

1 Existing Ground Floor
1 : 100

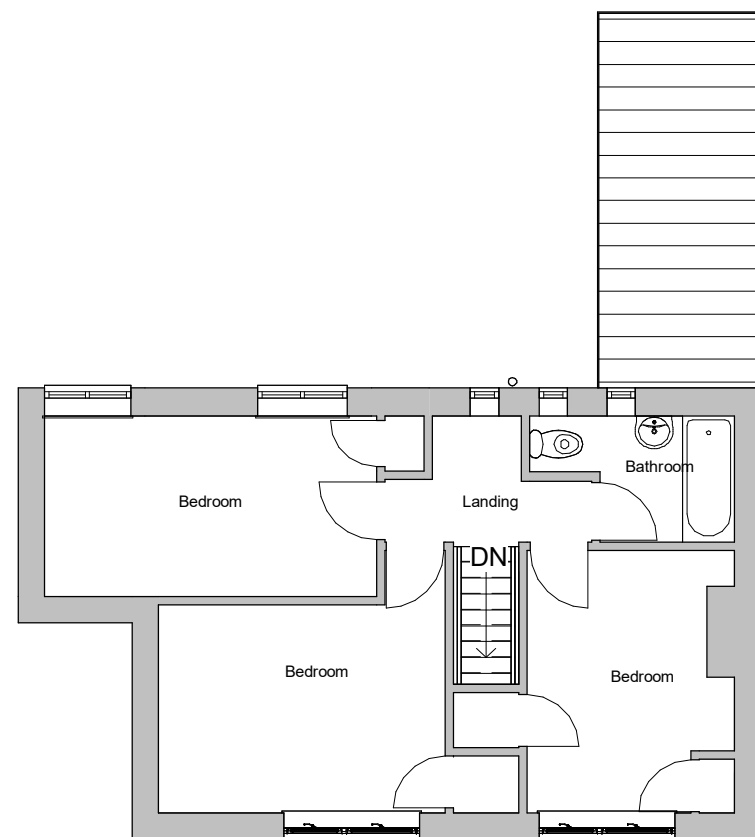


2 Existing First Floor
1 : 100

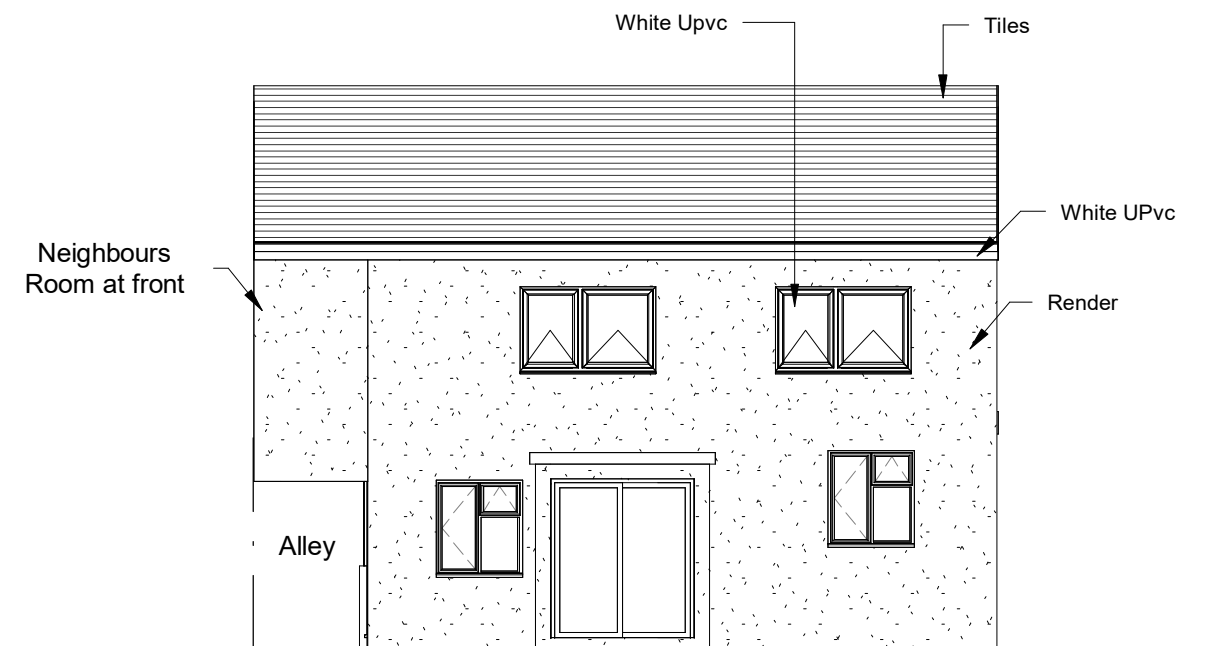

3 Existing Front Elevation
1 : 100





4 Existing Rear Elevation
1 : 100

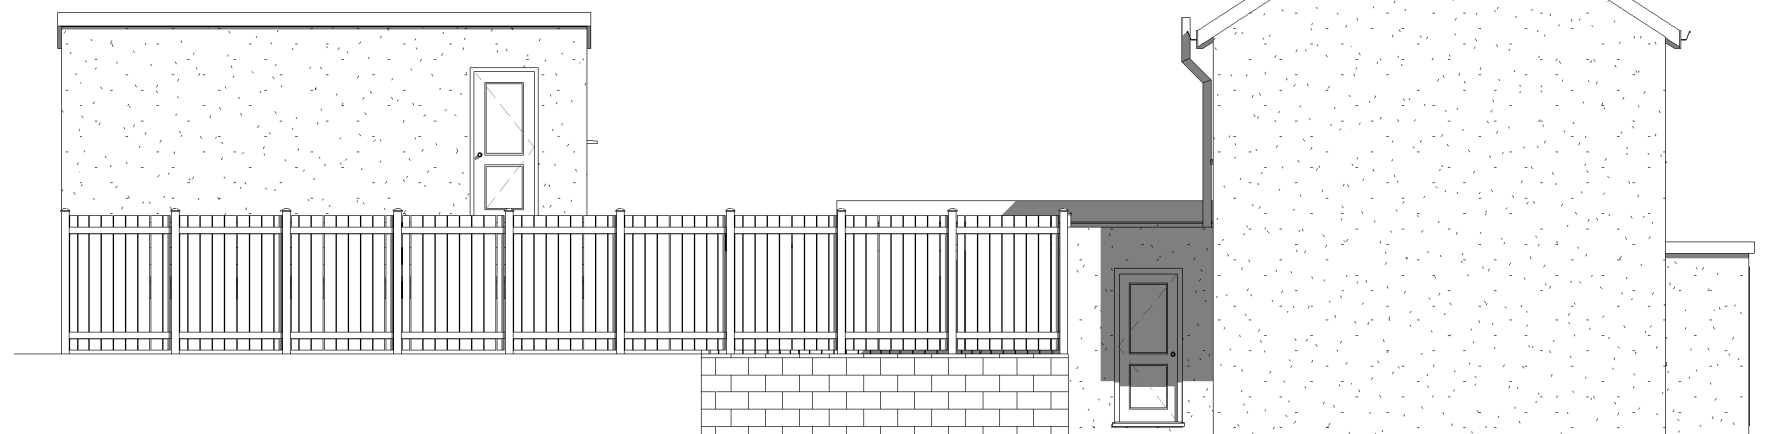

5 Existing Side Elevation
1 : 100

PROJECT	SHEET
Two storey Extension to Rear	Existing Plans
INDIGO DESIGN (Part of 3dcadwales Ltd) 5 Ashlea Drive, Merthyr Tydfil, CF47 0NY Tele 01685 385746 Mob - 07940913216 Email: philip@3dcadwales.co.uk	Address 17 Mitchell Crescent, Penydarren, Merthyr Tydfil. CF47 9JB

This Drawing is Copyright, Dimensions to be checked on site and not scaled from this drawing		Checked by JH	Drawn by PH	Scale (@ A3) 1 : 100
		Rev No A	Description Issue	Date 15/09/2022
PURPOSE OF ISSUE Planning Approval	DRWAING NUMBER MC-01	B	Garden elevations & Retaining walls added	07/03/2023

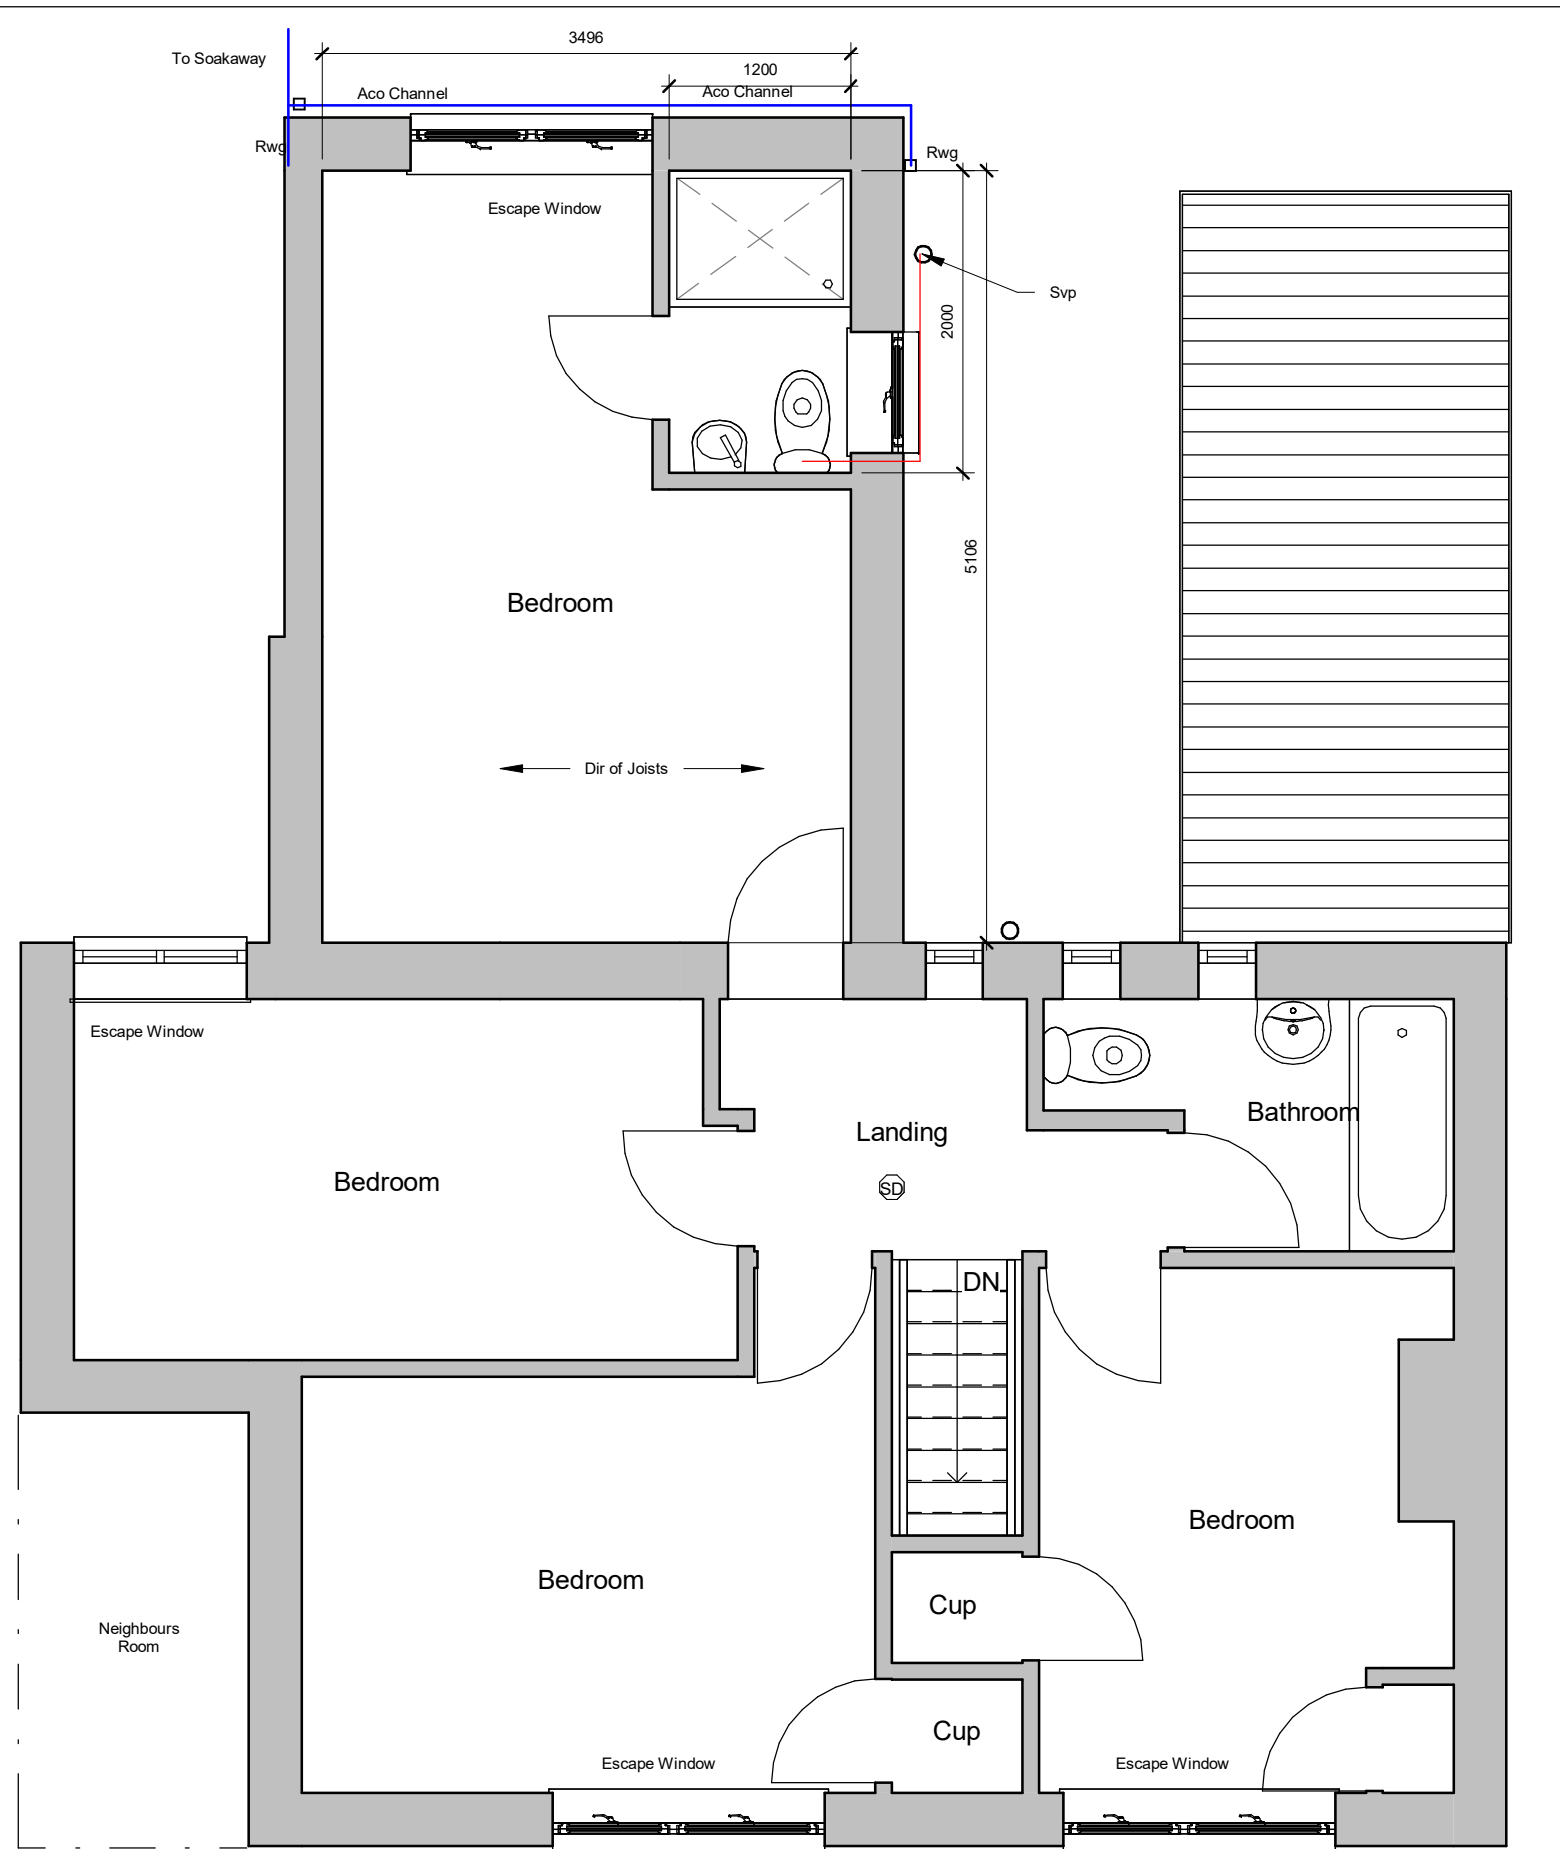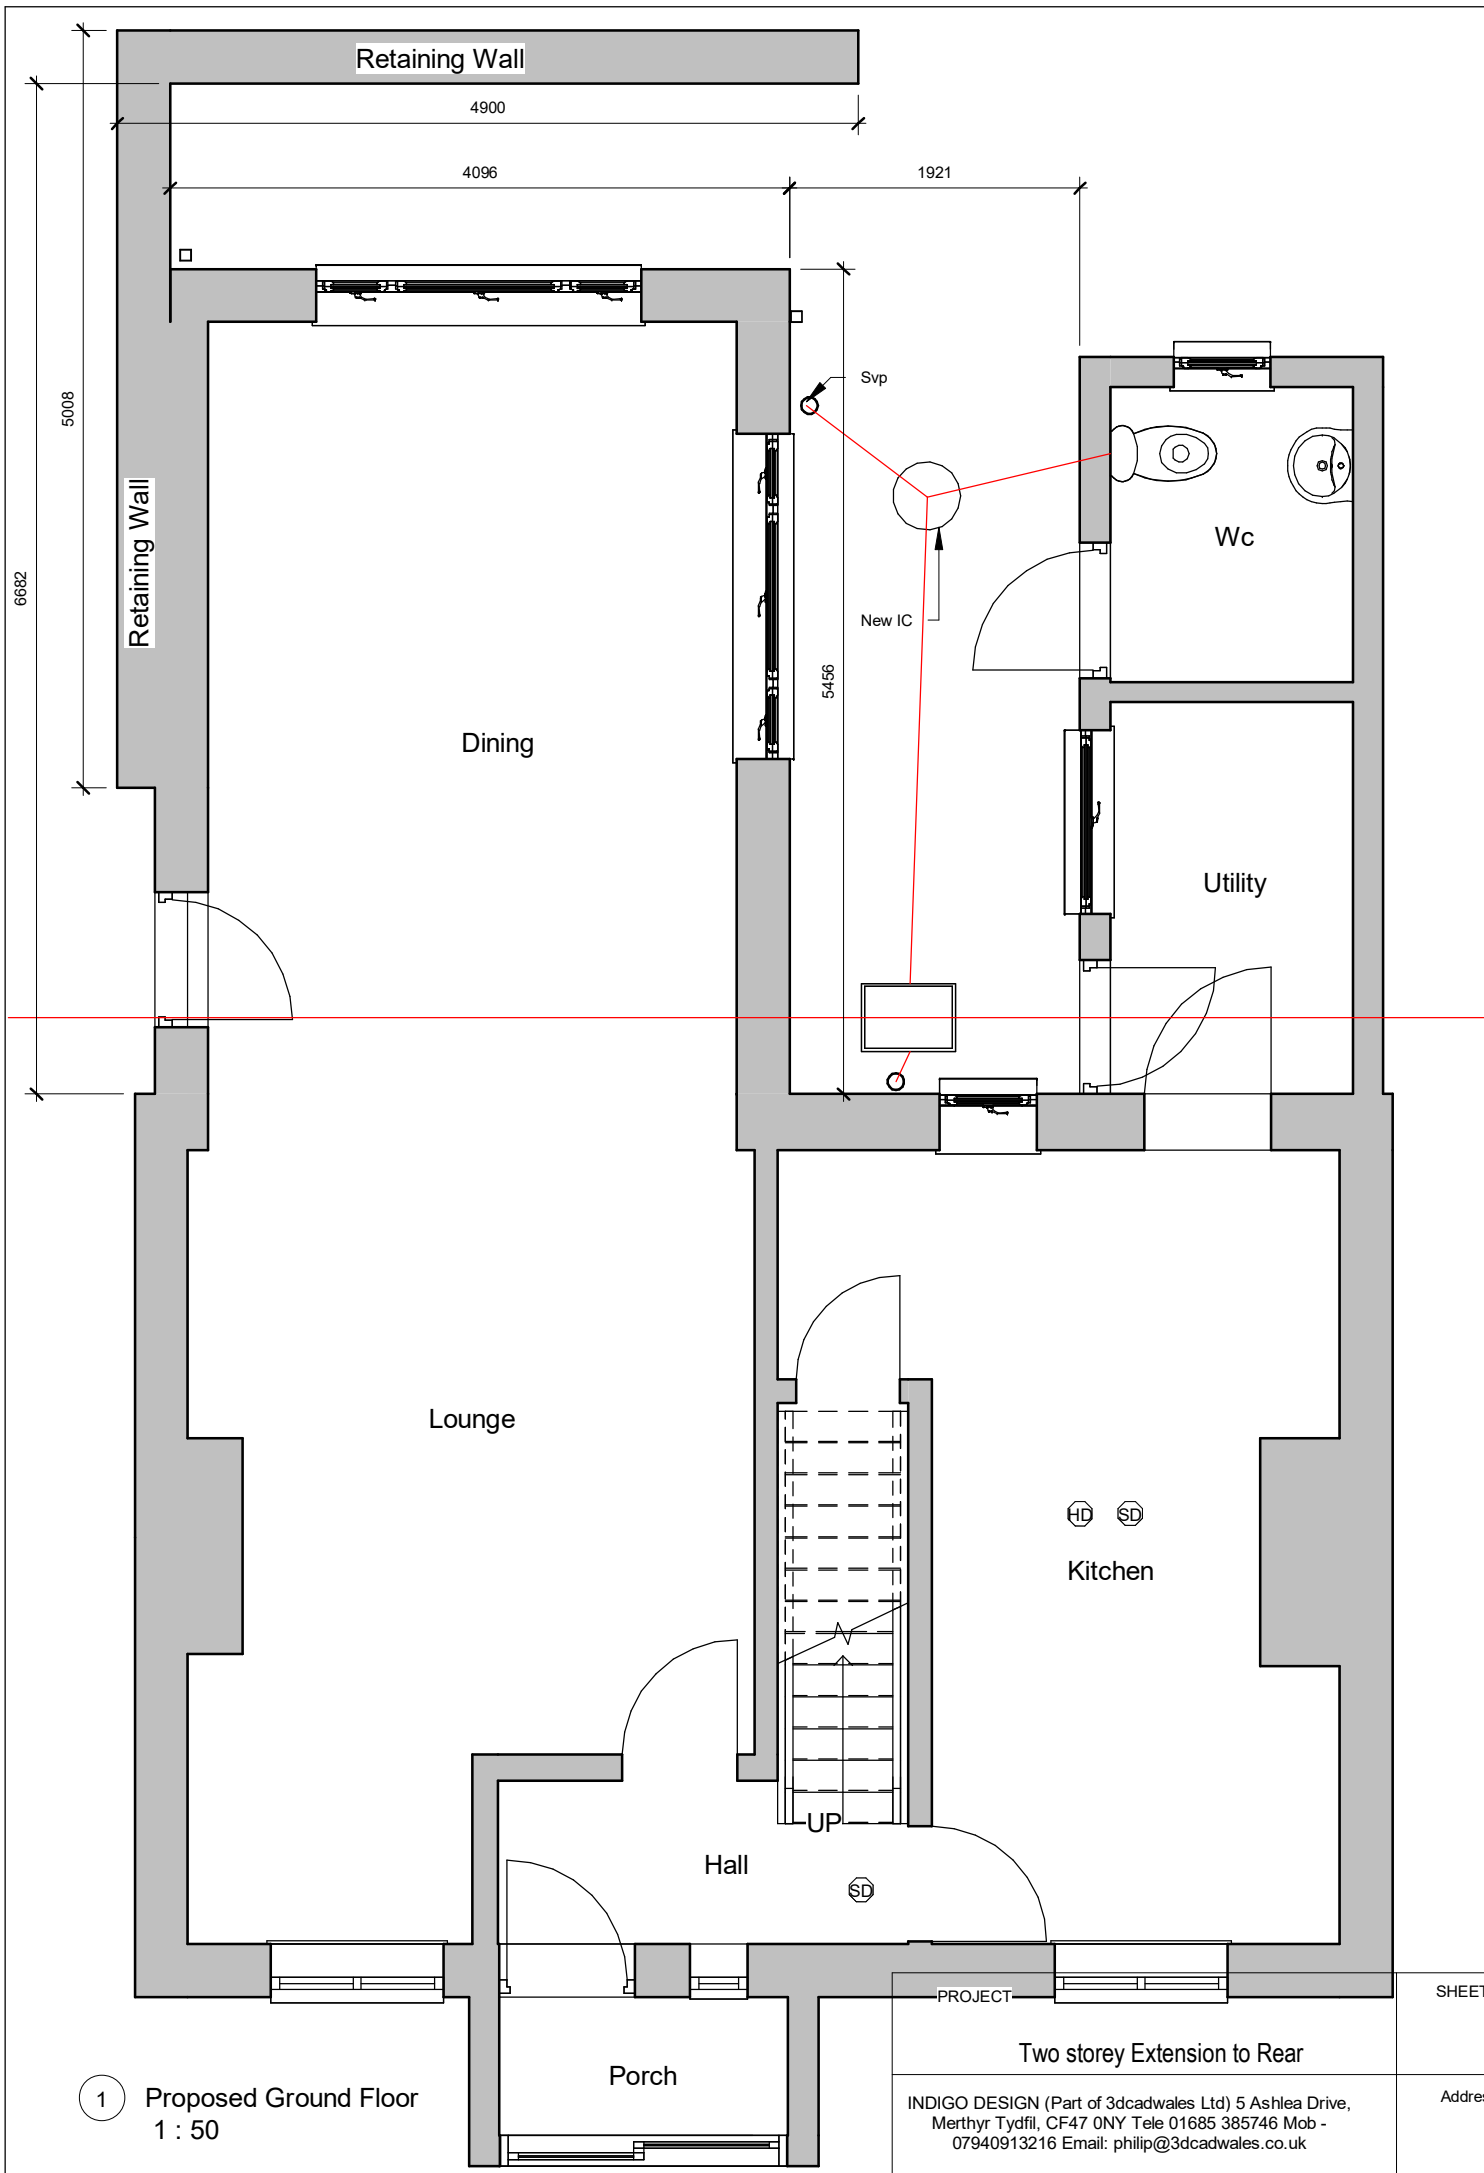

SHEET

Proposed Plans

Address

17 Mitchell Crescent, Penydarren,
Merthyr Tydfil. CF47 9JB

This Drawing is Copyright,
Dimensions to be checked
on site and not scaled from
this drawing

PURPOSE OF ISSUE
Planning Approval




DRWAING NUMBER
MC-02

Checked by
JH


Drawn by
PH

Scale (@ A3)
1 : 50

Rev No	Description	Date
A	Issue	15/09/2022
B	Garden elevations & Retaining walls added	07/03/2023

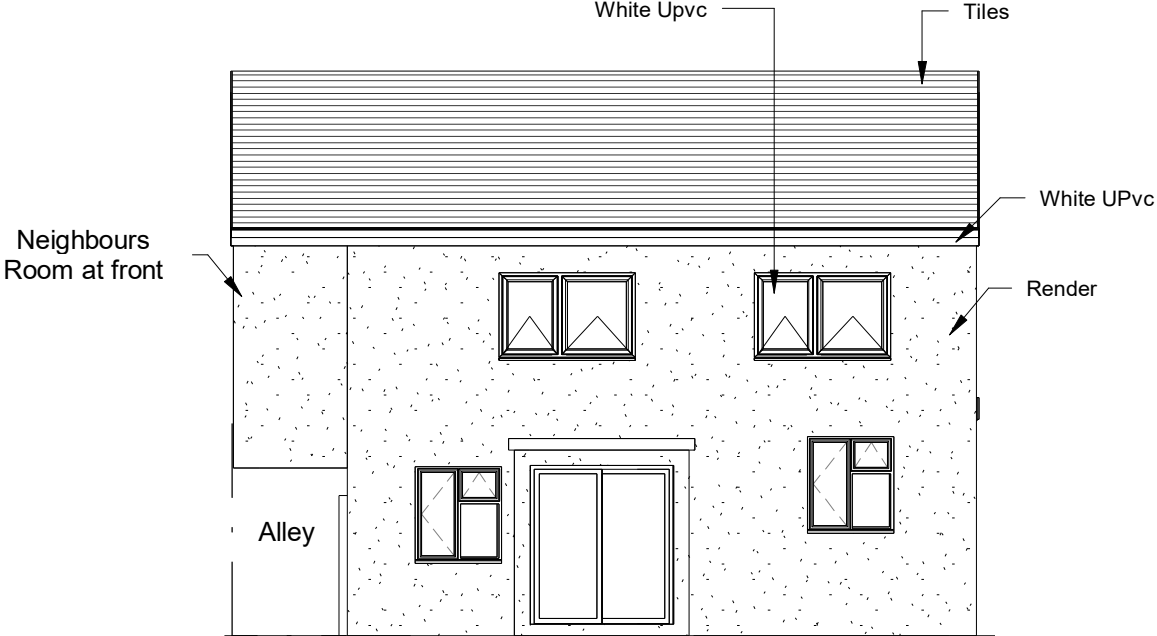

1 Proposed Front Elevation
1 : 100

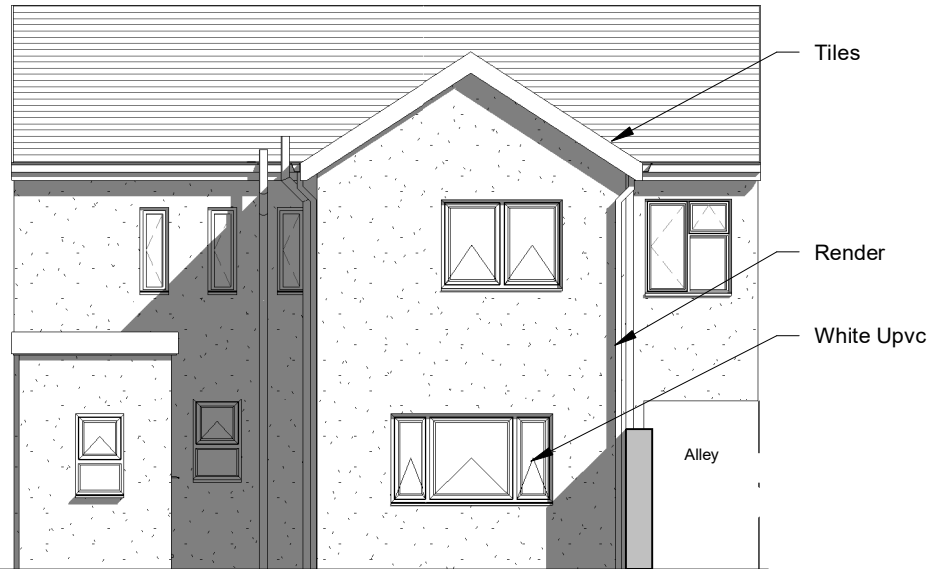

2 Proposed Rear Elevation
1 : 100



3 Proposed Side Elevation
1 : 100

INDIGO DESIGN (Part of 3dcadwales Ltd) 5 Ashlea Drive,
Merthyr Tydfil, CF47 0NY Tele 01685 385746 Mob -
07940913216 Email: philip@3dcadwales.co.uk

This Drawing is Copyright,
Dimensions to be checked
on site and not scaled from
this drawing



PURPOSE OF ISSUE	DRWAING NUMBER
Planning Approval	MC-03


PROJECT
Two storey Extension to Rear

SHEET
Proposed Elevation


Address	17 Mitchell Crescent, Penydarren, Merthyr Tydfil. CF47 9JB
---------	---

Checked by	Drawn by	Scale (@ A3)
JH	PH	1 : 100

Rev No	Description	Date
A	Issue	15/09/2022
B	Garden elevations & Retaining walls added	07/03/2023

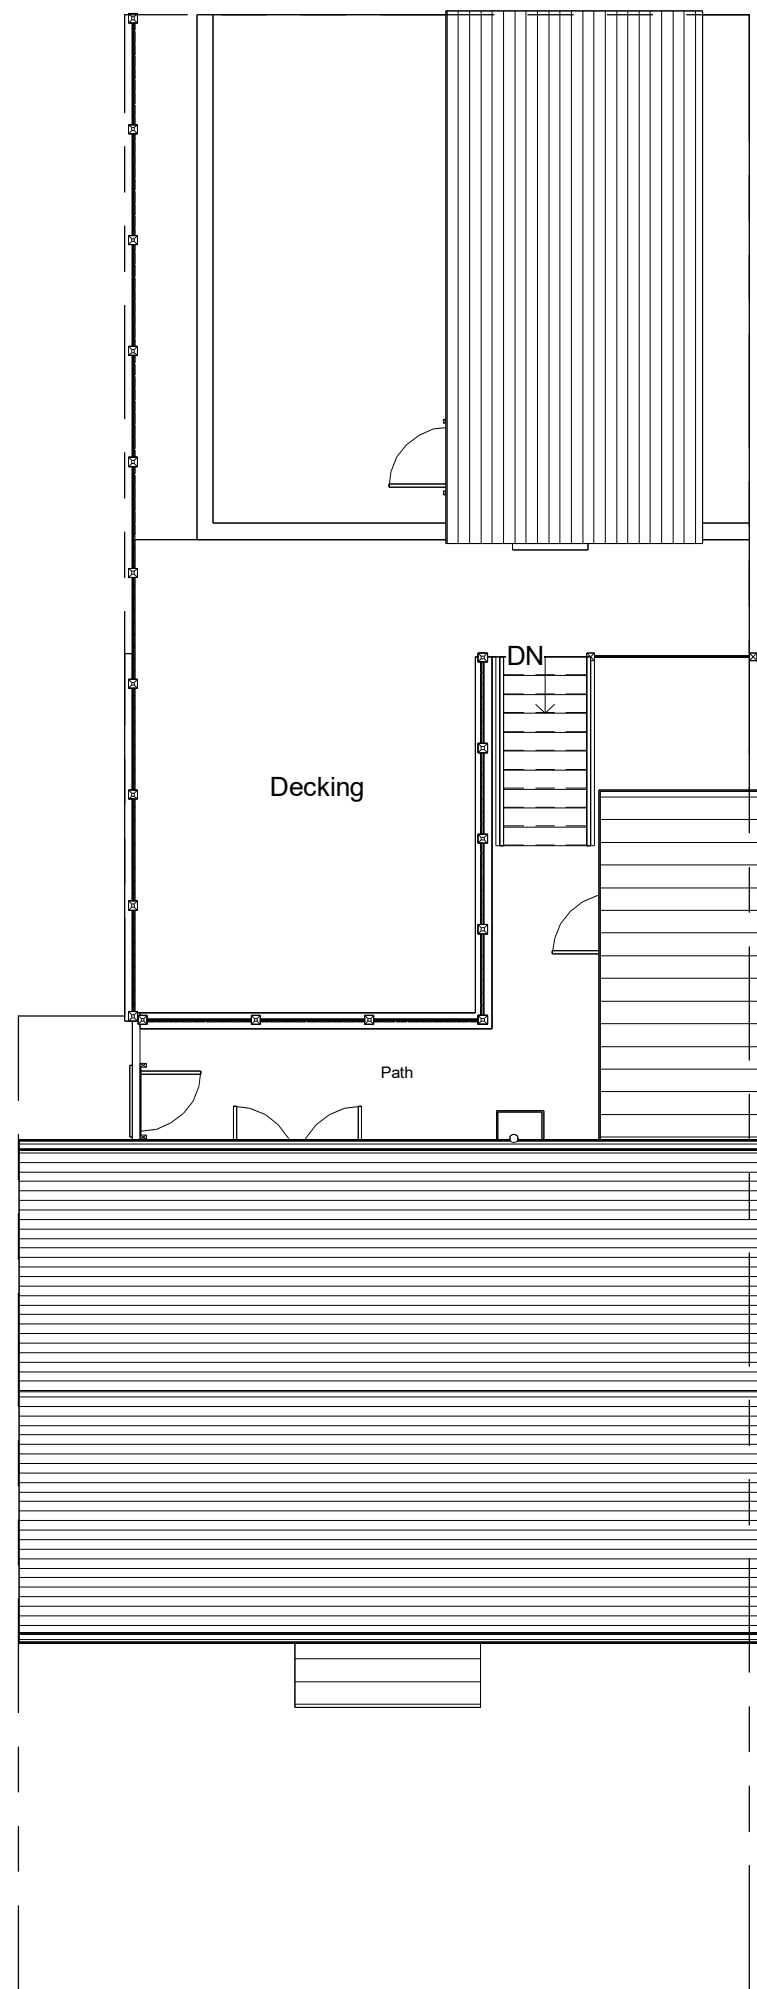

1 Existing Site
1 : 100

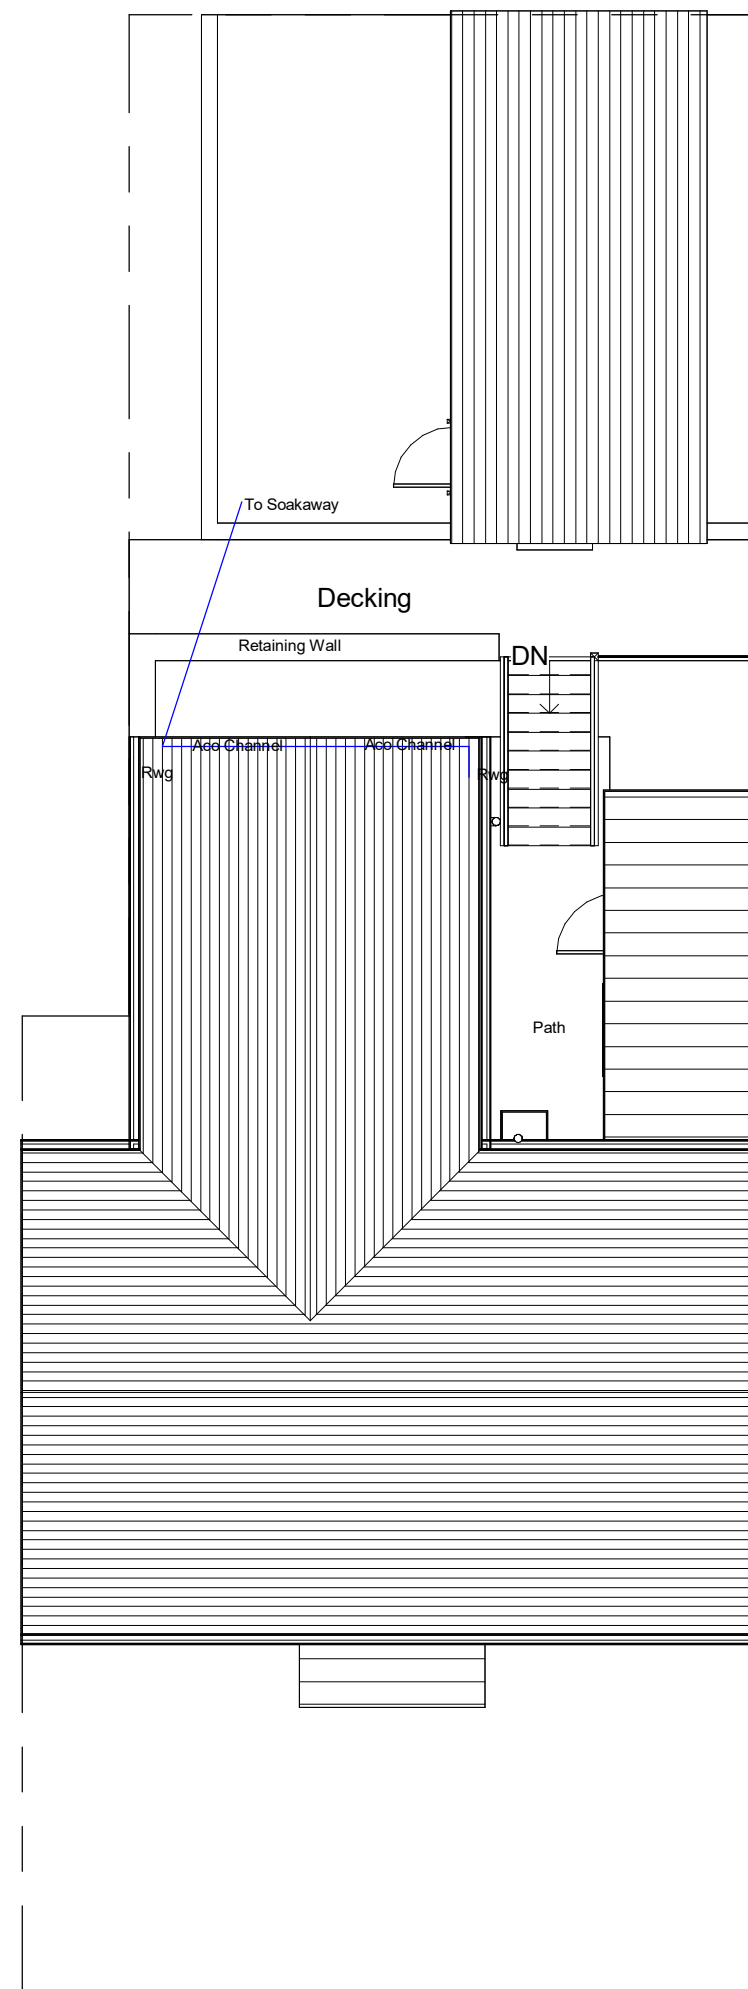

2 Proposed Site
1 : 100

INDIGO DESIGN (Part of 3dcadwales Ltd) 5 Ashlea Drive,
Merthyr Tydfil, CF47 0NY Tele 01685 385746 Mob -
07940913216 Email: philip@3dcadwales.co.uk

This Drawing is Copyright.
Dimensions to be checked
on site and not scaled from
this drawing



PURPOSE OF ISSUE	DRWAING NUMBER
Planning Approval	MC-04

PROJECT
Two storey Extension to Rear

SHEET
Site Plans

Address	17 Mitchell Crescent, Penydarren, Merthyr Tydfil. CF47 9JB
---------	---

Checked by	Drawn by	Scale (@ A3)
JH	PH	1 : 100

Rev No	Description	Date
A	Issue	15/09/2022
B	Garden elevations & Retaining walls added	07/03/2023