




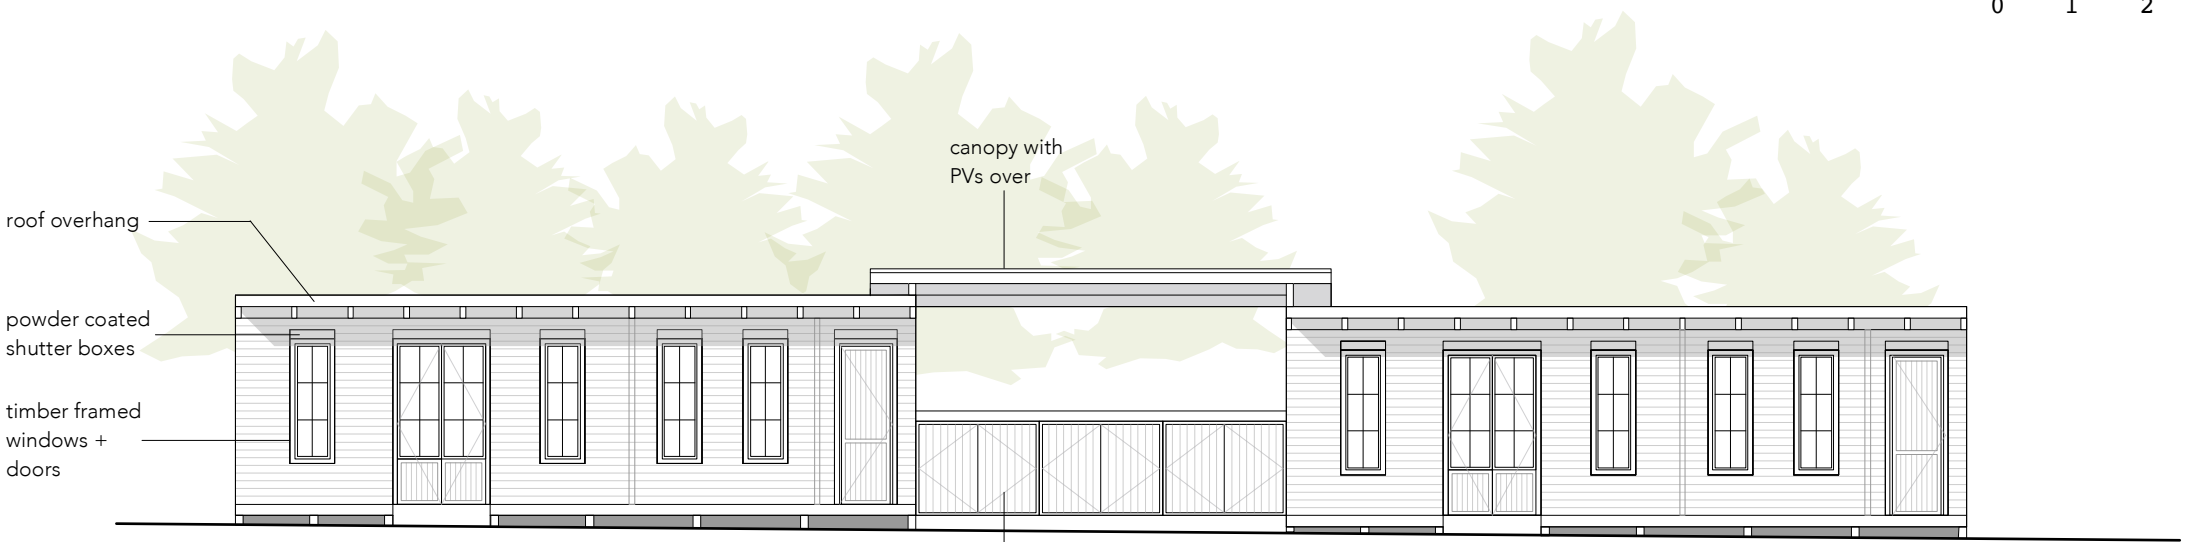


1 east elevation

 

2 west elevation

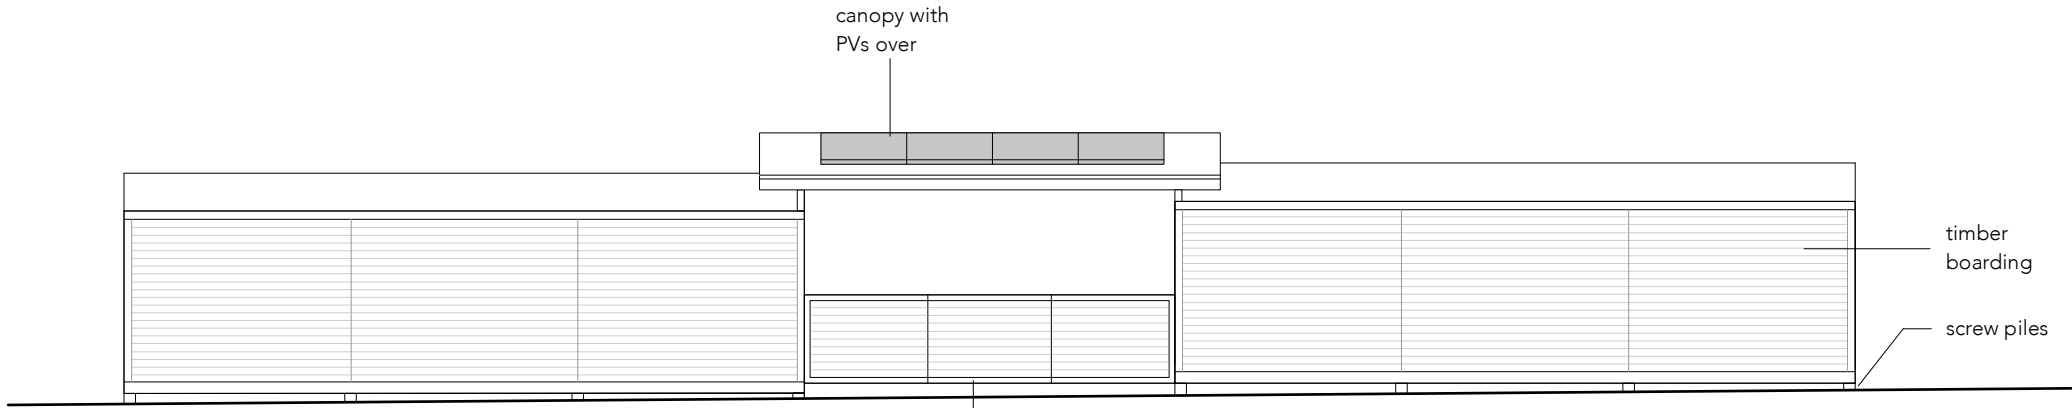

3 cabin 2 south

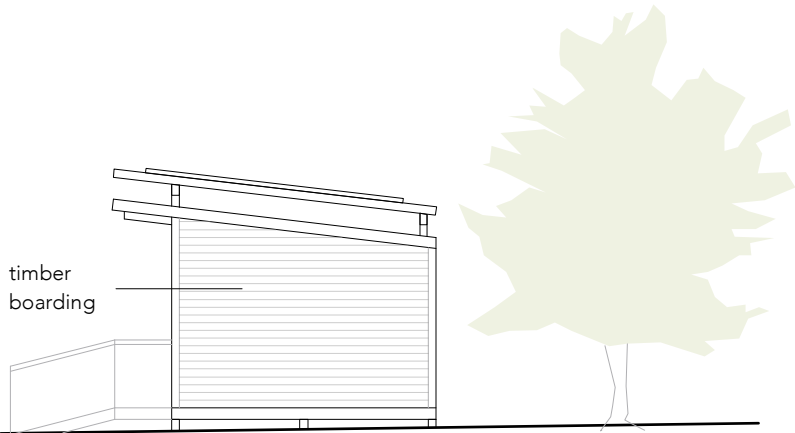

4 cabin 2 north

DO NOT scale from this drawing. DO NOT use any information without checking on site.
DO NOT use any of the building areas indicated for valuation, purchase, sale or any legally binding contract unless explicitly authorised. DO NOT reproduce any part of this drawing without prior written consent.
CHECK this drawing in the latest revision.
The drawings are copyright.

© Feral Studio Architecture 2023

	YNYSOWEN - SHELTER
	ELEVATIONS
UPPER WAEN KERRY POWYS 07769746939 feralstudioarchitecture@gmail.com	1:100 @ A3
	JAN 2023
CLIENT SKYLINE	DRAWING NUMBER 22-63-05
	REVISION A