


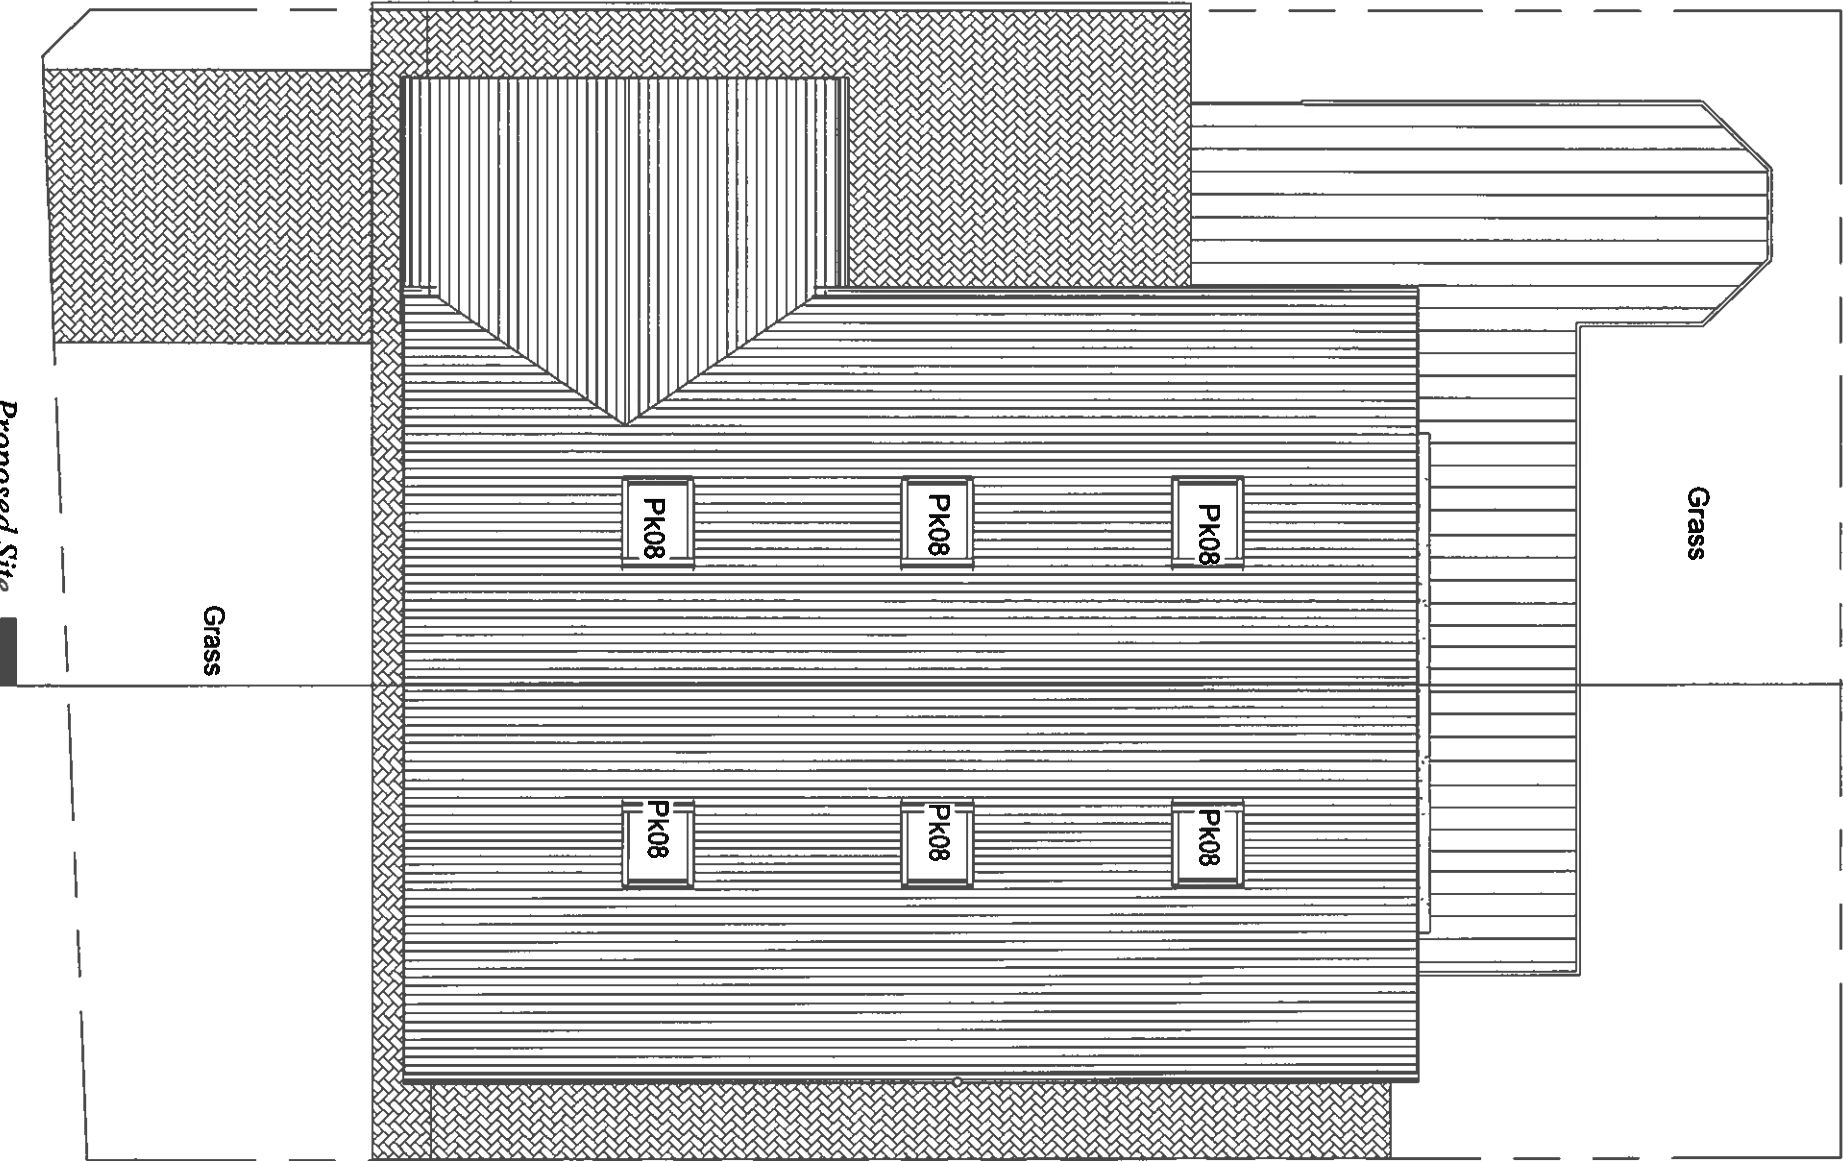

MTCBO
AMENDED PLANS
14 JAN 2021
RECEIVED

200290

INDIGO DESIGN (Part of 3dcastwales Ltd) 5 Ashtea Drive, Merthyr Tydfil, CF47 0NY Telf 01685 385746 Mob - 07940913216 Email: enquiries@indigo-3d-design.co.uk			This Drawing is Copyright, Dimensions to be checked on site and not scaled from this drawing		 indigo 3d Design	
PURPOSE OF ISSUE		DRAWING NUMBER				
Planning Approval		02028002-05				
PROJECT						
Attic Conversion						
SHEET						
Proposed Site Plan						
Address 38 Lakeside Gardens, Merthyr Tydfil CF48 1EN						
Checked by		Drawn by		Scale (@ A3)		
JH		PH		1 : 100		
Rev No	Description			Date		
A	Issue			20/11/2020		
B	Roof Windows and roof angle amended			14/01/2021		