
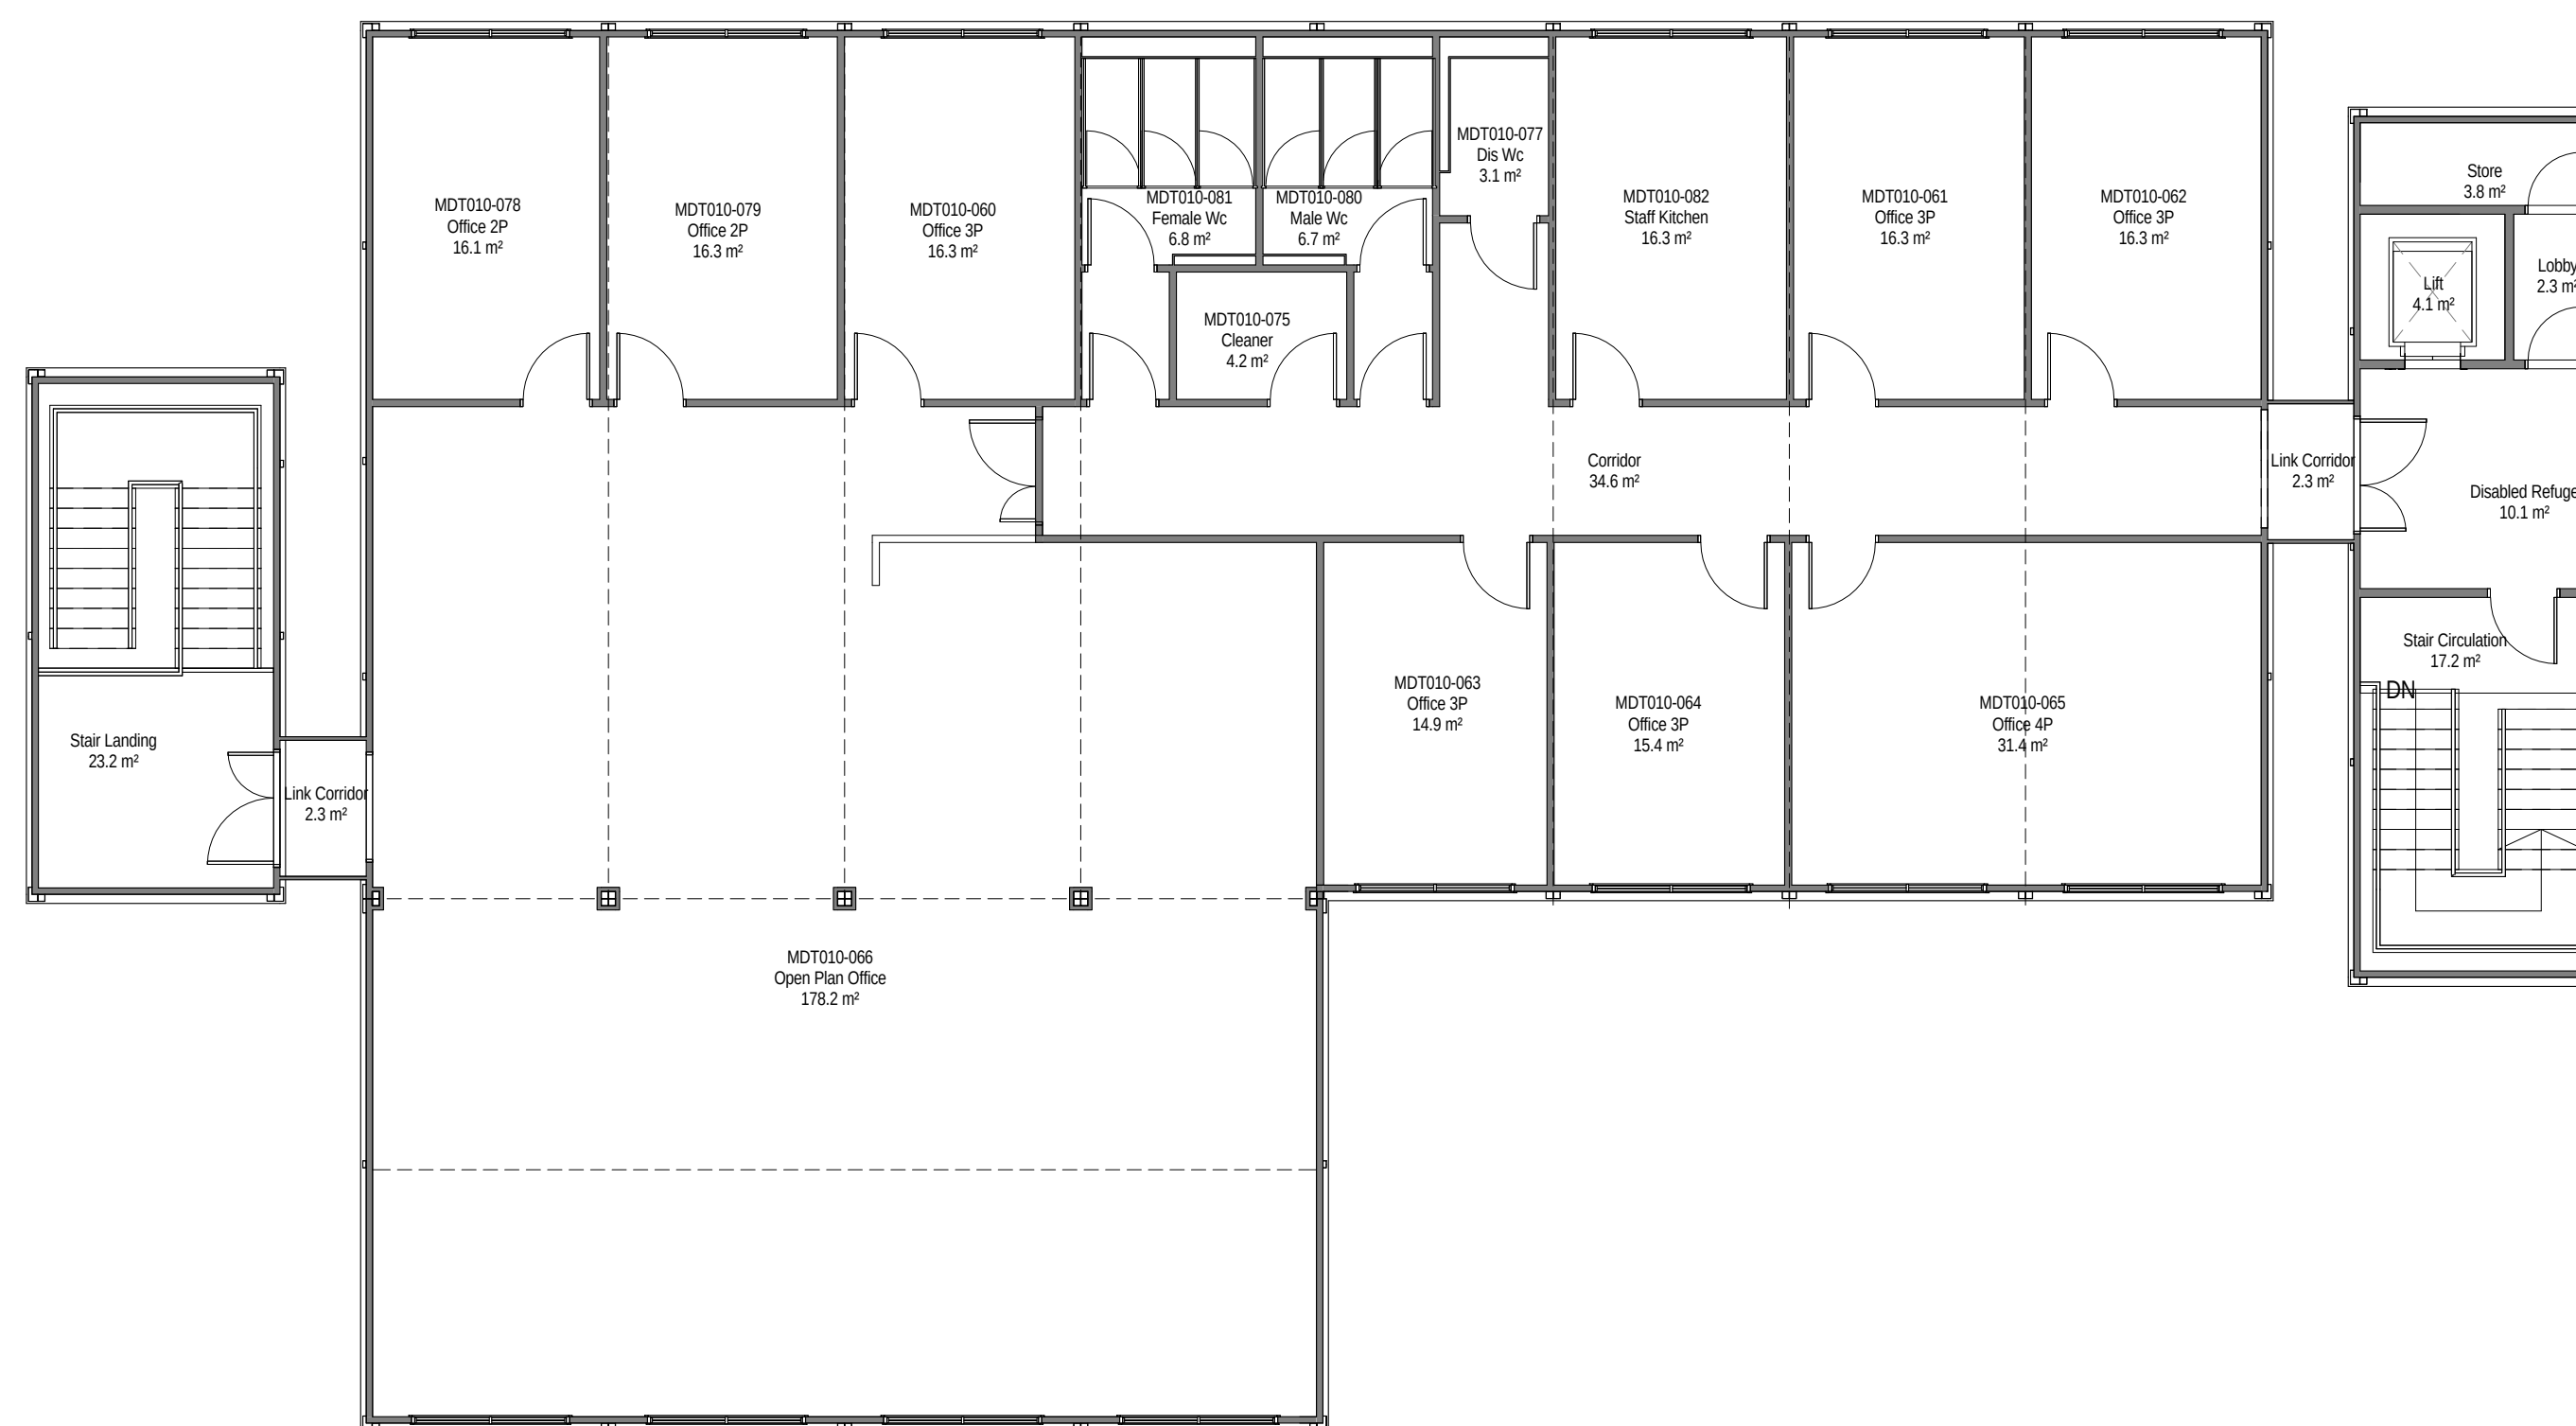


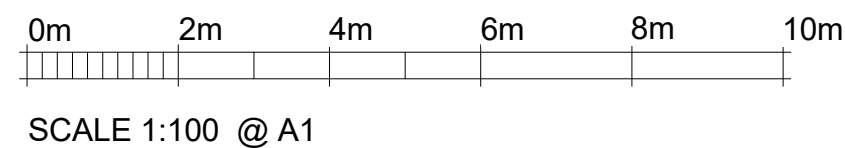

01 - UNIT 3 Portakabin - Planning Issue - First Floor Plan
Scale: 1 : 100