





01 existing: front elevation
(not surveyed)

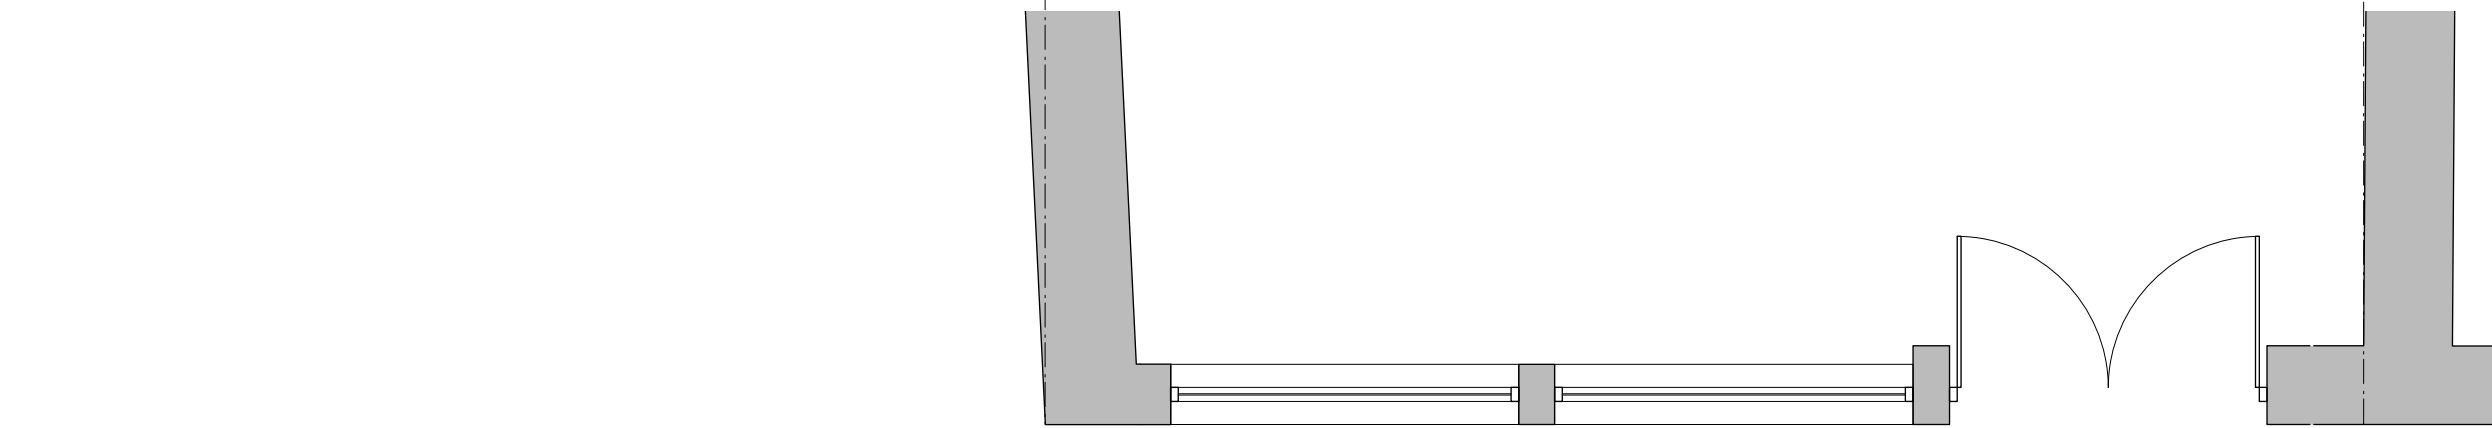

03 existing: shopfront ground floor part plan
(not surveyed)

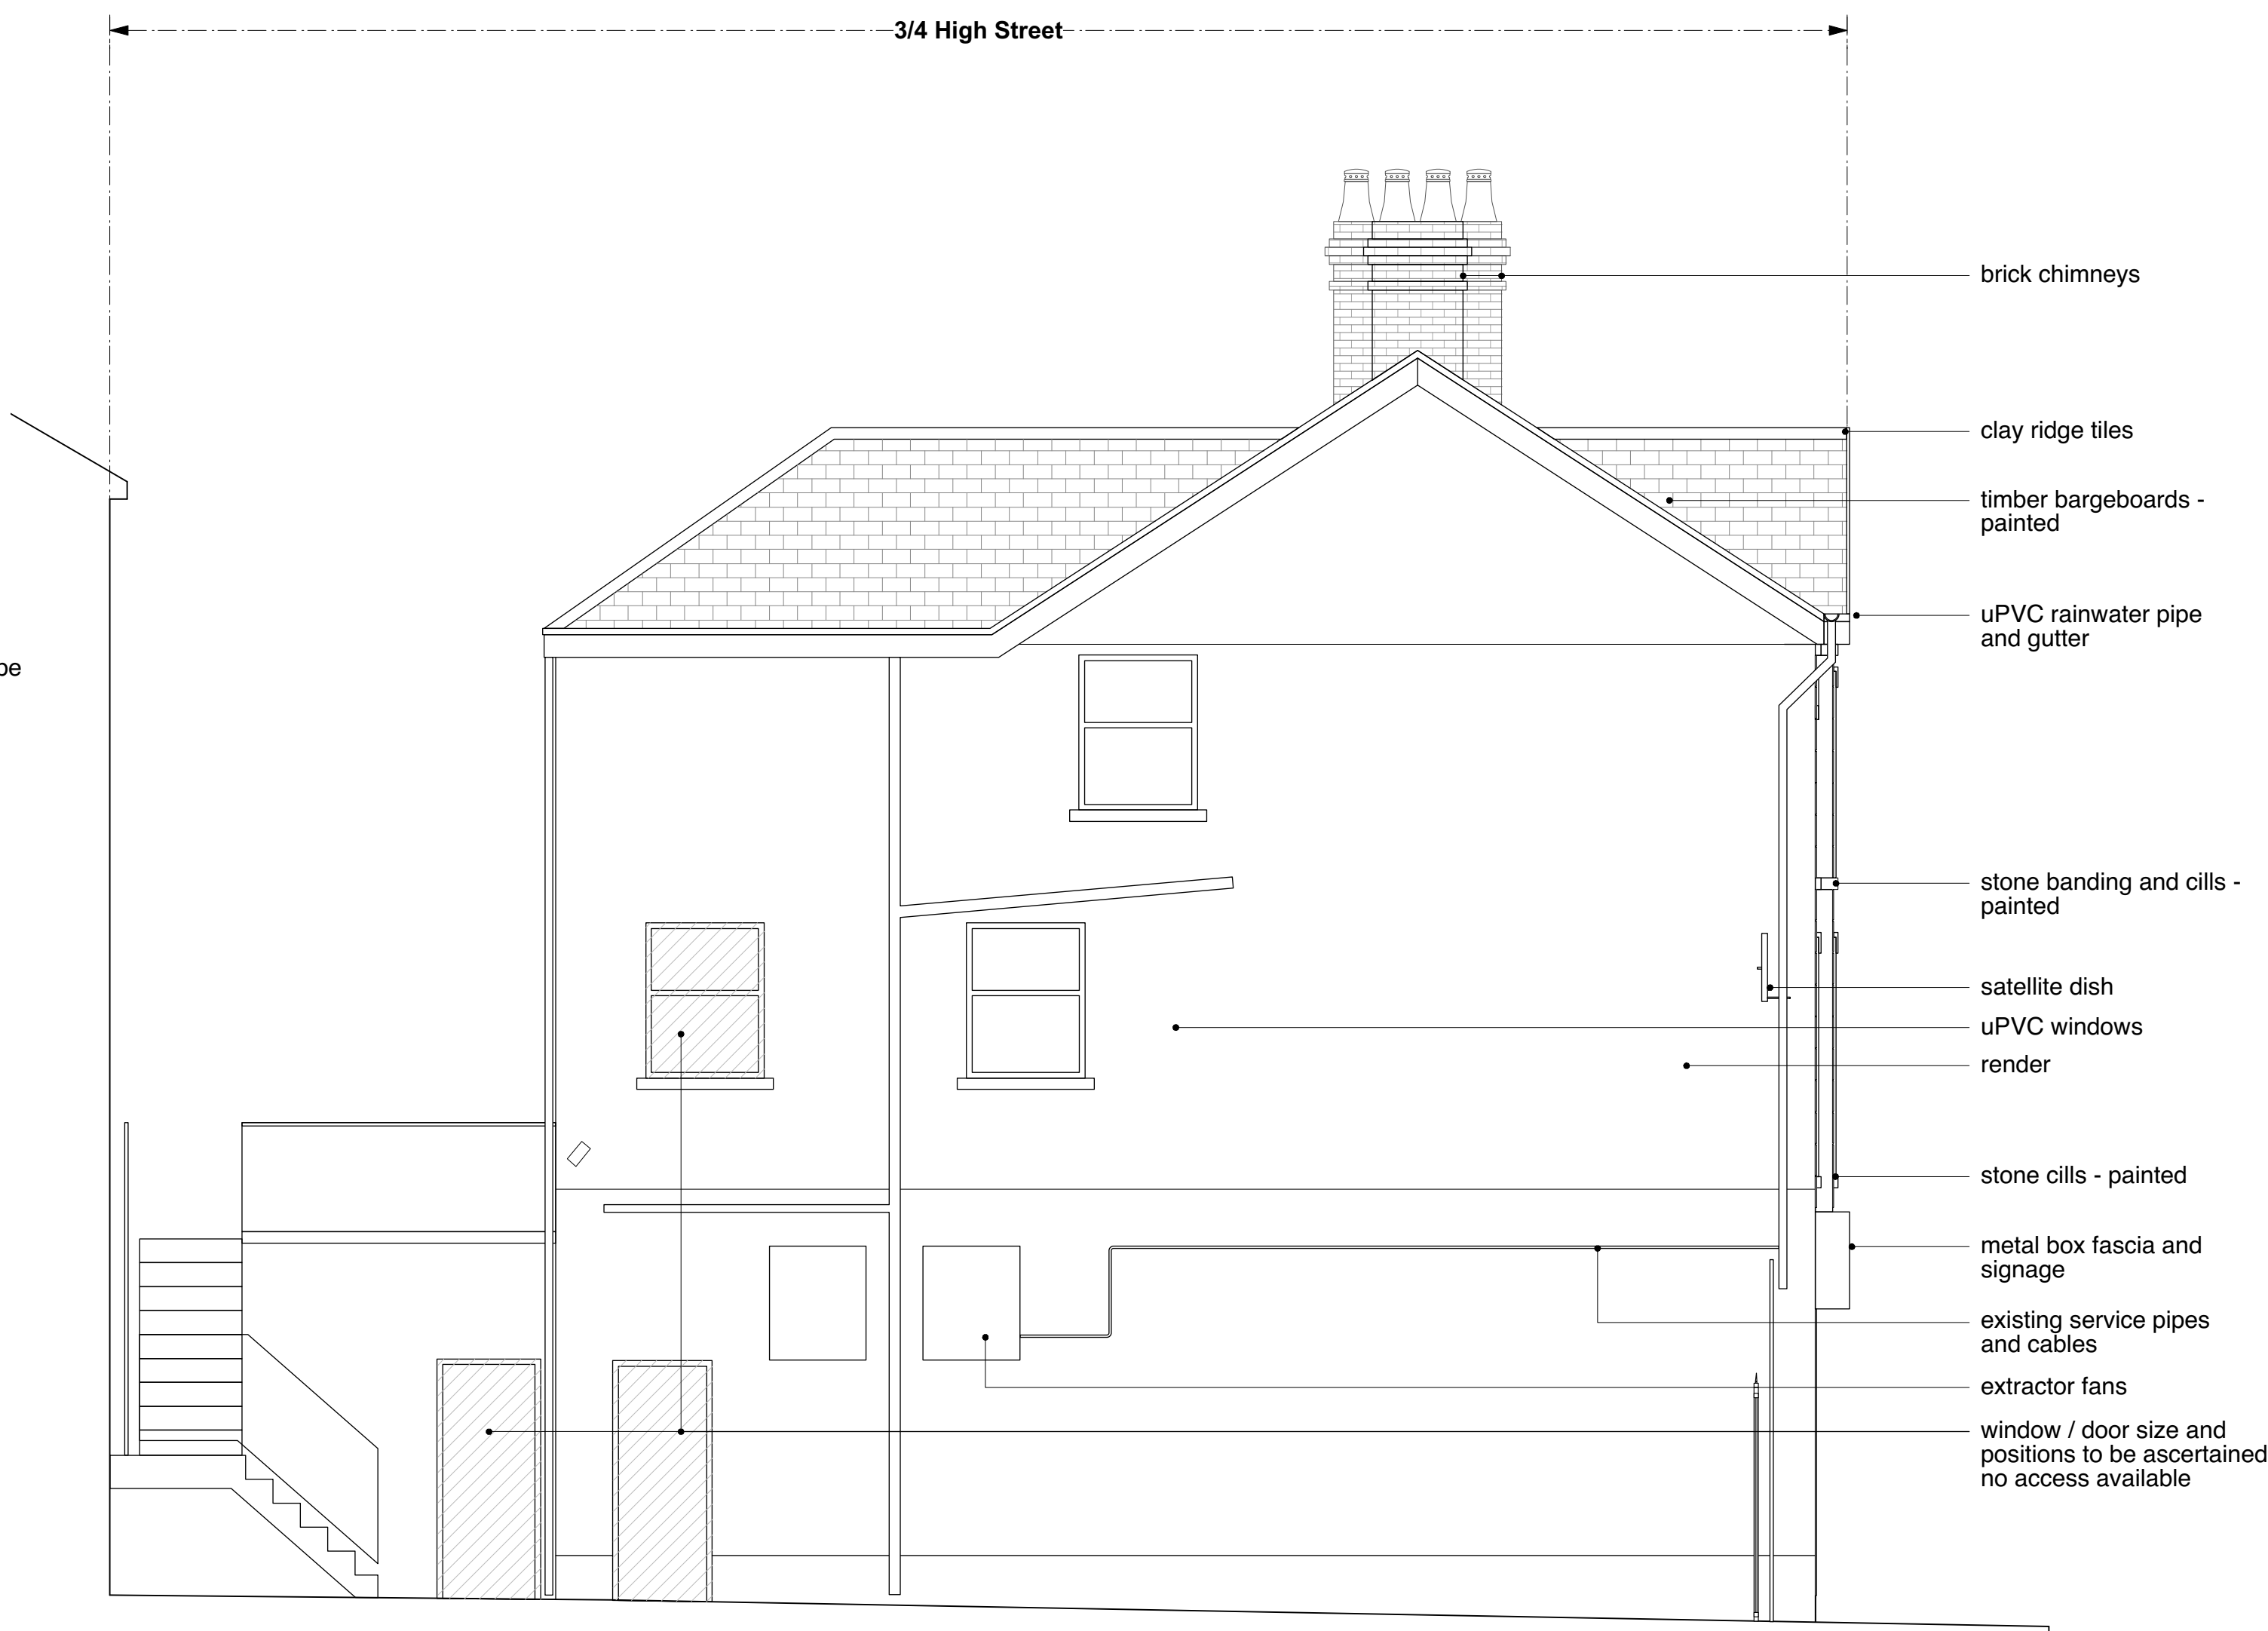

02 existing: flank elevation
(not surveyed)

Rev	Date	Dwn	Chckd	Description
/	20.10.20	FS	CF	Drawing created.

6 King Street Bristol BS1 4EQ
T 0117 929 9293 E info@fm-architects.co.uk
F 0117 929 9295 W fm-architects.co.uk

All drawings are copyright.
Report all discrepancies to project administrator
Do not scale drawing for construction purposes
All dimensions to be checked on site

02.5m

North

ferguson mann architects					
Job Title Merthyr Tydfil THI			Drawing Title 3/4 High Street		
Client Merthyr Tydfil County Borough Council			Existing Elevations & Shopfront Plan		
Scale 1:50 @ A1	Date 20.10.20	Dwn FS	Chckd CF	Job No 10647-09	Rev /