




01 proposed: front elevation
(not surveyed)

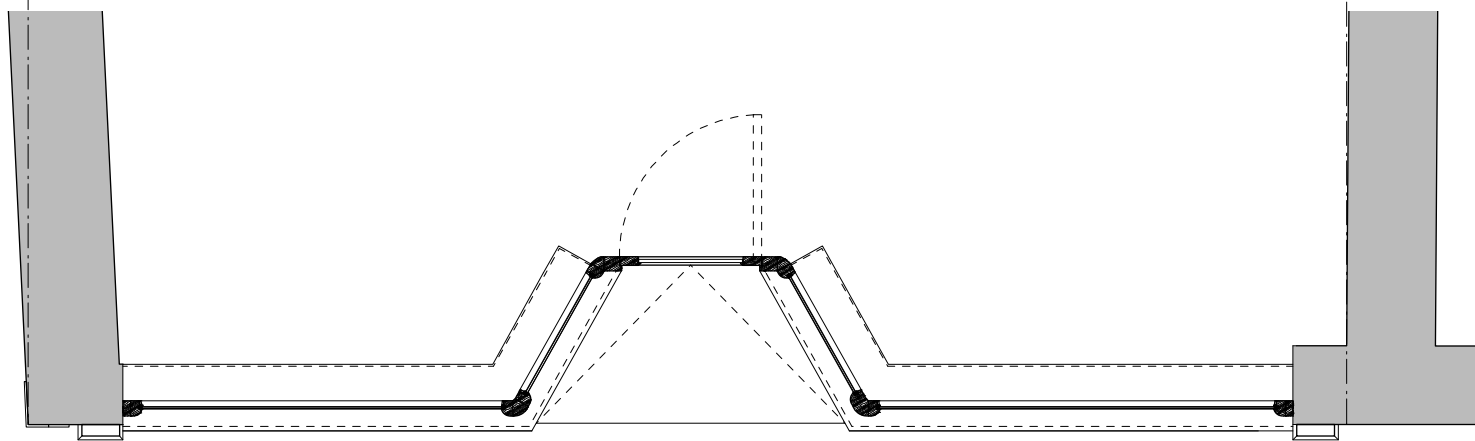

03 proposed: shopfront ground floor part plan
(not surveyed)



02 proposed: flank elevation
(not surveyed)

PLANNING

Rev	Date	Dwn	Chkd	Description
/	20.10.20	FS	CF	Drawing created.

6 King Street Bristol BS1 4EQ
T 0117 929 9293 E info@fm-architects.co.uk
F 0117 929 9295 W fm-architects.co.uk

• All drawings are copyright
• Report all discrepancies to project administrator
• Do not scale drawing for construction purposes
• All dimensions to be checked on site

02.5m

North

ferguson mann architects					
Job Title Merthyr Tydfil THI			Drawing Title 3/4 High Street		
Client Merthyr Tydfil County Borough Council			Proposed Elevations & Shopfront Plan		
Scale 1:50 @ A1	Date 20.10.20	Dwn FS	Chkd CF	Job No 10647-09	Drawing No PL-003
Rev /			Rev /		