




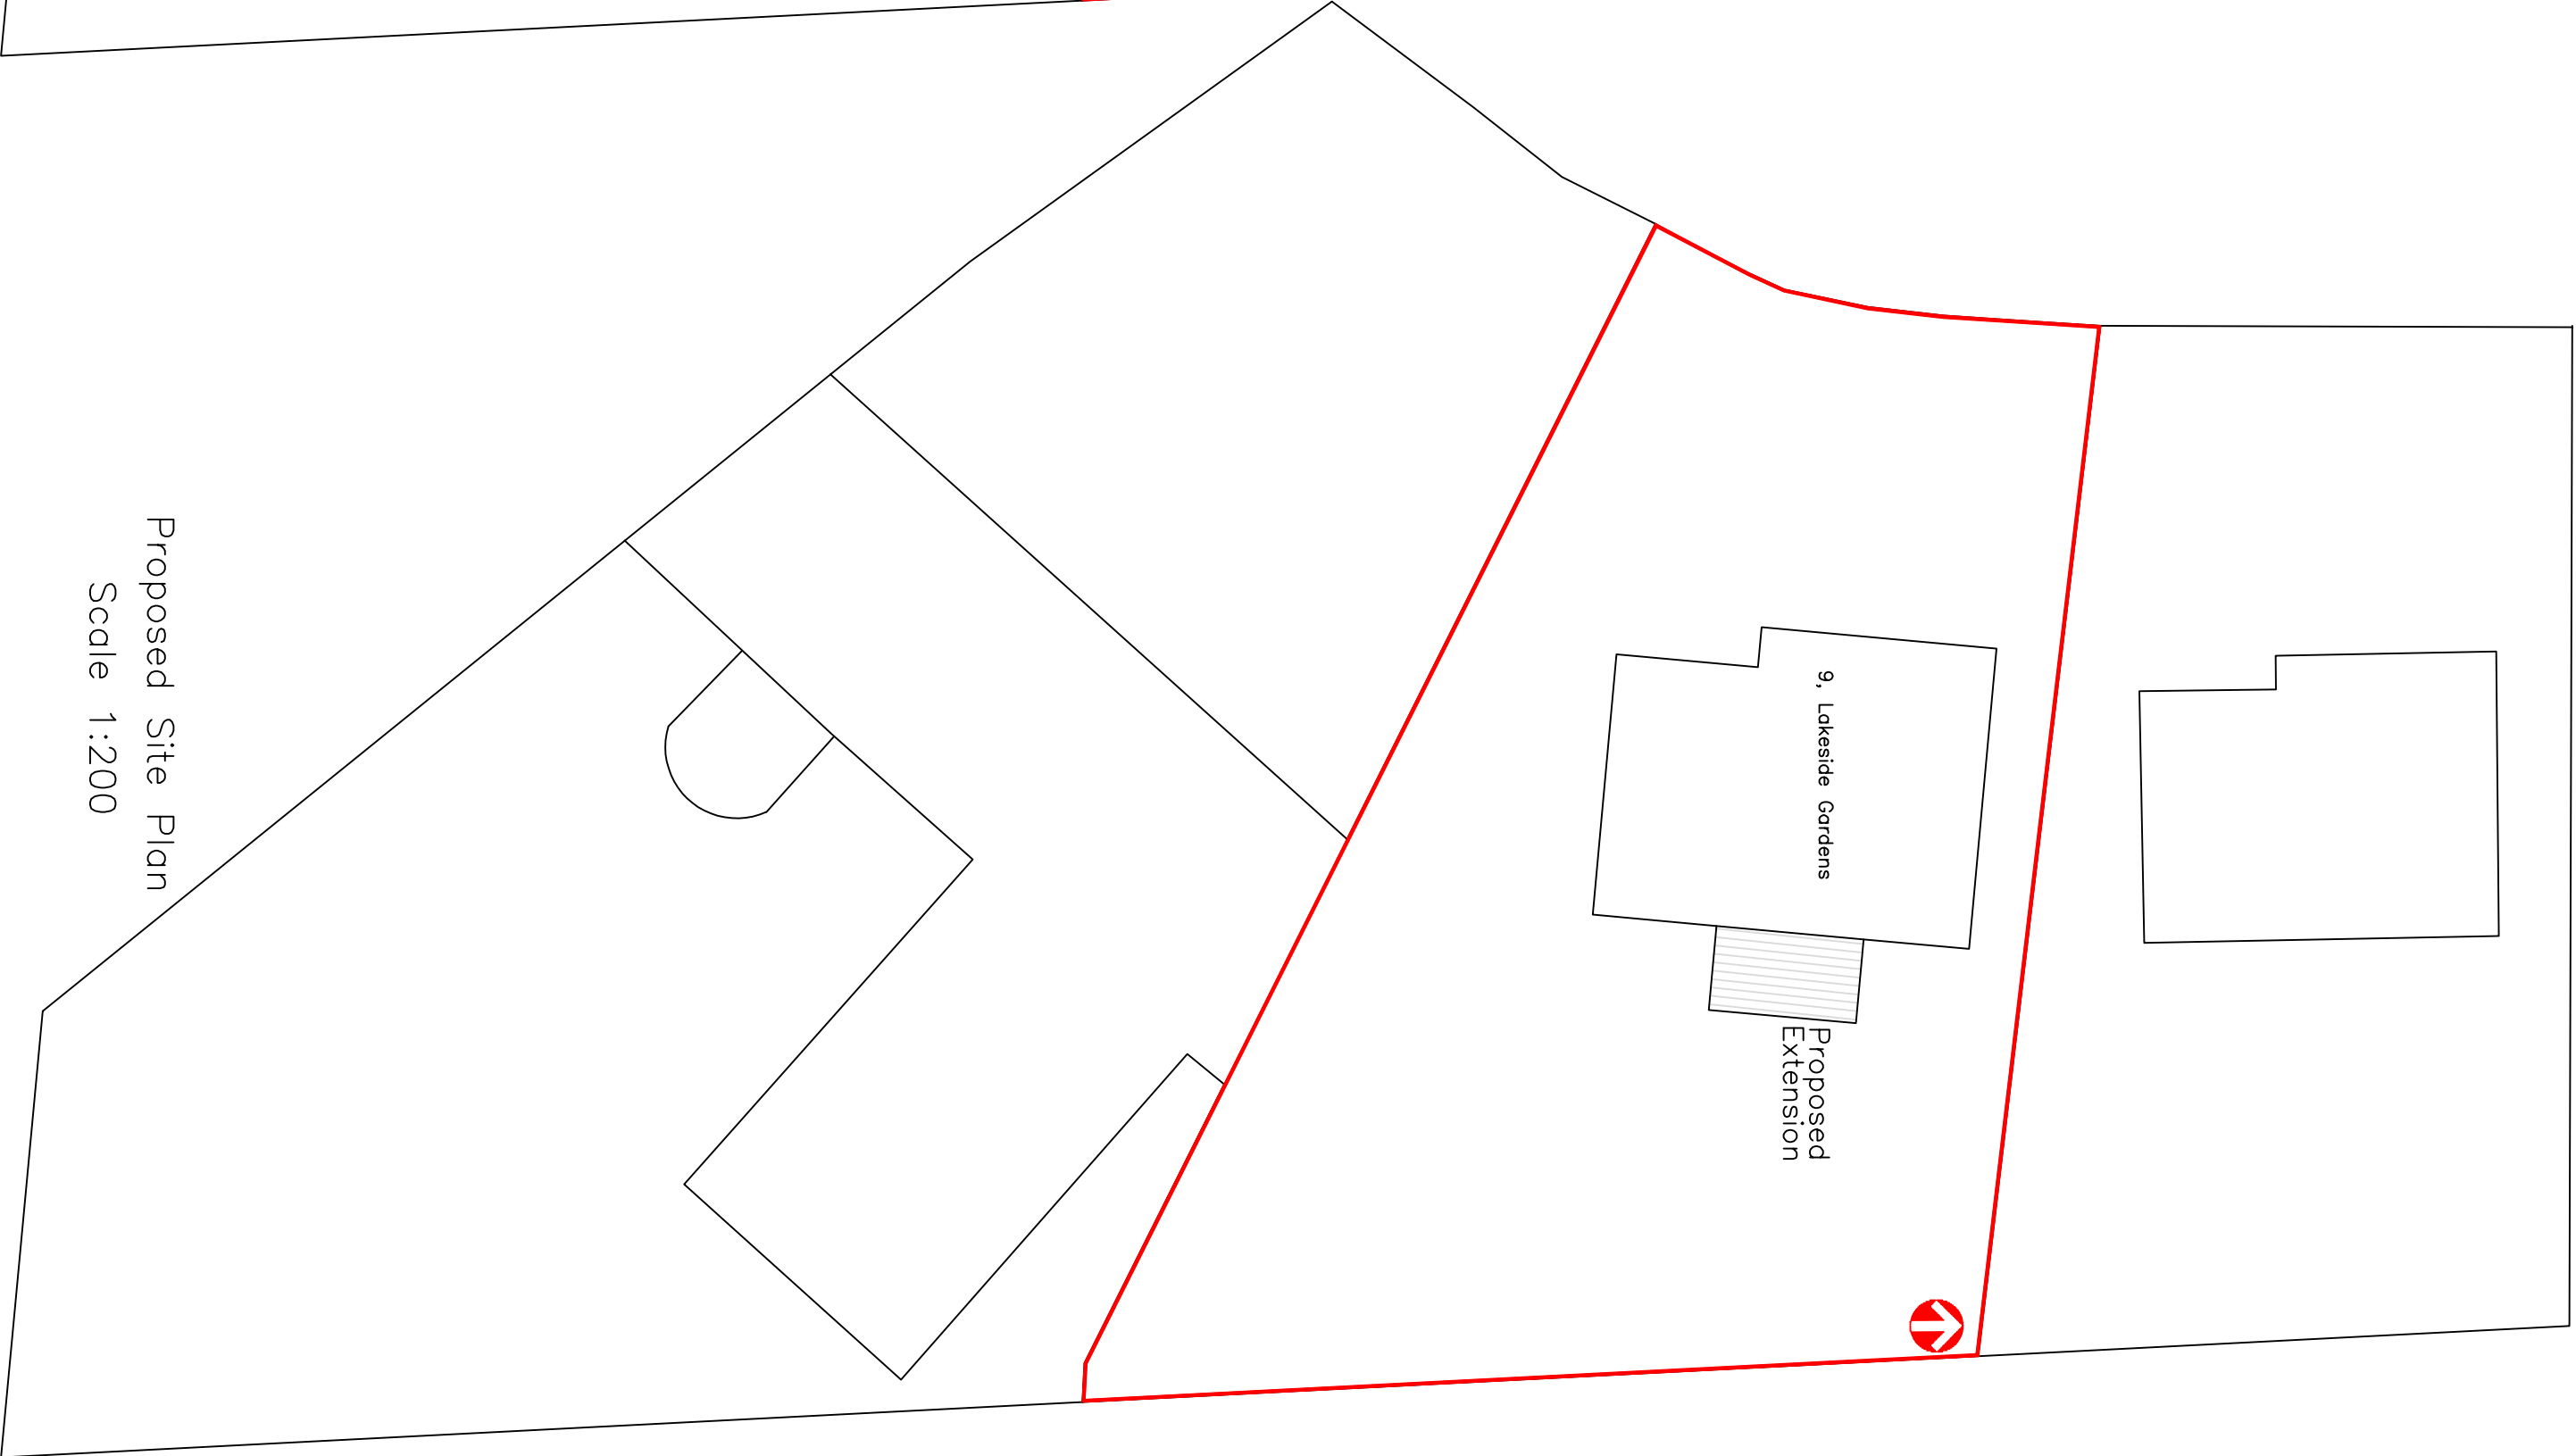

Existing Site Plan
Scale 1:200

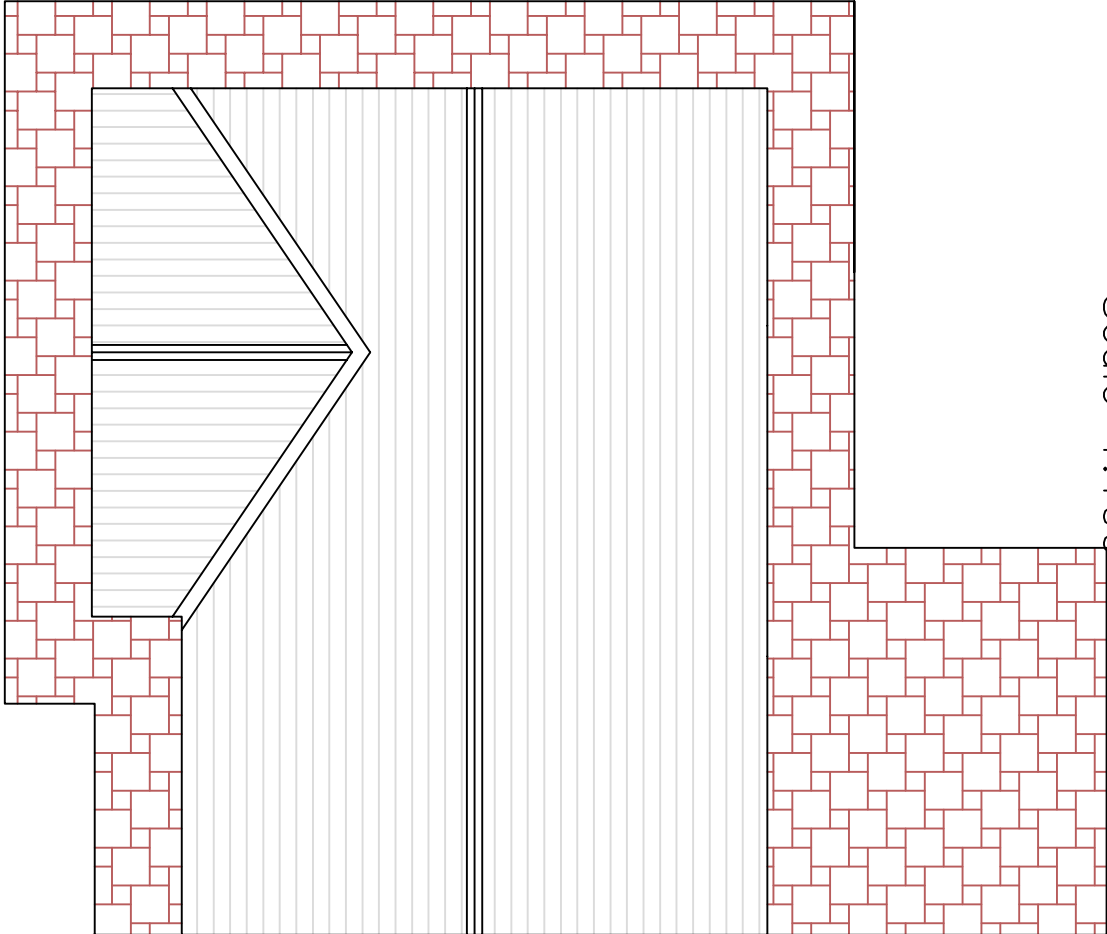

Proposed Site Plan
Scale 1:200

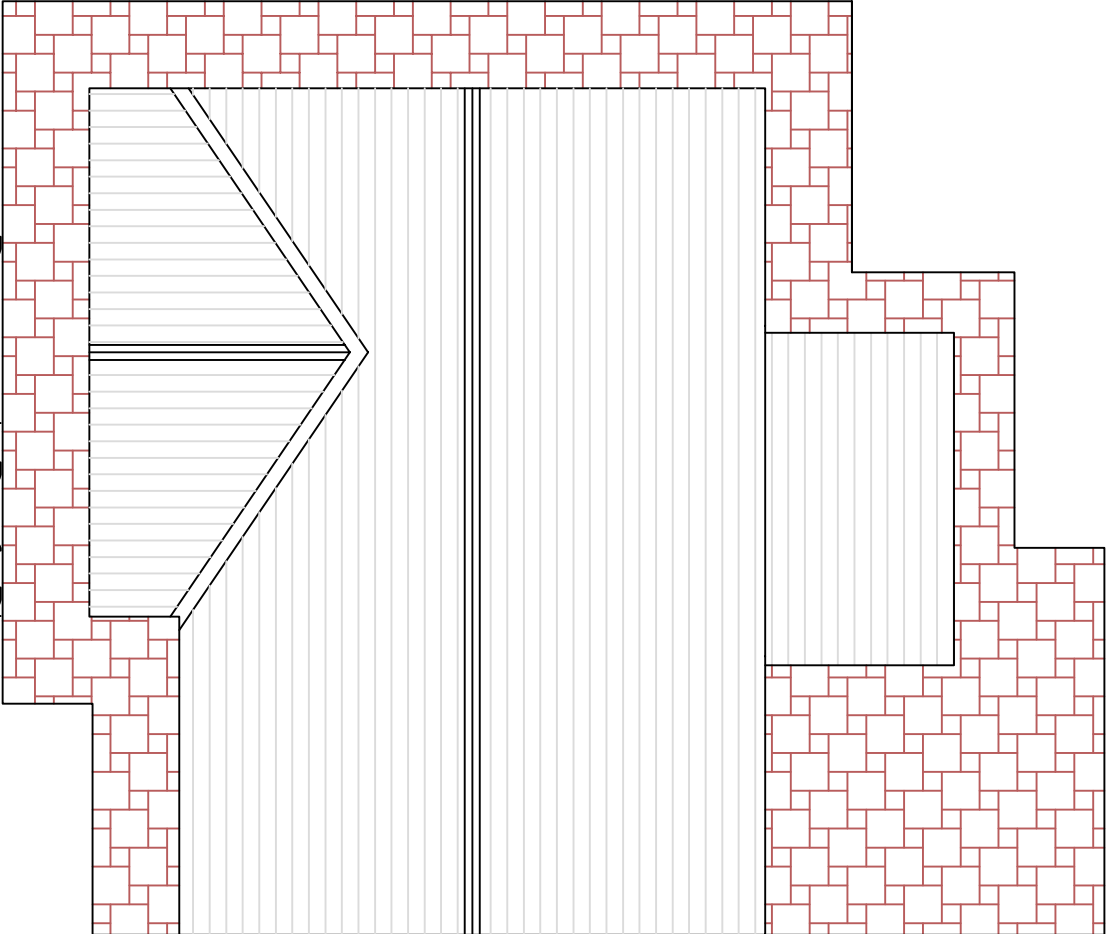

Existing Roof Plan
Scale 1:100



Utopia Design
Architectural Services

Architectural Services
Building Planning Application Support
Paul Thomas: BSc (Hons)
Email: utopiadads@hotmail.com
Tel: 01685 559230. Mob: 07908 725065
Issued Only for Purpose Indicated
Drawing Status: FOR PLANNING CONTROL PURPOSES ONLY

Client
9, Lakeside Gardens
Merthyr Tydfil
CF48 1EN

Project
Proposed Single Storey
Rear Extension

Drawn by	Date	Scale
PT	15.08.2020	

Title	Paper
Existing and Proposed Plans, Elevations & Sections	Proposed Plans, Drawg No
	A2

LAKESIDE 9 02