


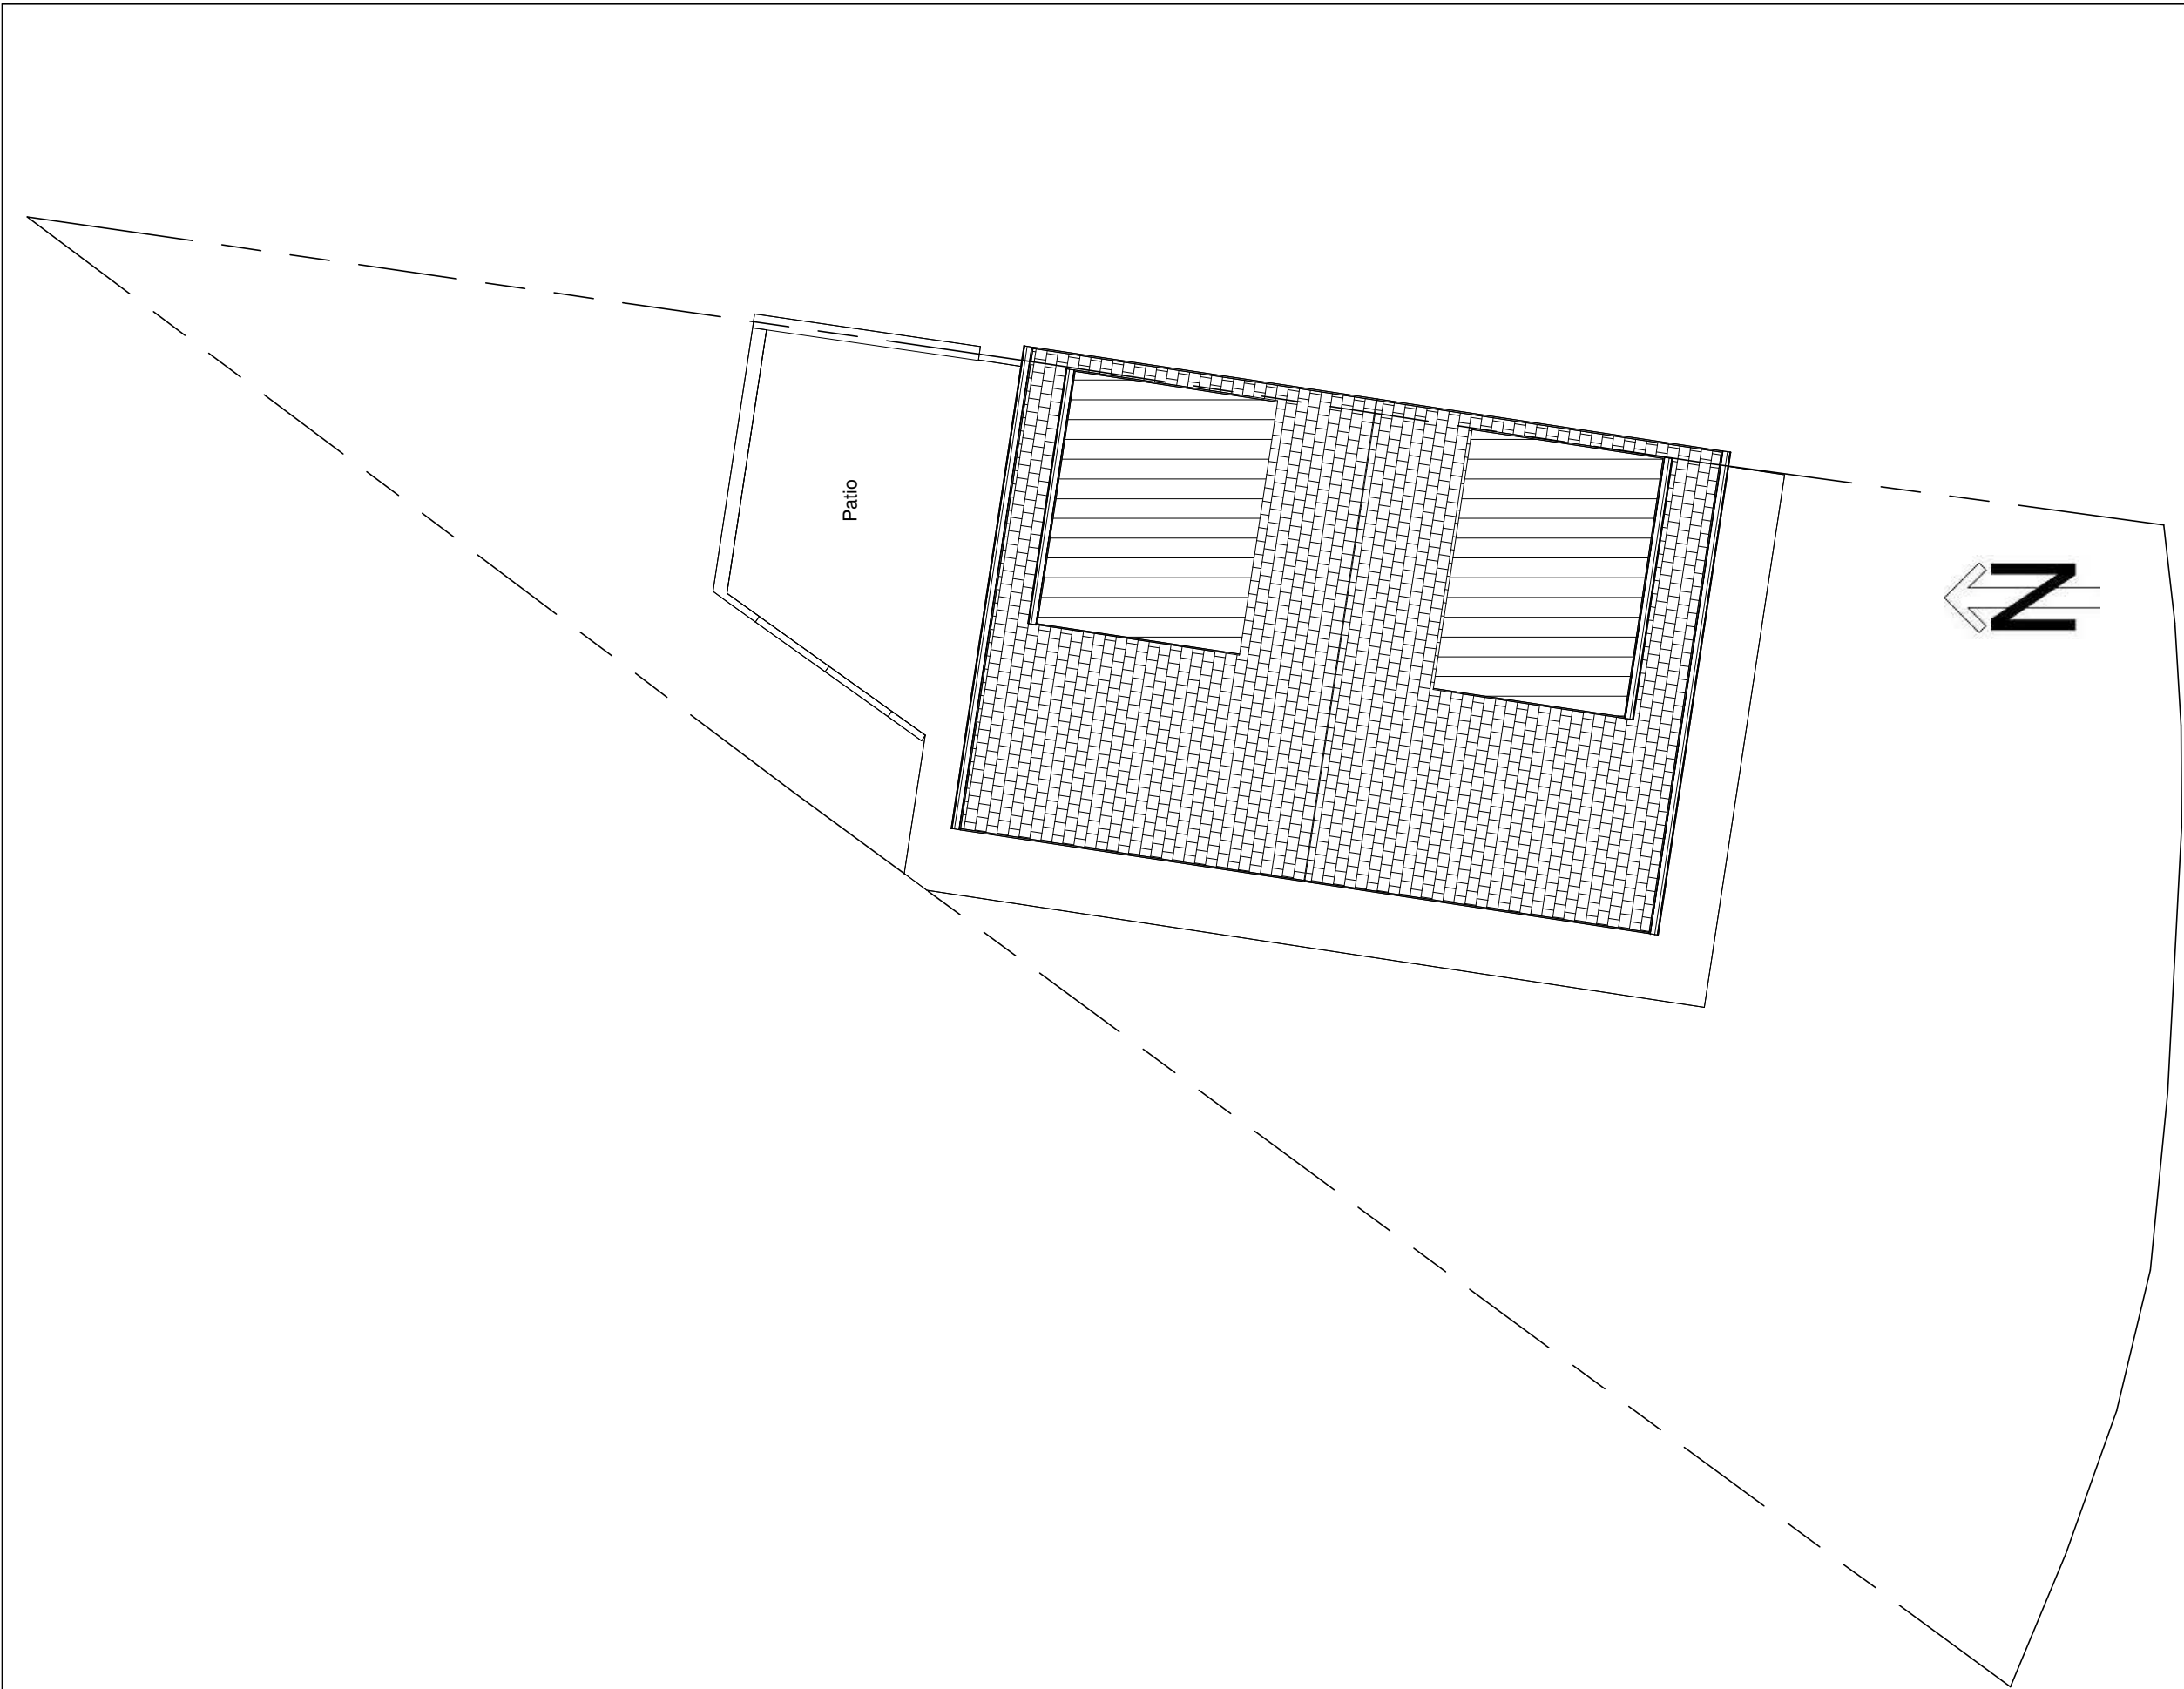

Existing Site
1 : 100

1

INDIGO DESIGN (Part of 3dcadwales Ltd) 5 Ashlea Drive,
Merthyr Tydfil, CF47 0NY Tele 01685 385746 Mob -
07940913216 Email: philip@3dcadwales.co.uk

This Drawing is Copyright,
Dimensions to be checked
on site and not scaled from
this drawing



PURPOSE OF ISSUE	DRWAING NUMBER
Planning Approval	MC-04

PROJECT	Extend Rear Dormer and side extension
---------	---------------------------------------

SHEET	Existing Site Plan
-------	--------------------

Address	1 Milbourne Close, Merthyr Tydfil, CF47 0UH
---------	---

Checked by	Drawn by	Scale (@ A3)
JH	PH	1 : 100

Rev No	Description	Date
A	Issue	01/10/2026