
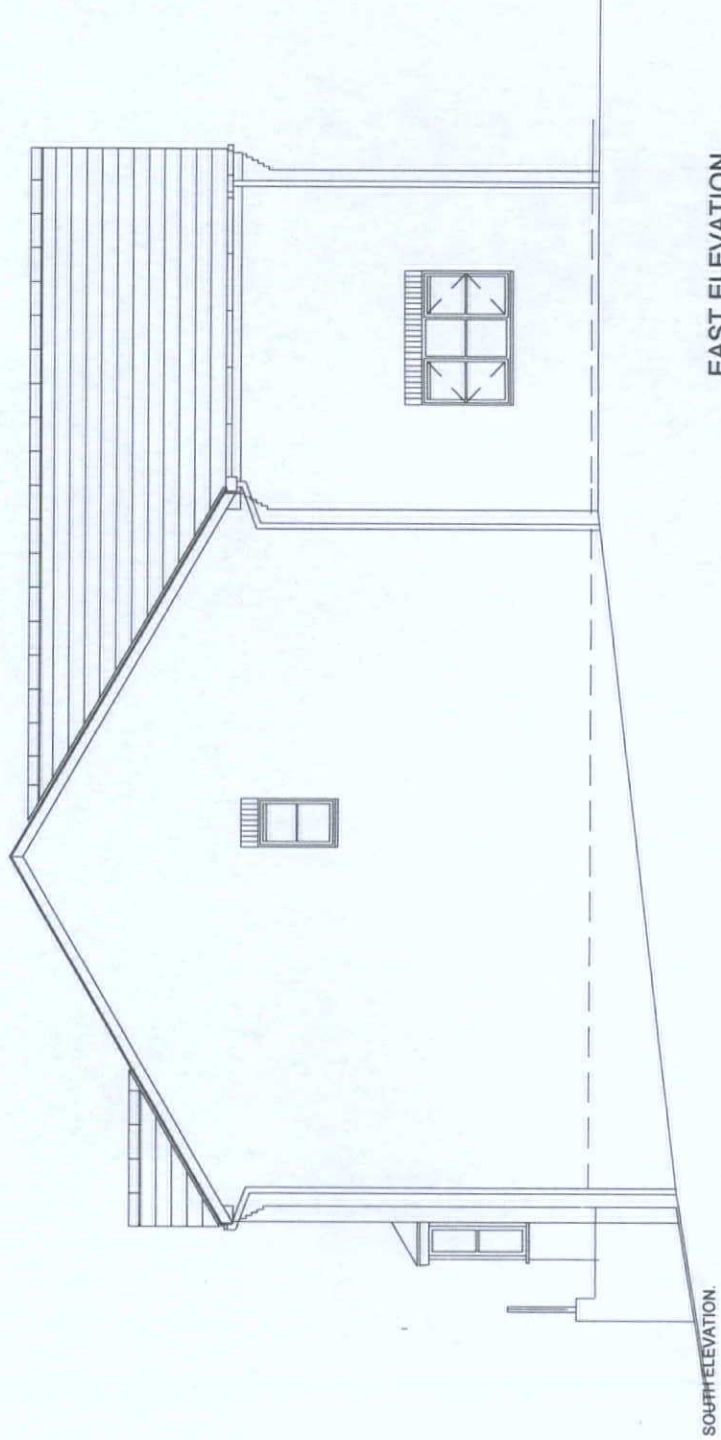
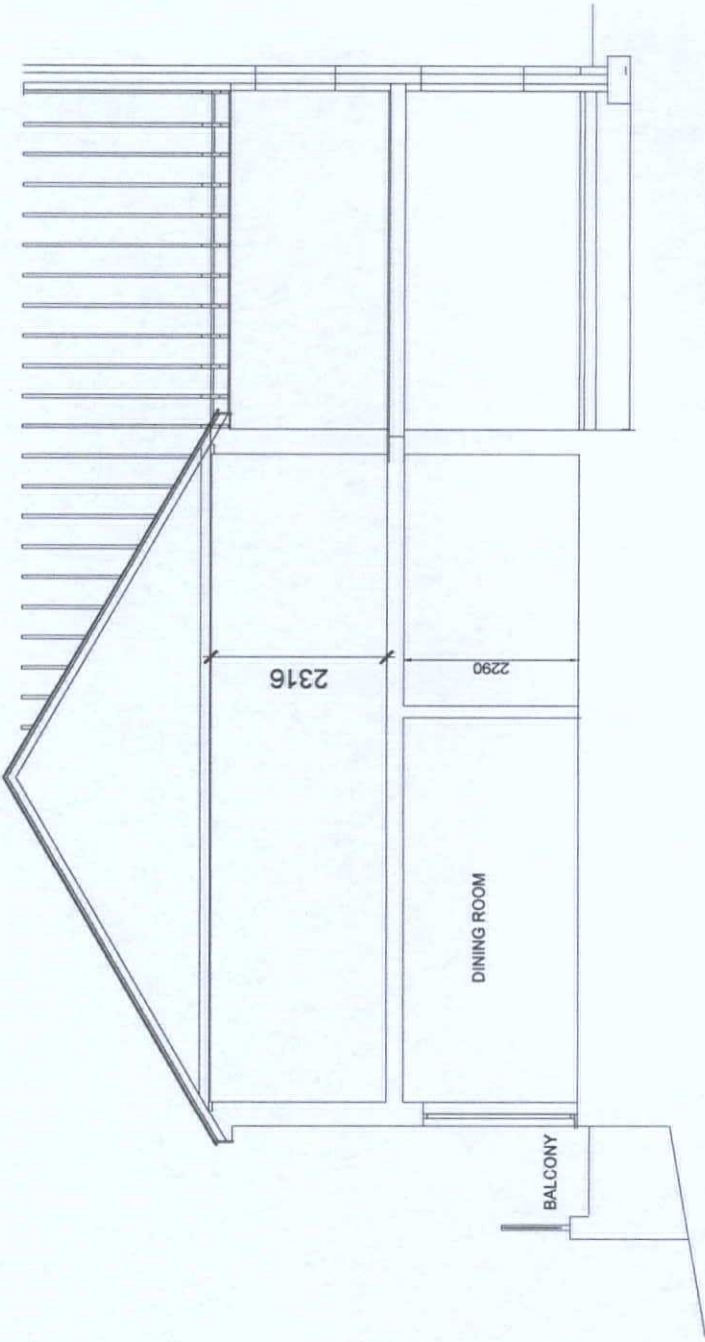


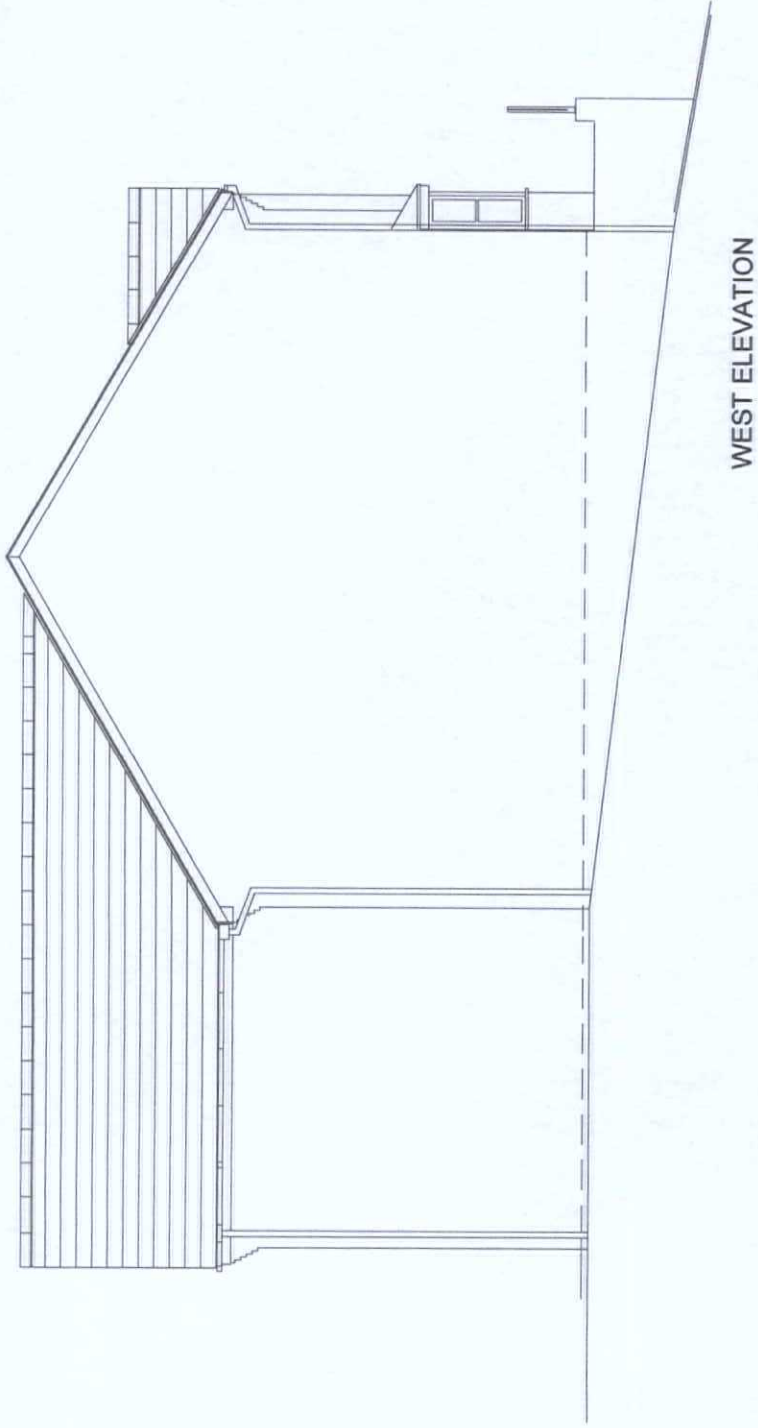

Philip Griffiths - Architect. 3, Saint Johns Close, Cefn Coed, Merthyr Tydfil. CF48 2PE. Tel: 01685 370812. Email: philip@philipgriffiths.co.uk		Client - Mr. & Mrs. S.Hamer, 22, Cedar Close, Danygraig, Merthyr Tydfil. CF47 0LX. Tel: 01685 382094. Email:		PROPOSED 2 STOREY EXTENSION, 22, Cedar Close, Danygraig, Twynrhodyn, Merthyr Tydfil. EAST & WEST ELEVATIONS, DIAGRAMMATIC SECTION AA..		Date. Drawn by. Scale. Drawing No.	Sept. 2019 PG 1:100 mm. 04
---	--	--	--	---	--	--	---