




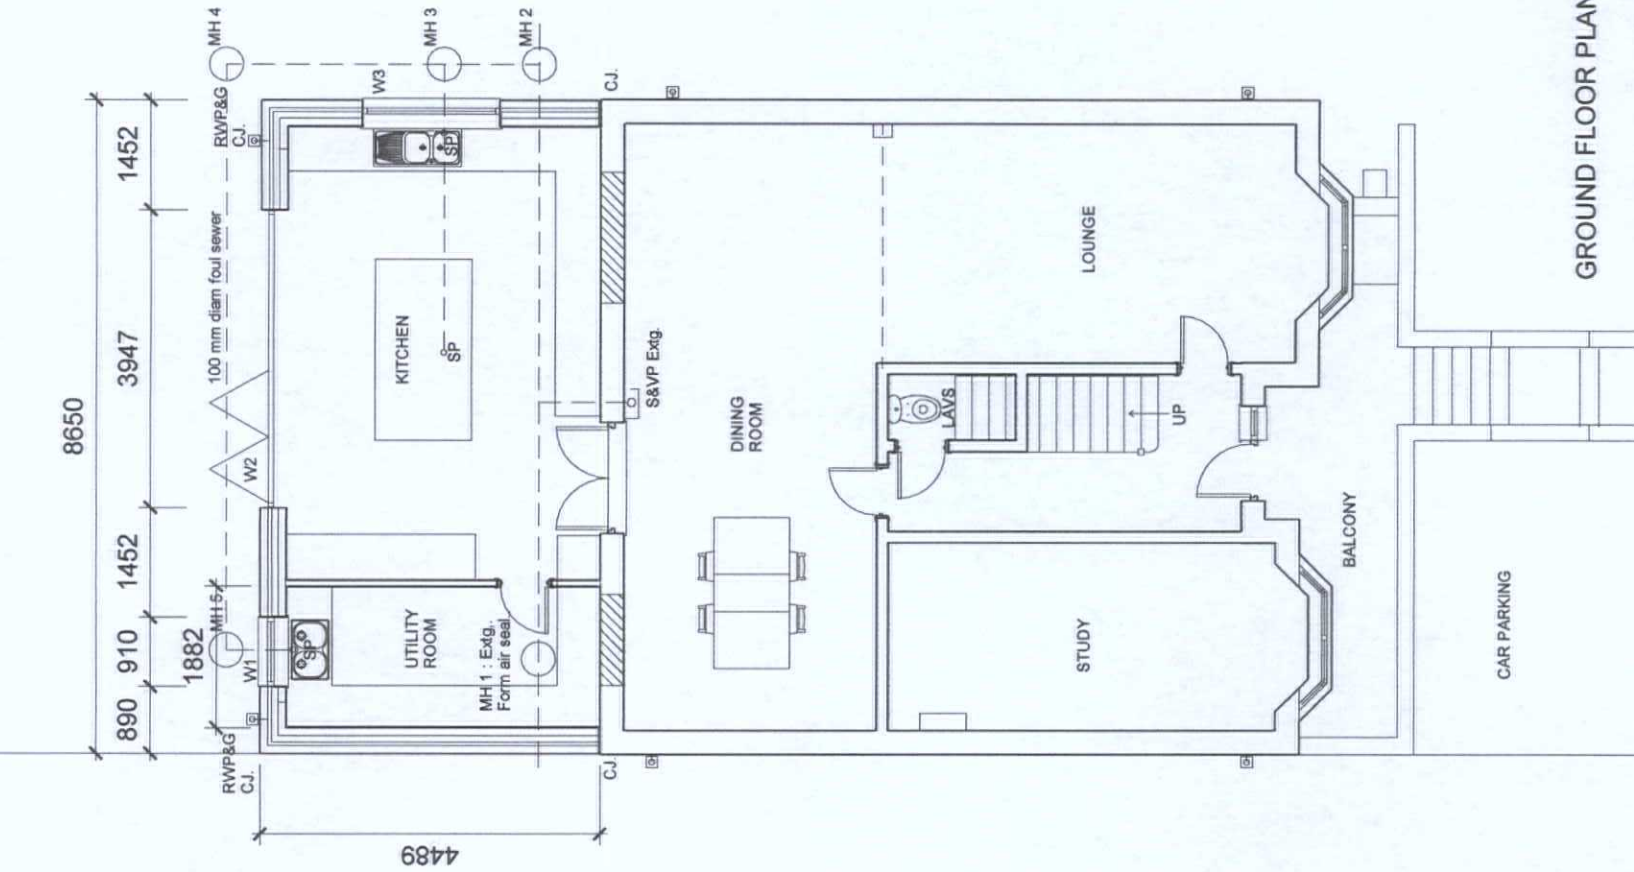


GROUND FLOOR PLAN

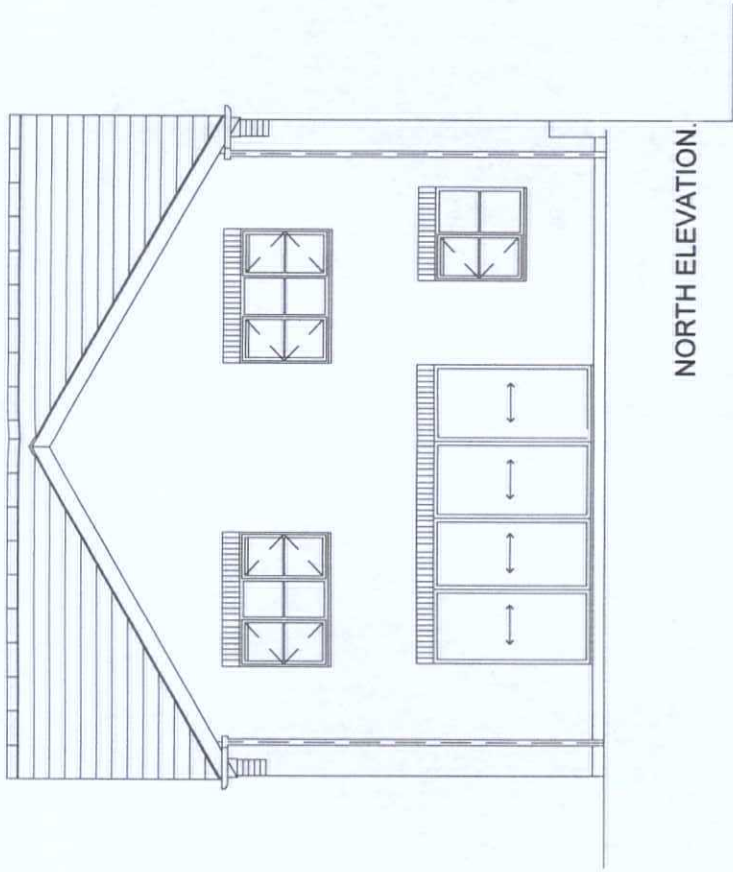

NORTH ELEVATION

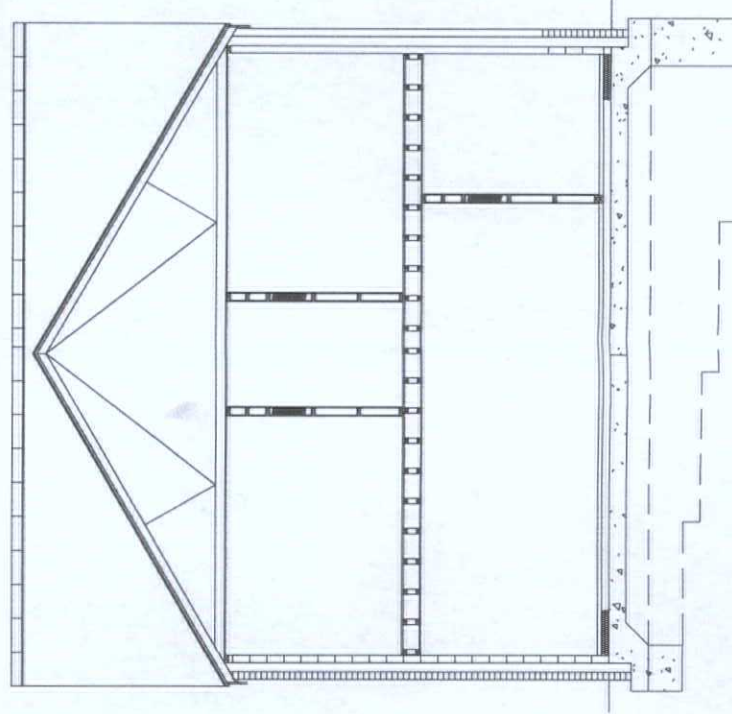

DIAGRAMMATIC SECTION BB

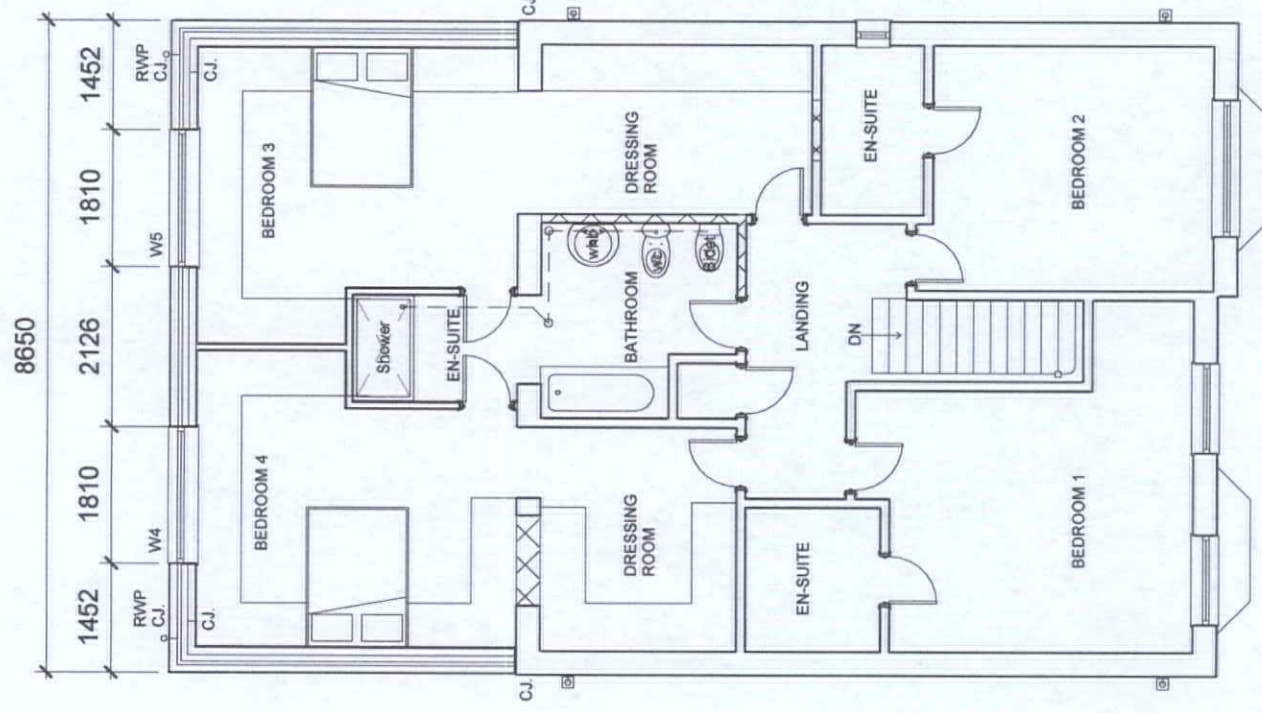

FIRST FLOOR PLAN

Materials proposed:
Concrete tiles - grey
Upvc r/wg's - colour white
Upvc fascia - white
Facing brick - oatmeal
Soldier course - colour red

Philip Griffiths - Architect. 3, Saint Johns Close, Cefn Coed, Merthyr Tydfil. CF48 2PE. Tel: 01685 370812. Email: philip@philipgriffiths.co.uk	Client - Mr. & Mrs. S. Hamer, 22, Cedar Close, Danygraig, Merthyr Tydfil. CF47 0LX. Tel: 01685 382094. Email:	PROPOSED 2 STOREY EXTENSION, 22, Cedar Close, Danygraig, Twynrhodyn, Merthyr Tydfil. GROUND FLOOR PLAN, FIRST FLOOR PLAN, DIAGRAMMATIC SECTION BB, NORTH WEST ELEVATION.
Date. Drawn by. Scale. Drawing No.	Sept. 2019 PG 1:100 mm. 03	