




NO.	NOTES
1	All dimensions in millimetres unless otherwise stated.
2	Do not scale off drawing. All dimensions to be checked on site by contractor.
3	Drawings to be used for purposes of Planning Application only.
4	These are not Construction Drawings.
5	The contractor is to set out, check and co-ordinate all dimensions on site during the course of works.




PROPOSED FRONT ELEVATION



PROPOSED SIDE ELEVATION

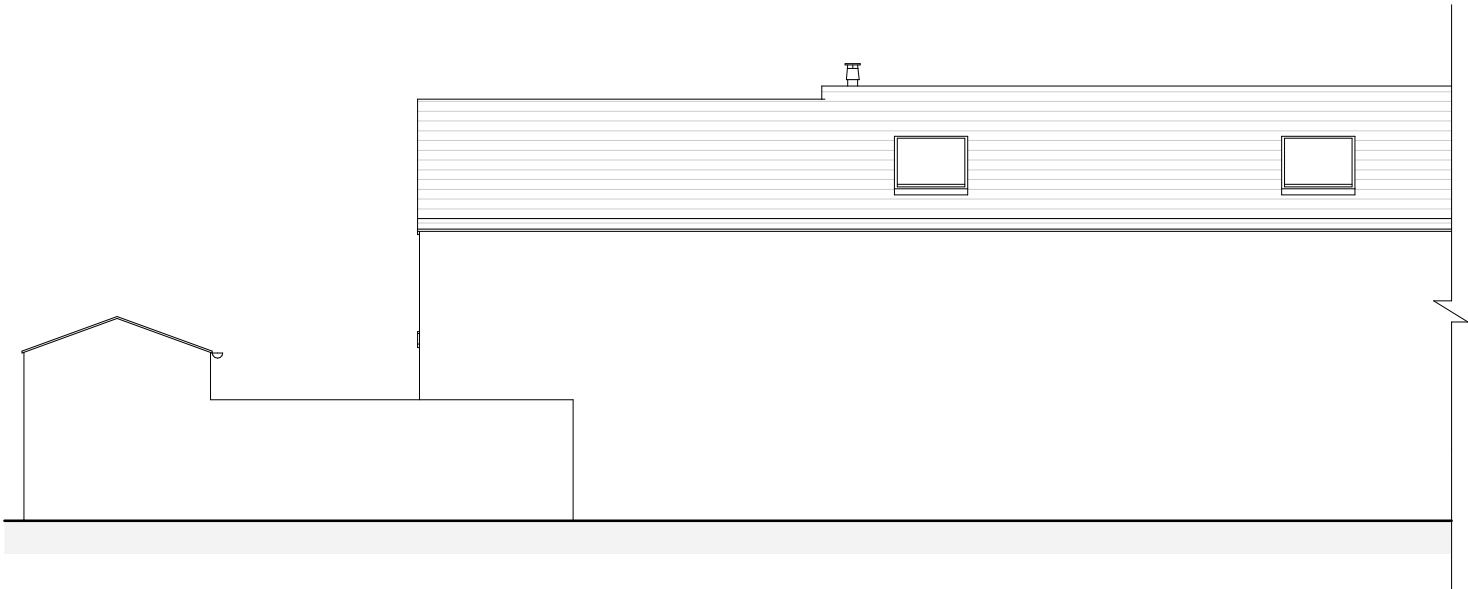

PROPOSED REAR ELEVATION

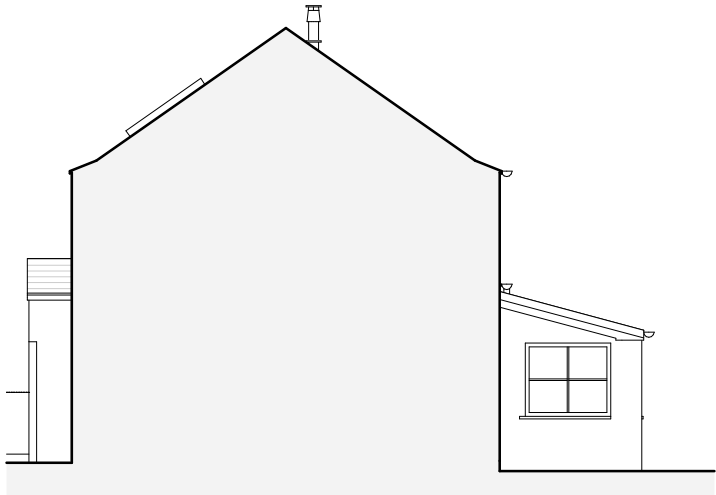

PROPOSED SIDE ELEVATION

Proposed Materials

Walls - to be roughcast render to match existing
Doors/Windows - to be UPVc double glazed in brown to match existing
Skylights - to be UPVc double glazed
Roof - to be slate to match existing
RWPs/Fasica/Soffits - to be black UPVc to match existing



REVISIONS:

SHEET TITLE:
Proposed Elevations

PROJECT DESCRIPTION:
PROJECT: Two Storey Side Extension
SITE: 10 Pentwyn Delynyr, Treharris CF46 5EA
CLIENT: Michael Young

Artium
Planning Consultants
MOBILE: 07 505 210 952
EMAIL: artiumplanning@icloud.com

DATE:
April 2024

SCALE:
1 :100

SHEET:

A-3