

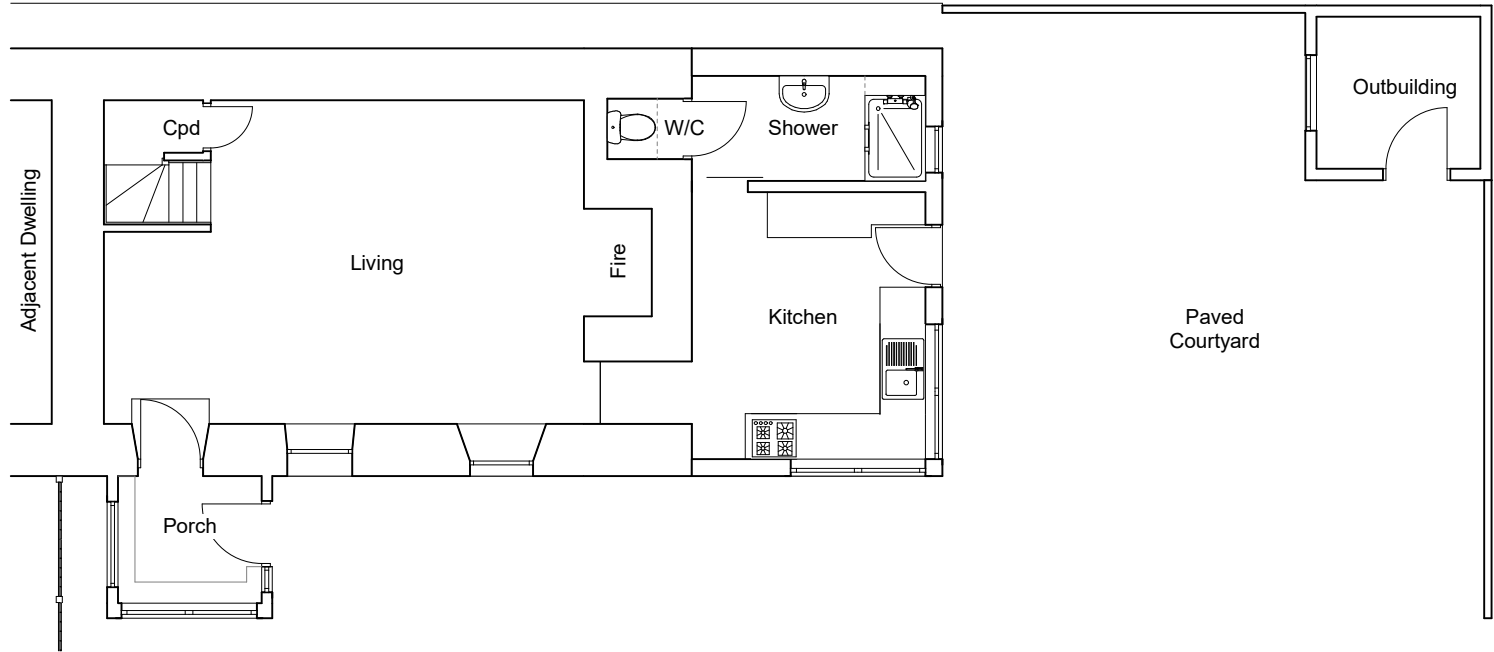


NO.	NOTES
1	All dimensions in millimetres unless otherwise stated.
2	Do not scale off drawing. All dimensions to be checked on site by contractor.
3	Drawings to be used for purposes of Planning Application only.
4	These are not Construction Drawings.
5	The contractor is to set out, check and co-ordinate all dimensions on site during the course of works.

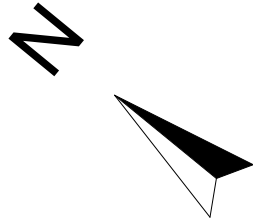

EXISTING GROUND FLOOR

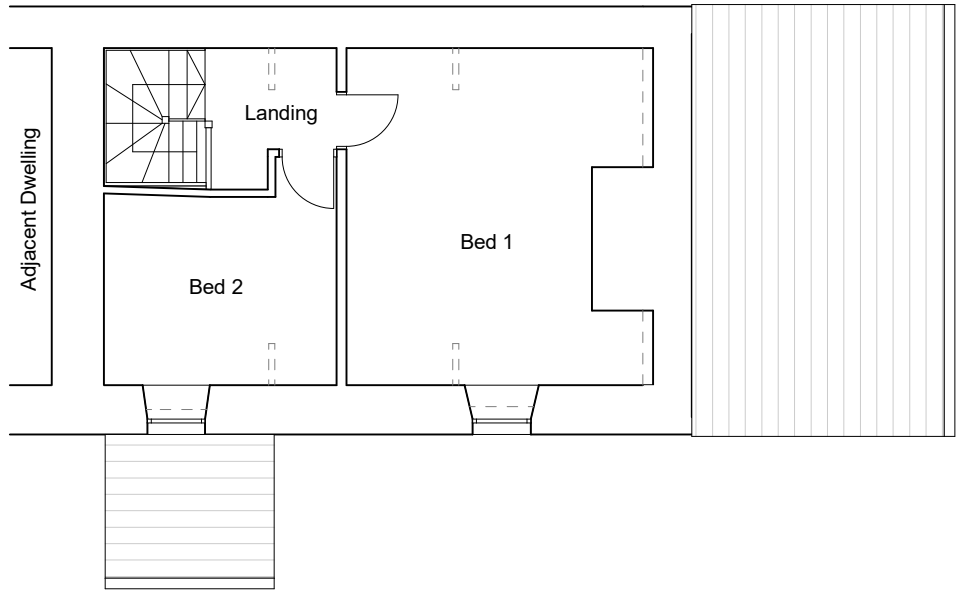

EXISTING FIRST FLOOR



Matt John
MSc Registration
BSc (Hons) City and Regional
Planning
RTPI
Accredited Degrees

LABC
Registered
Partner Authority Scheme

REVISIONS:

SHEET TITLE:
Existing Floor Plans

PROJECT DESCRIPTION:
PROJECT: Two Storey Side Extension
SITE: 10 Pentwyn Delynyr, Treharris CF-46 5EA
CLIENT: Michael Young

Atrium
Planning Consultants
MOBILE: 07 505 210 952
EMAIL: atriumplanning@icloud.com

DATE:
April 2024

SCALE:
1 :100

SHEET:

A-3