


EXTERNAL SCOPE OF WORKS:


- Replace 1no. Projecting signage with new 500mm. Retain existing brackets.
- Existing Projecting sign bracket to be painted blue to match fascia.
- Replace 3no. Fascia and 1no. Logo with 3no. New blue fascia & 1no. New 290mm logo height. Omit 2no. logo.
- Remove window message "Building Society" & make good as necessary.
- Replace statutory signage with new
- Replace safety manifestation with new.
- Replace blinds with new wooden blinds.
- Blinds removal to be investigated.
- Door handle to be investigated, replace infill if required.
- Re-spray door.
- Window message not deployed.

Core Red	Core Blue
#F9383D	#011546
0, 87, 69, 2	100, 90, 40, 40
032 C	282 C

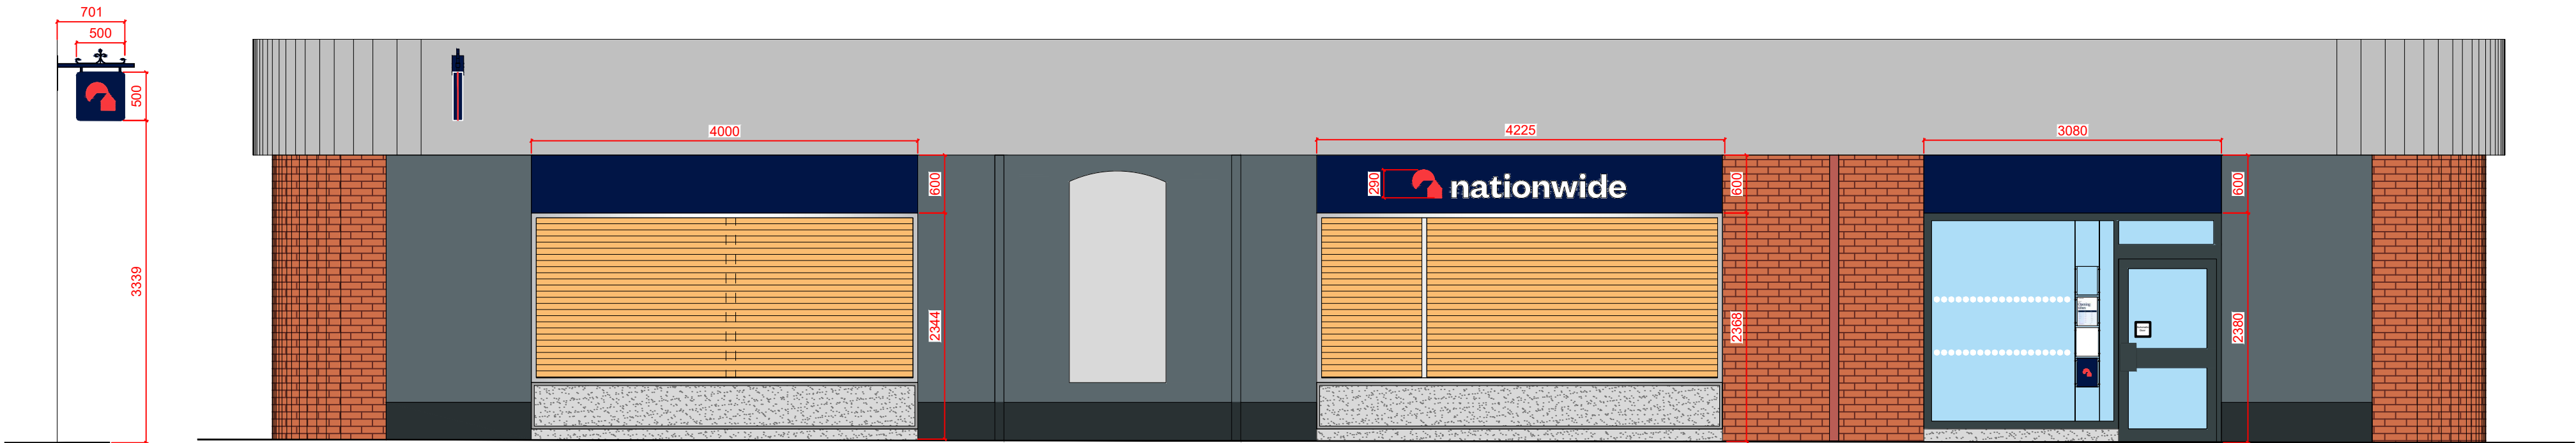

FRONT ELEVATION

DRAWINGS PRODUCED FROM RECORD INFORMATION ONLY.
ALL DIMENSIONS TO BE CHECKED ON SITE PRIOR TO MANUFACTURE
AND INSTALLATION

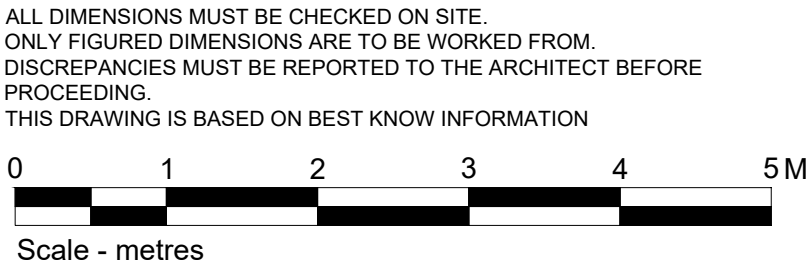

#	#	#
#	#	#
A	Amended in scope of work.	26.10.23
LETTER	DESCRIPTION	DATE

 ISG Boleyn House, St Augustines Business Park, Whitstable Kent CT5 2QJ	© This drawing remains the Copyright of Four Architecture and Design and may not be reproduced in whole or in any part without prior written permission. NOTE: All proprietary goods and materials are to be fitted in accordance with manufacturer's instructions. Codes of Practise and British Standards. All dimensions to be verified by the Contractor on site. Do not scale drawings, work to figured dimensions only. ALL REFERENCES SHOULD BE READ IN CONJUNCTION WITH THE MOST CURRENT NATIONWIDE DESIGN GUIDES.	CLIENT 		MERTHYR TYDFIL (0417) Brand Update	REVISIONS		BRANCH NAME & PREFIX: MERTHYR TYDFIL 3 Victoria Street	DRAWING TYPE: PROPOSED EXTERNAL ELEVATION 2			
					SCALE @ A1: 1:50	SCALE @ A3: 1:100	DATE DRAWN: 18.10.23	STATUS:	PROPERTY LOCATION CODE:	DRAWING REF NO:	REV.
					DRAWN BY: HU	CHECKED BY & DATE: JNA	JOB REF:	PROPOSED	ME04	PR.00.E2	A