






A 552.1 EXTERIOR SOUTH ELEVATION_ENTRANCES AND SHOPFRONT
SCALE 1:50 @ A1, 1:100 @ A3

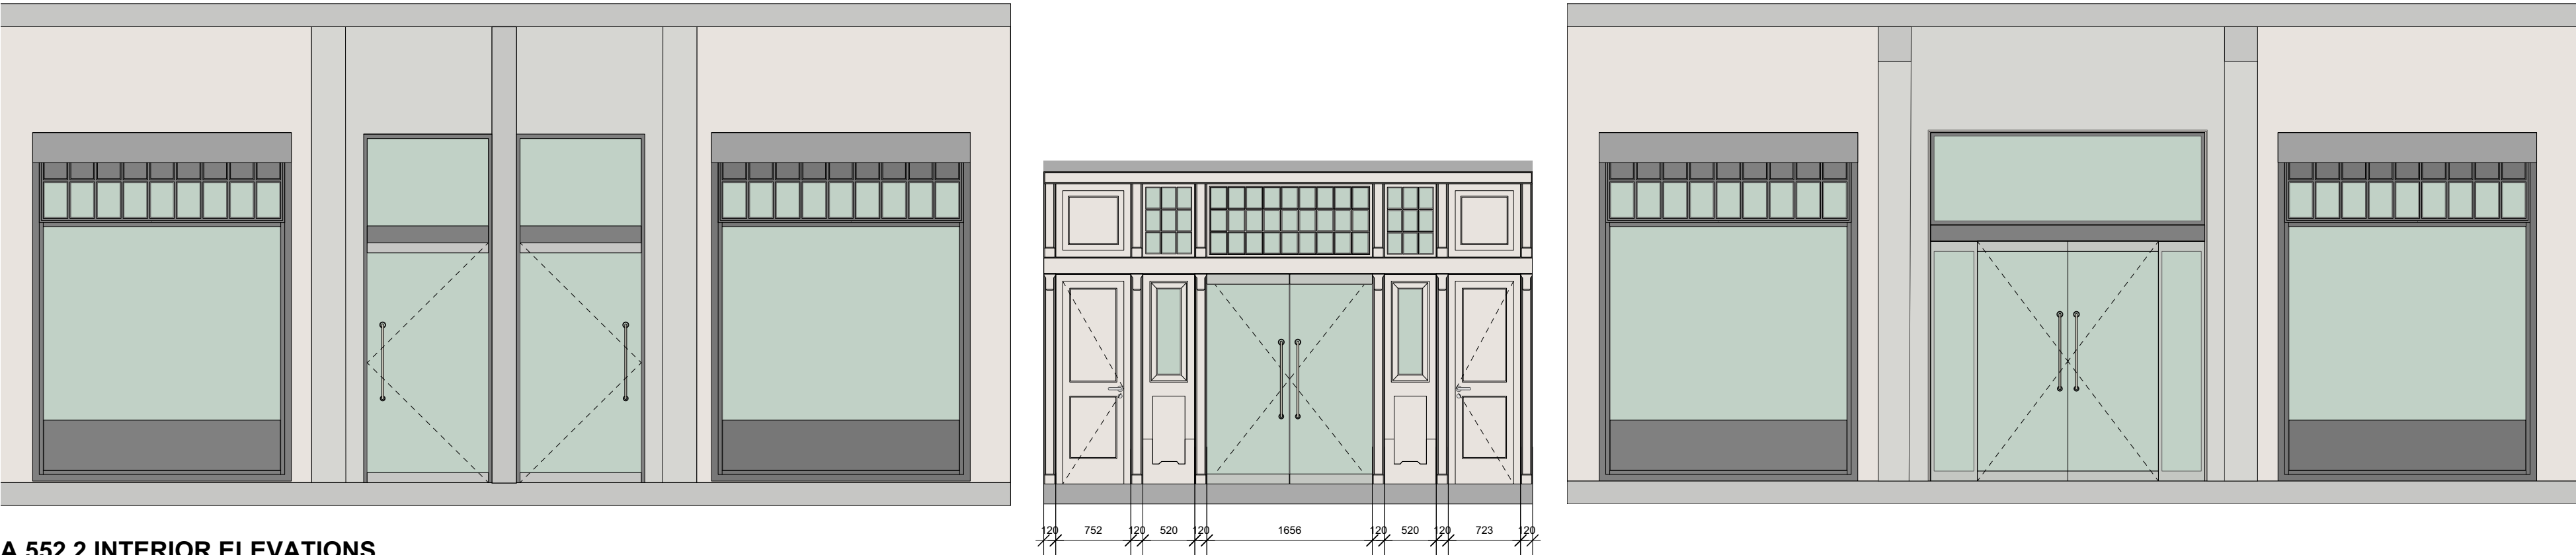


A 552.2 INTERIOR ELEVATIONS
SCALE 1:50 @ A1, 1:100 @ A3

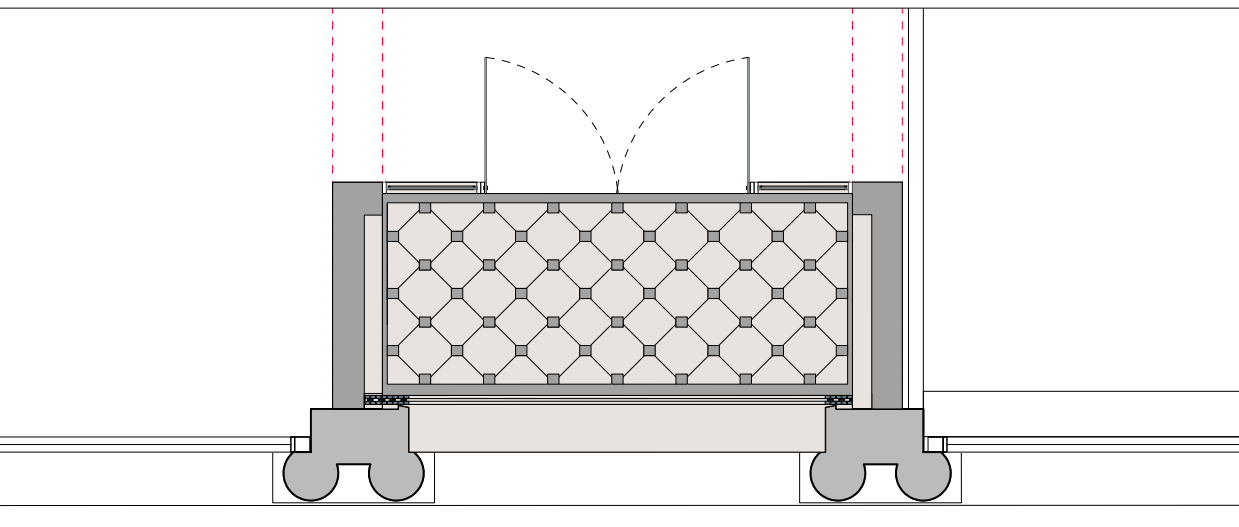

A 552.10 LOWER LEVEL PLAN_ENTRANCE DOOR
SCALE 1:25 @ A1, 1:50 @ A3

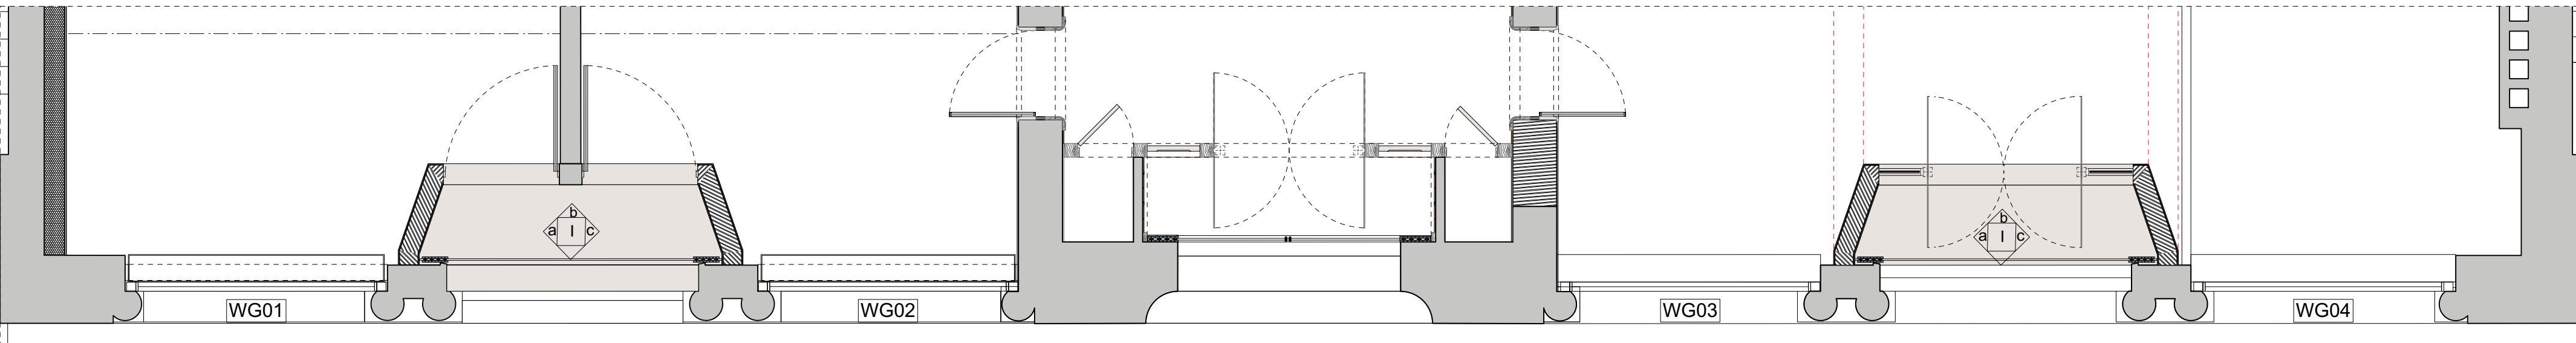

A 552.3 GROUND FLOOR PLAN
SCALE 1:25 @ A1, 1:50 @ A3

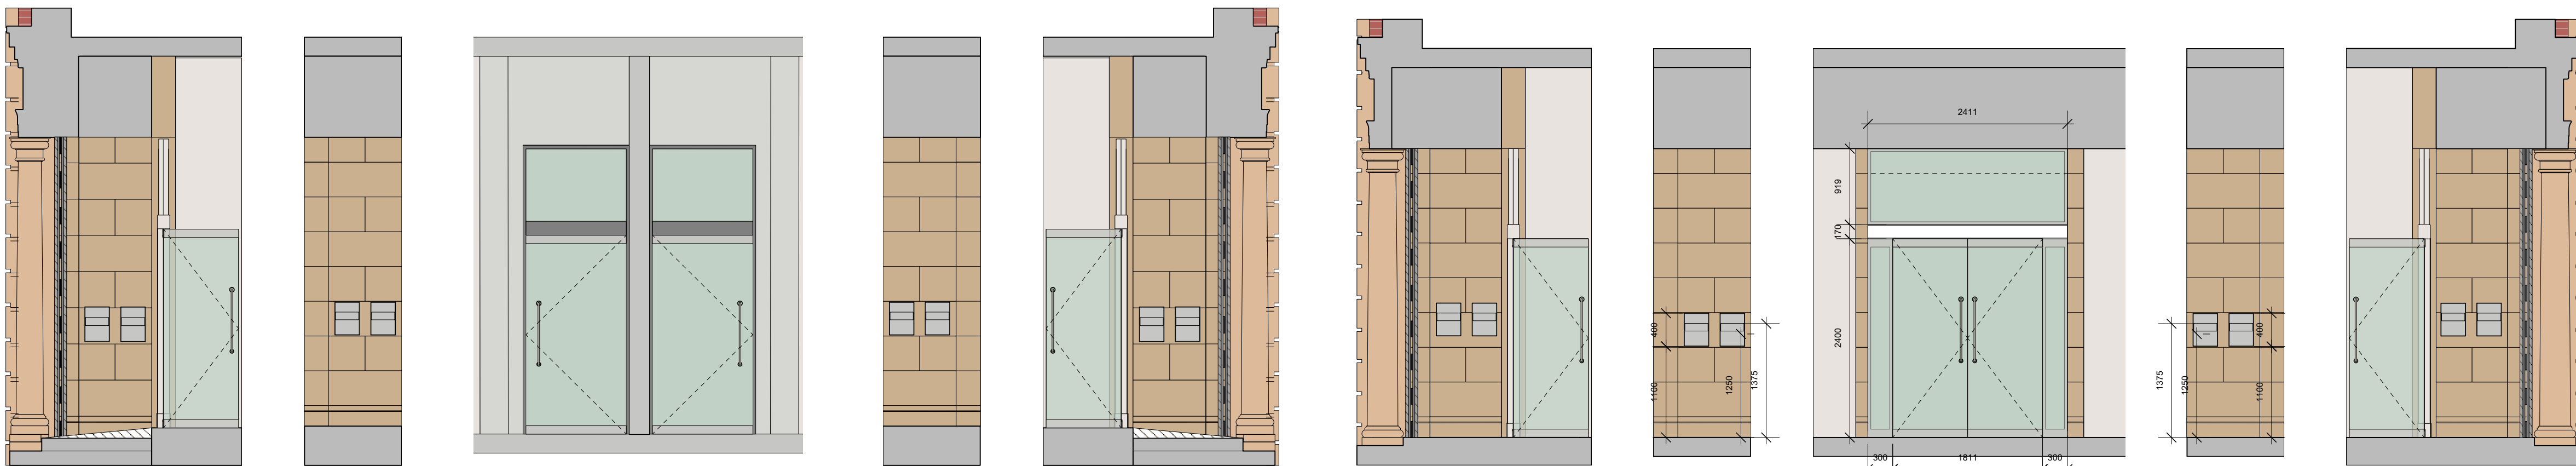

A 552.4 ELEVATION A
SCALE 1:50 @ A1, 1:100 @ A3


A 552.5 ELEVATION B
SCALE 1:50 @ A1, 1:100 @ A3

A 552.6 ELEVATION C
SCALE 1:50 @ A1, 1:100 @ A3

A 552.7 ELEVATION D
SCALE 1:50 @ A1, 1:100 @ A3

A 552.8 ELEVATION E
SCALE 1:50 @ A1, 1:100 @ A3

A 552.9 ELEVATION F
SCALE 1:50 @ A1, 1:100 @ A3

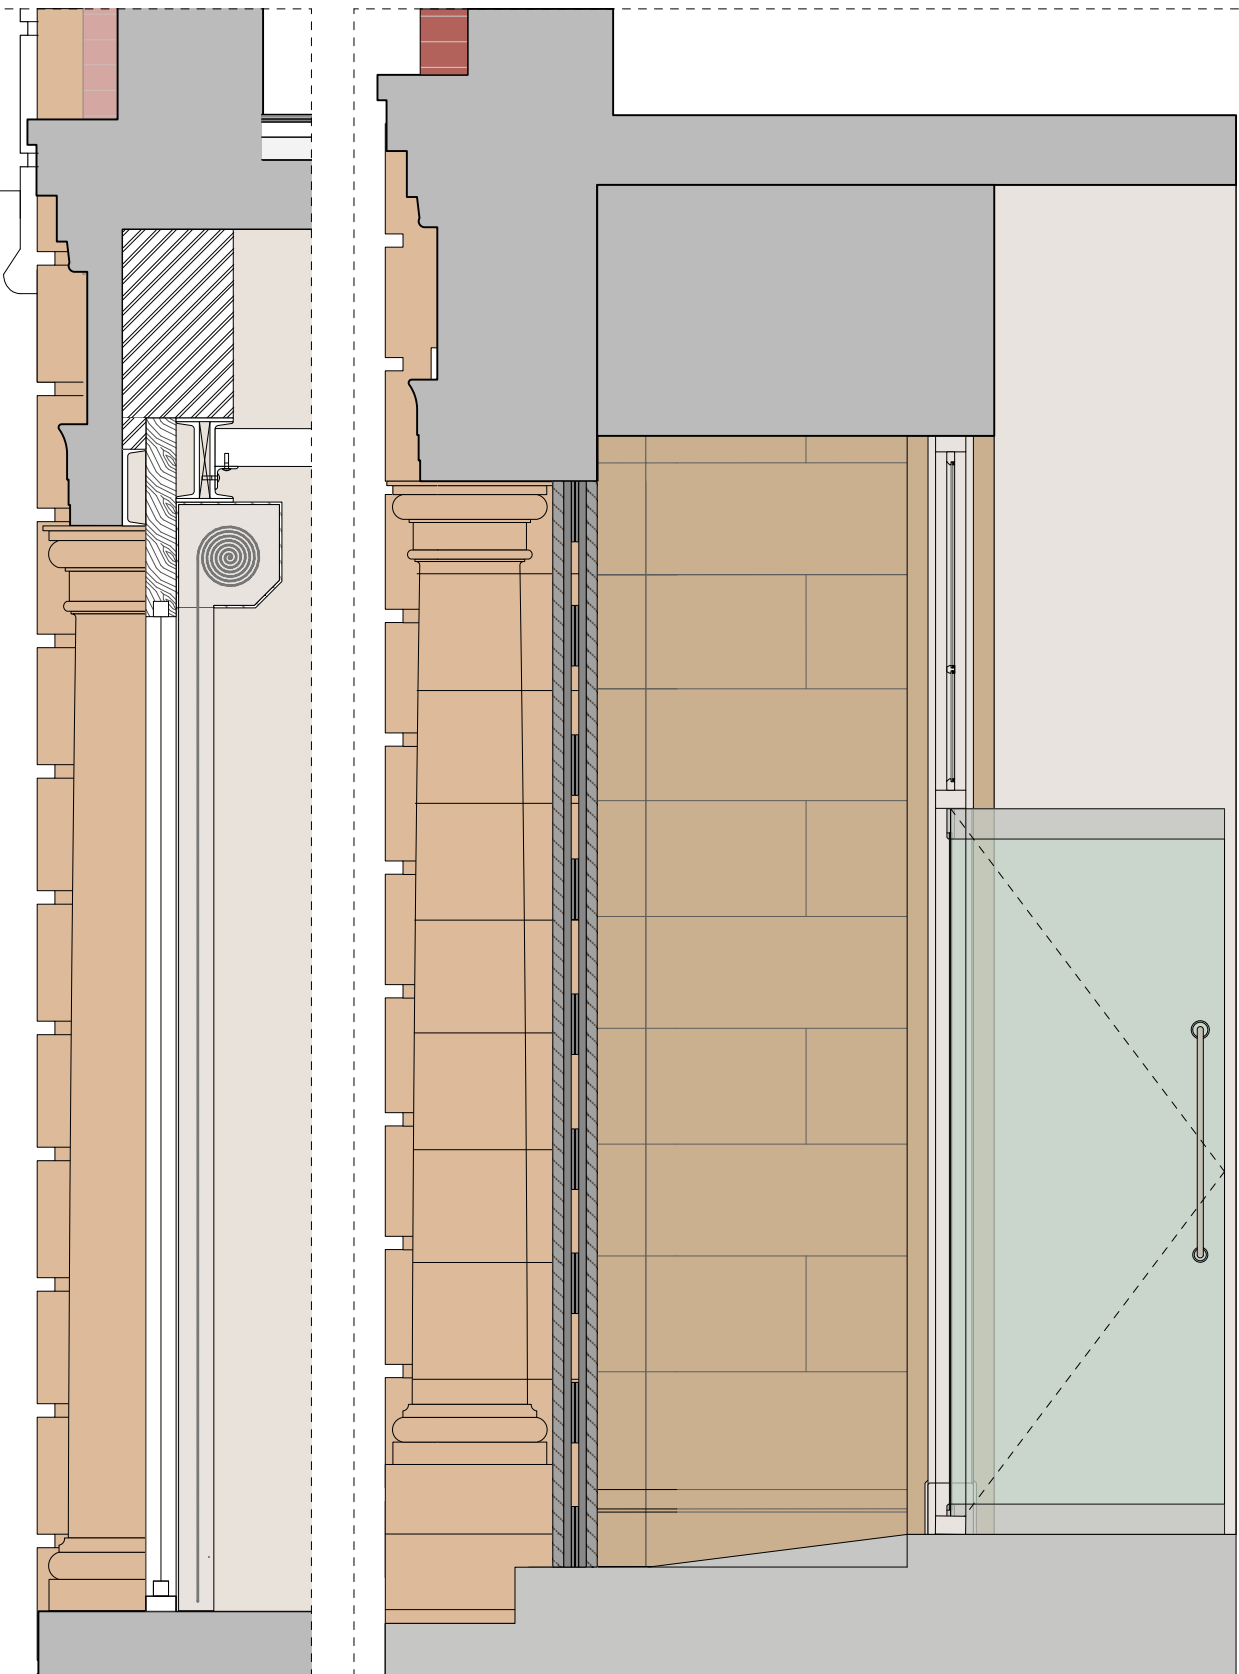

A 552.11 SECTION_Roller Shutter
SCALE 1:25 @ A1, 1:50 @ A3

A 552.12 SECTION_Retractable Security Grille
SCALE 1:25 @ A1, 1:50 @ A3

Notes:

Responsibility is not accepted for errors made by others scaling from this drawing.

All construction information should be taken from figured dimensions only. Dimensions are in millimetres unless otherwise stated.

All dimensions and conditions are to be checked on site prior to preparing drawings or commencing any work.

Any variations or supplementary drawings are to be approved by The Architect.

NO.	DATE	REVISION
CLIENT		
CHRT		
PROJECT		
YMCA Merthyr Tydfil		
DRAWING TITLE		
Proposed Front Glazed Screens & Doors		
DRAWN/CHECKED	SCALE	DATE
SK/KS	1:50	28.06.2016
DRAWING NO.		REV.
3510_A_552		

DAVIES SUTTON ARCHITECTS

Penrhed Studios • Penrhed Street
Grangefield • Cardiff • CF11 7JU
Tel: 029 2066 4455 • Fax: 029 2066 4411
E-mail: office@davies-sutton.co.uk
Web: www.davies-sutton.co.uk

DO NOT SCALE FOR CONSTRUCTION PURPOSES • ALL DIMENSIONS TO BE CHECKED ON SITE • NOTIFY ARCHITECT OF ALL DISCREPANCIES • THIS DRAWING IS COPYRIGHT