


PROPOSED GROUND FLOOR PLAN

This drawing is copyright and must not be reproduced without the written consent of Vision Mill Architects Ltd.
Do not scale from this drawing. All dimensions to be checked on site prior to commencement of works, any discrepancies to be reported to Vision Mill Architects Ltd. immediately.

Revisions		
Name	Date	Notes

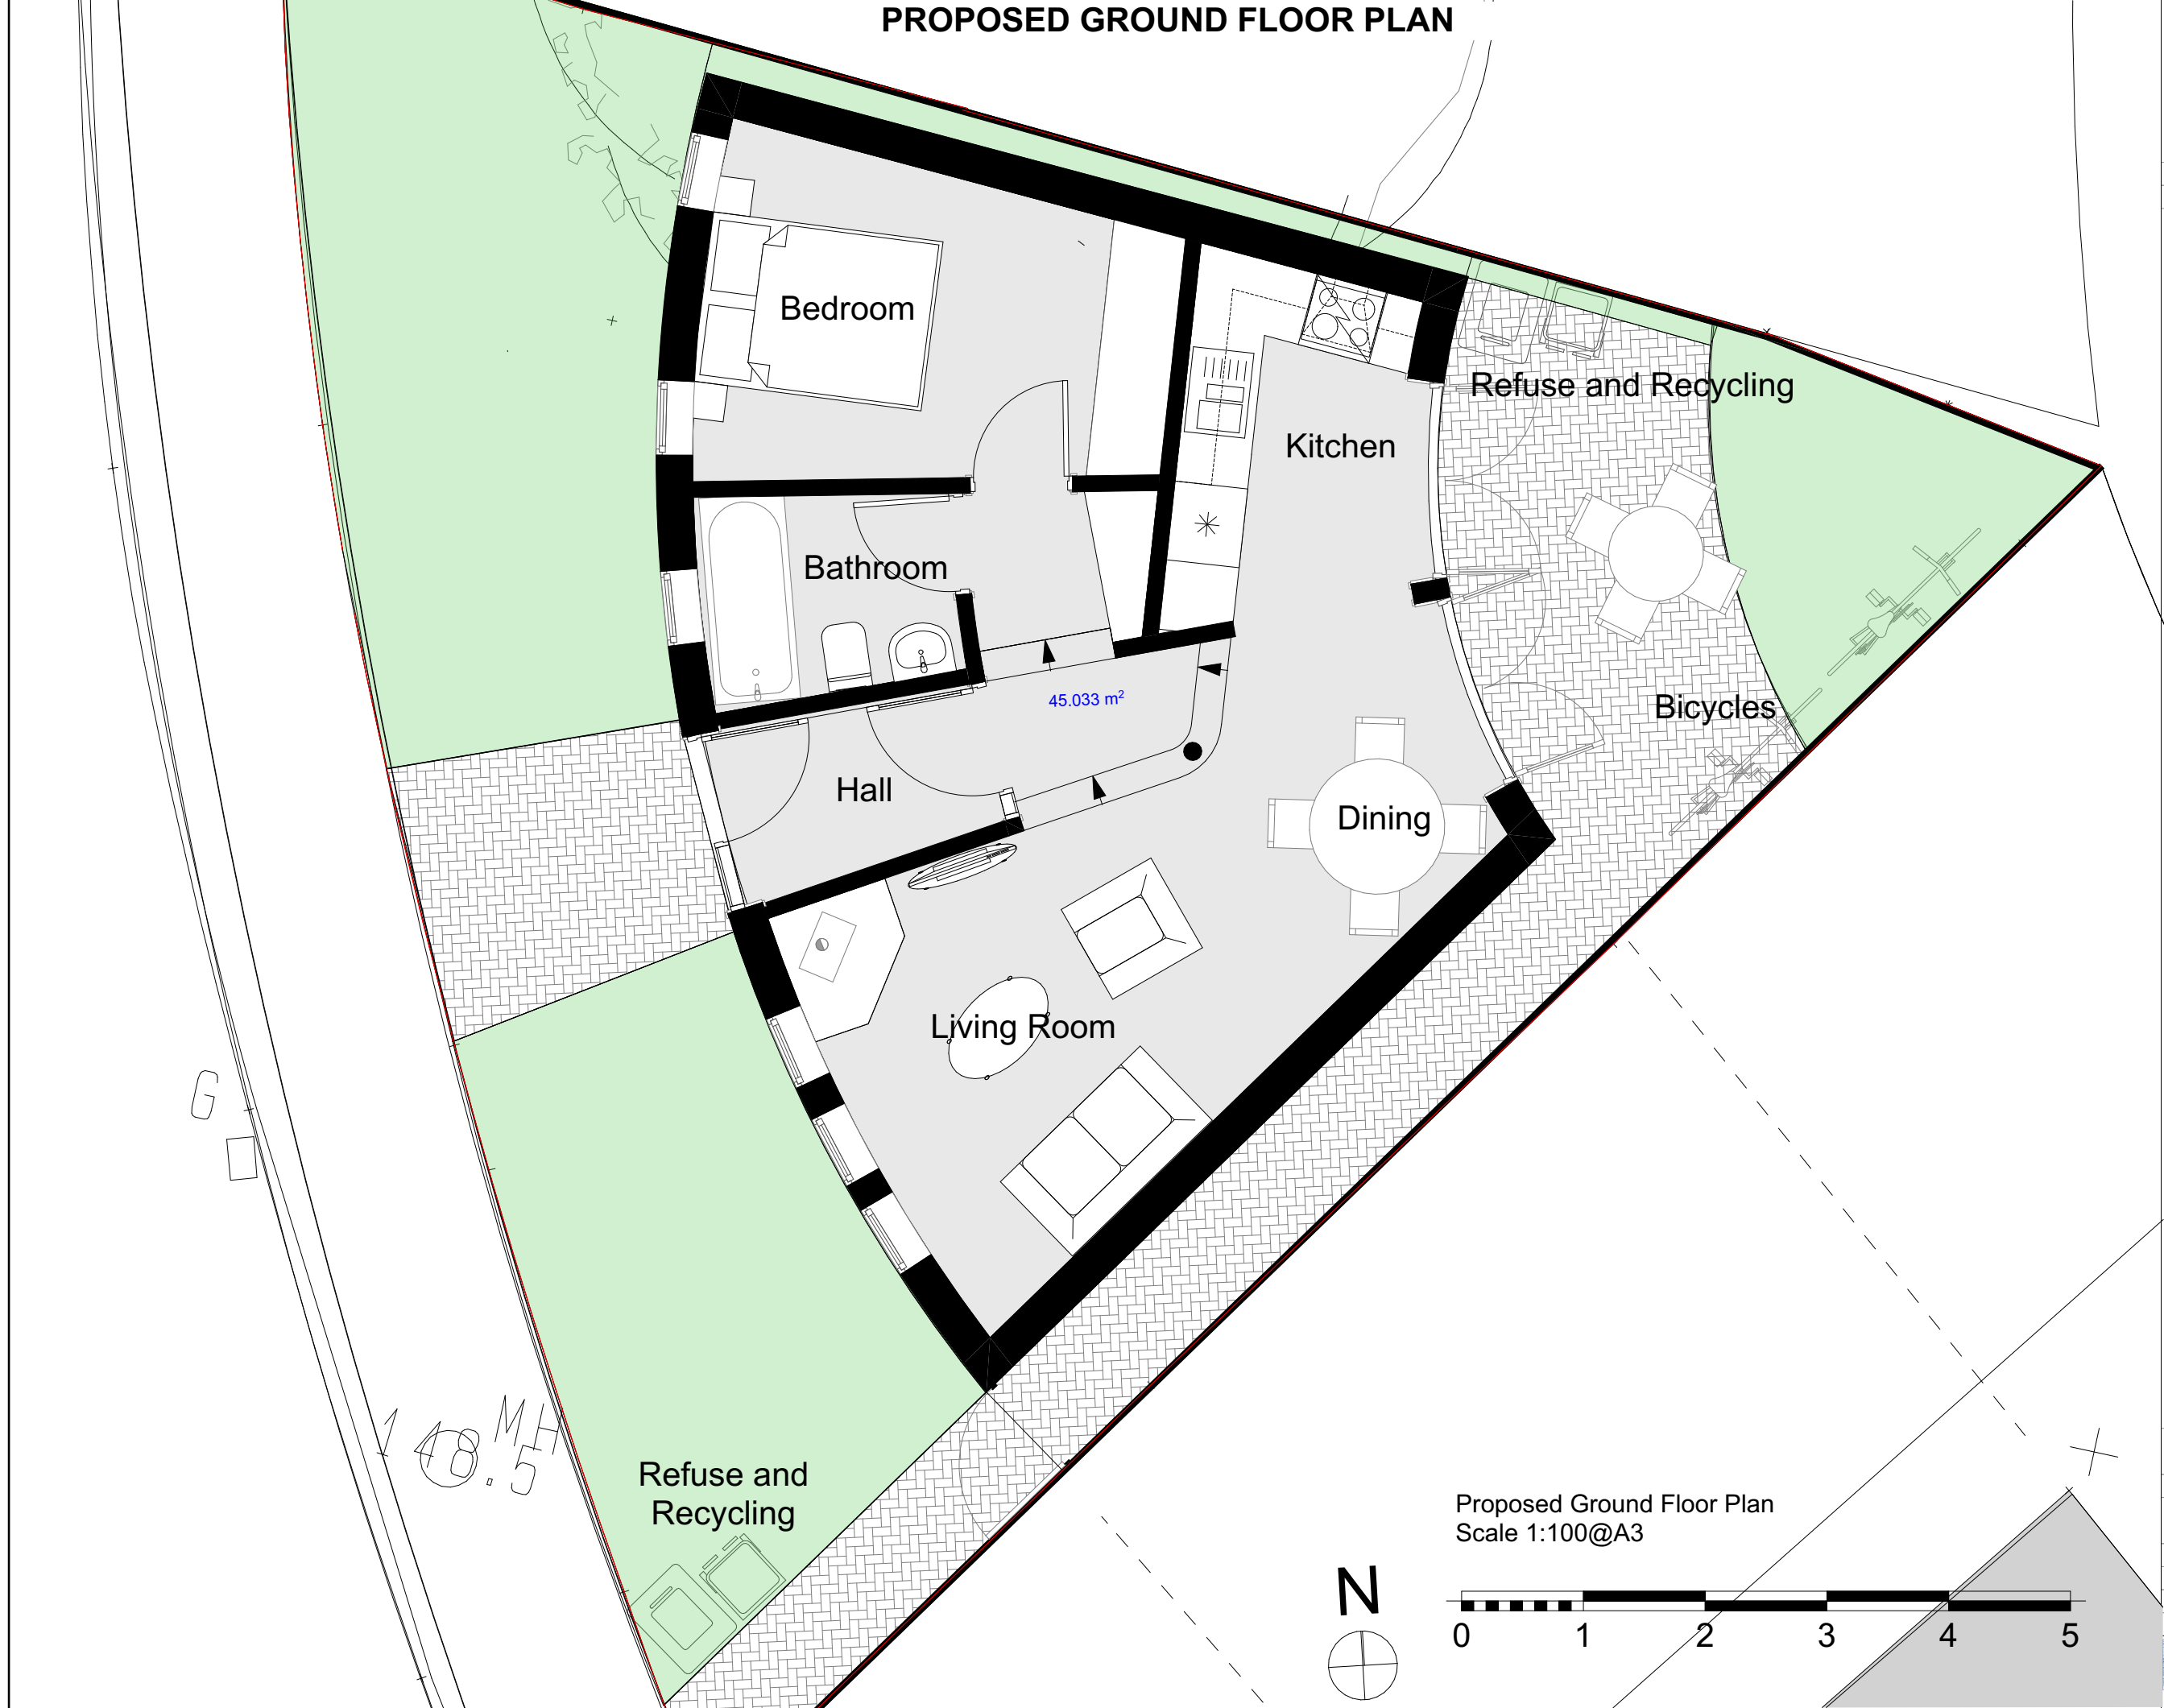

Planning

Project No. 2020-13	
Project:	Aberfan Fawr
Client:	Mr. Damon Owens
Drawing Title: Proposed Ground Floor Plan	
Drawing Number: P010	
Job No.: 2020-13	Scale: 1:50 @ A3
Date: 09/02/21	Revision:
Drawn By: RRS	Checked By: NM
 VISION MILL ARCHITECTS LTD. LIMITED LEARNING - LIVING - PLAYING - WORKING 15 Gloucester Street, Stroud, Gloucestershire, GL5 1QG 01453 780074 info@visionmillarchitects.co.uk	