




silicone render pewter grey

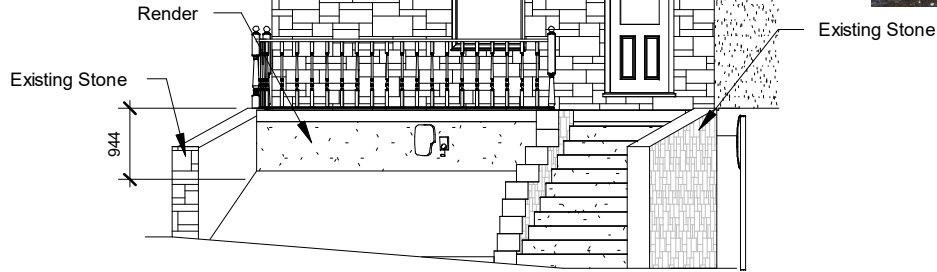


1 Proposed Front Wall Elevation
1 : 100

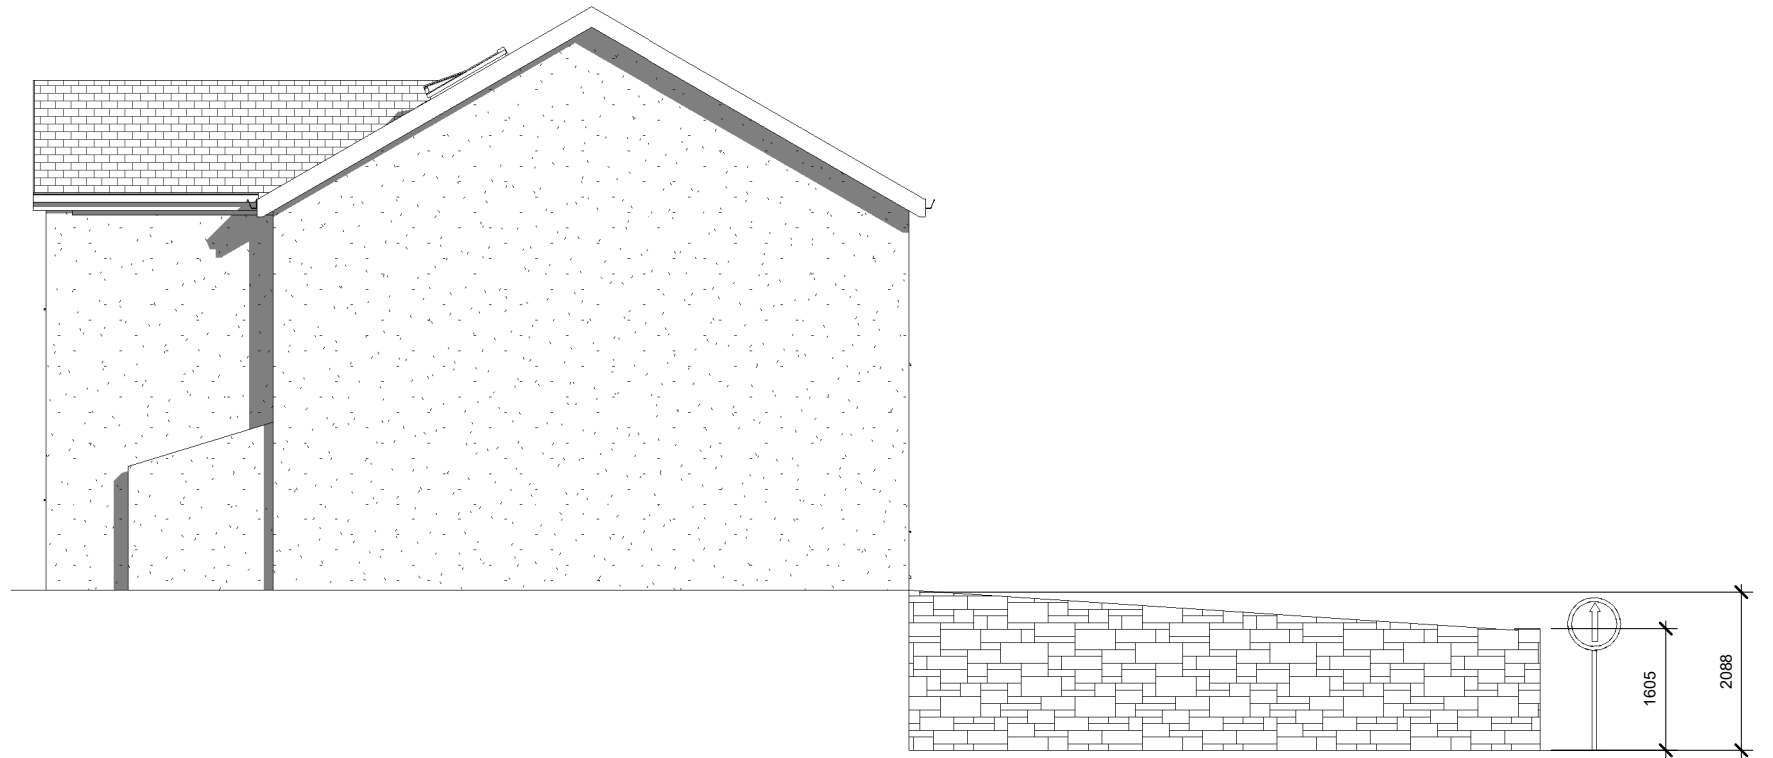

2 Proposed Side 1 Elevation
1 : 100

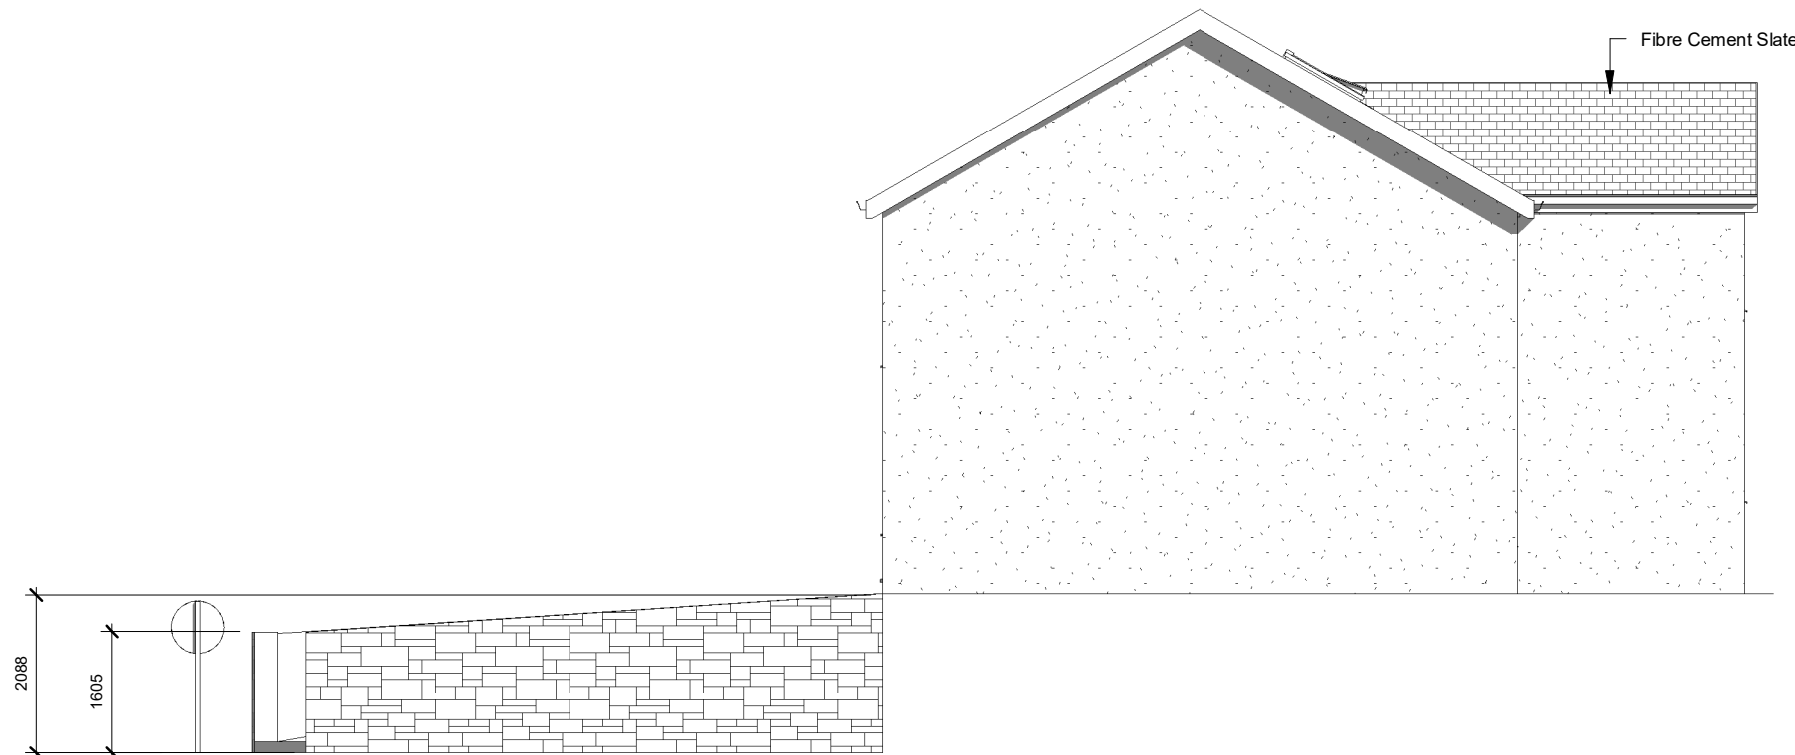

3 Proposed Side 2 Elevation
1 : 100

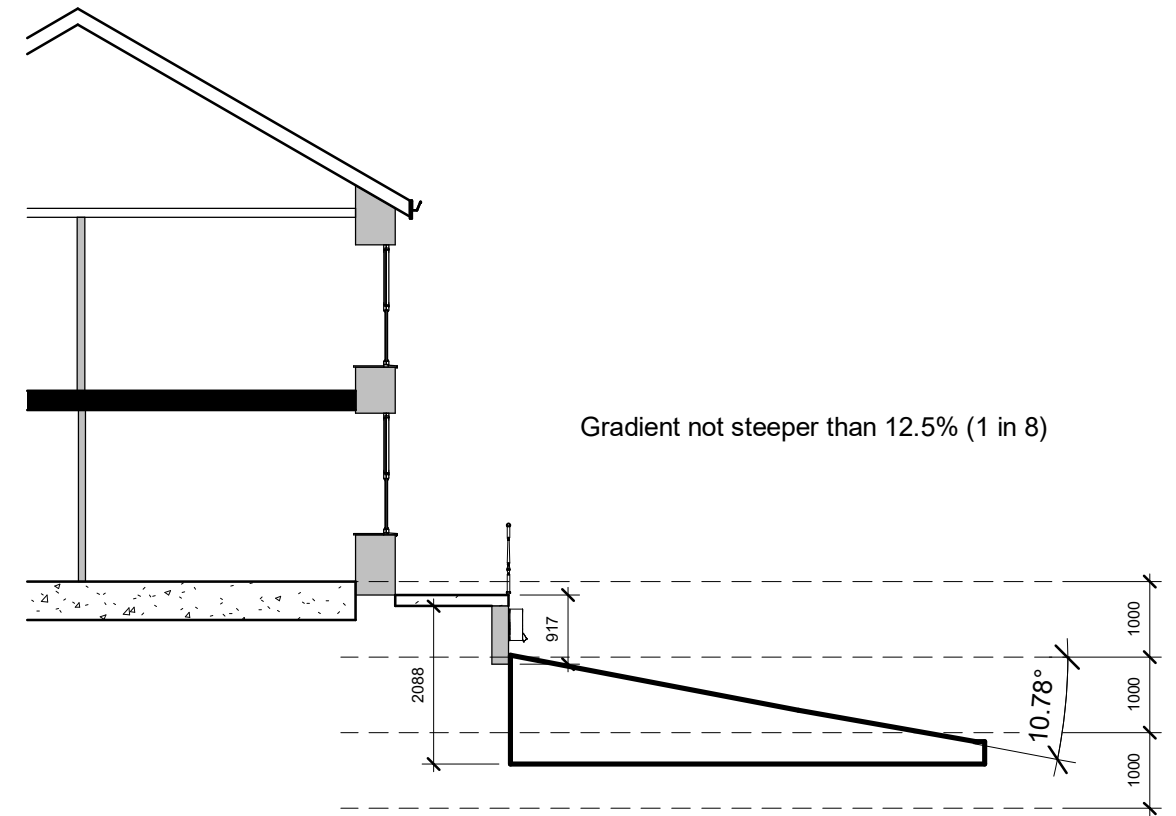

4 Proposed Section Front Garden
1 : 100

PROJECT Two storey rear extension and cretae parking to front elevation	SHEET Proposed Elevations	This Drawing is Copyright, Dimensions to be checked on site and not scaled from this drawing		Checked by JH	Drawn by PH	Scale (@ A3) 1 : 100
				Rev No A	Description Issue	Date 01/08/2025
INDIGO DESIGN (Part of 3dcadwales Ltd) 5 Ashlea Drive, Merthyr Tydfil, CF47 0NY Tele 01685 385746 Mob - 07940913216 Email: philip@3dcadwales.co.uk	Address 13, Tyntaldwyn Road, Merthyr Tydfil, CF48 4NG	PURPOSE OF ISSUE Planning Approval	DRWAING NUMBER TR-08			