

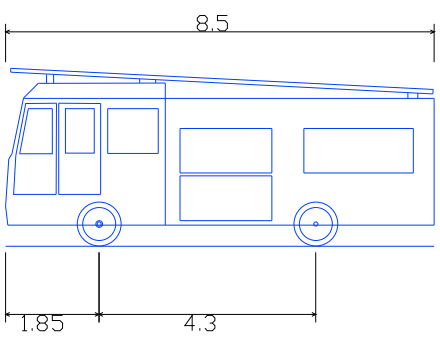


ENTER

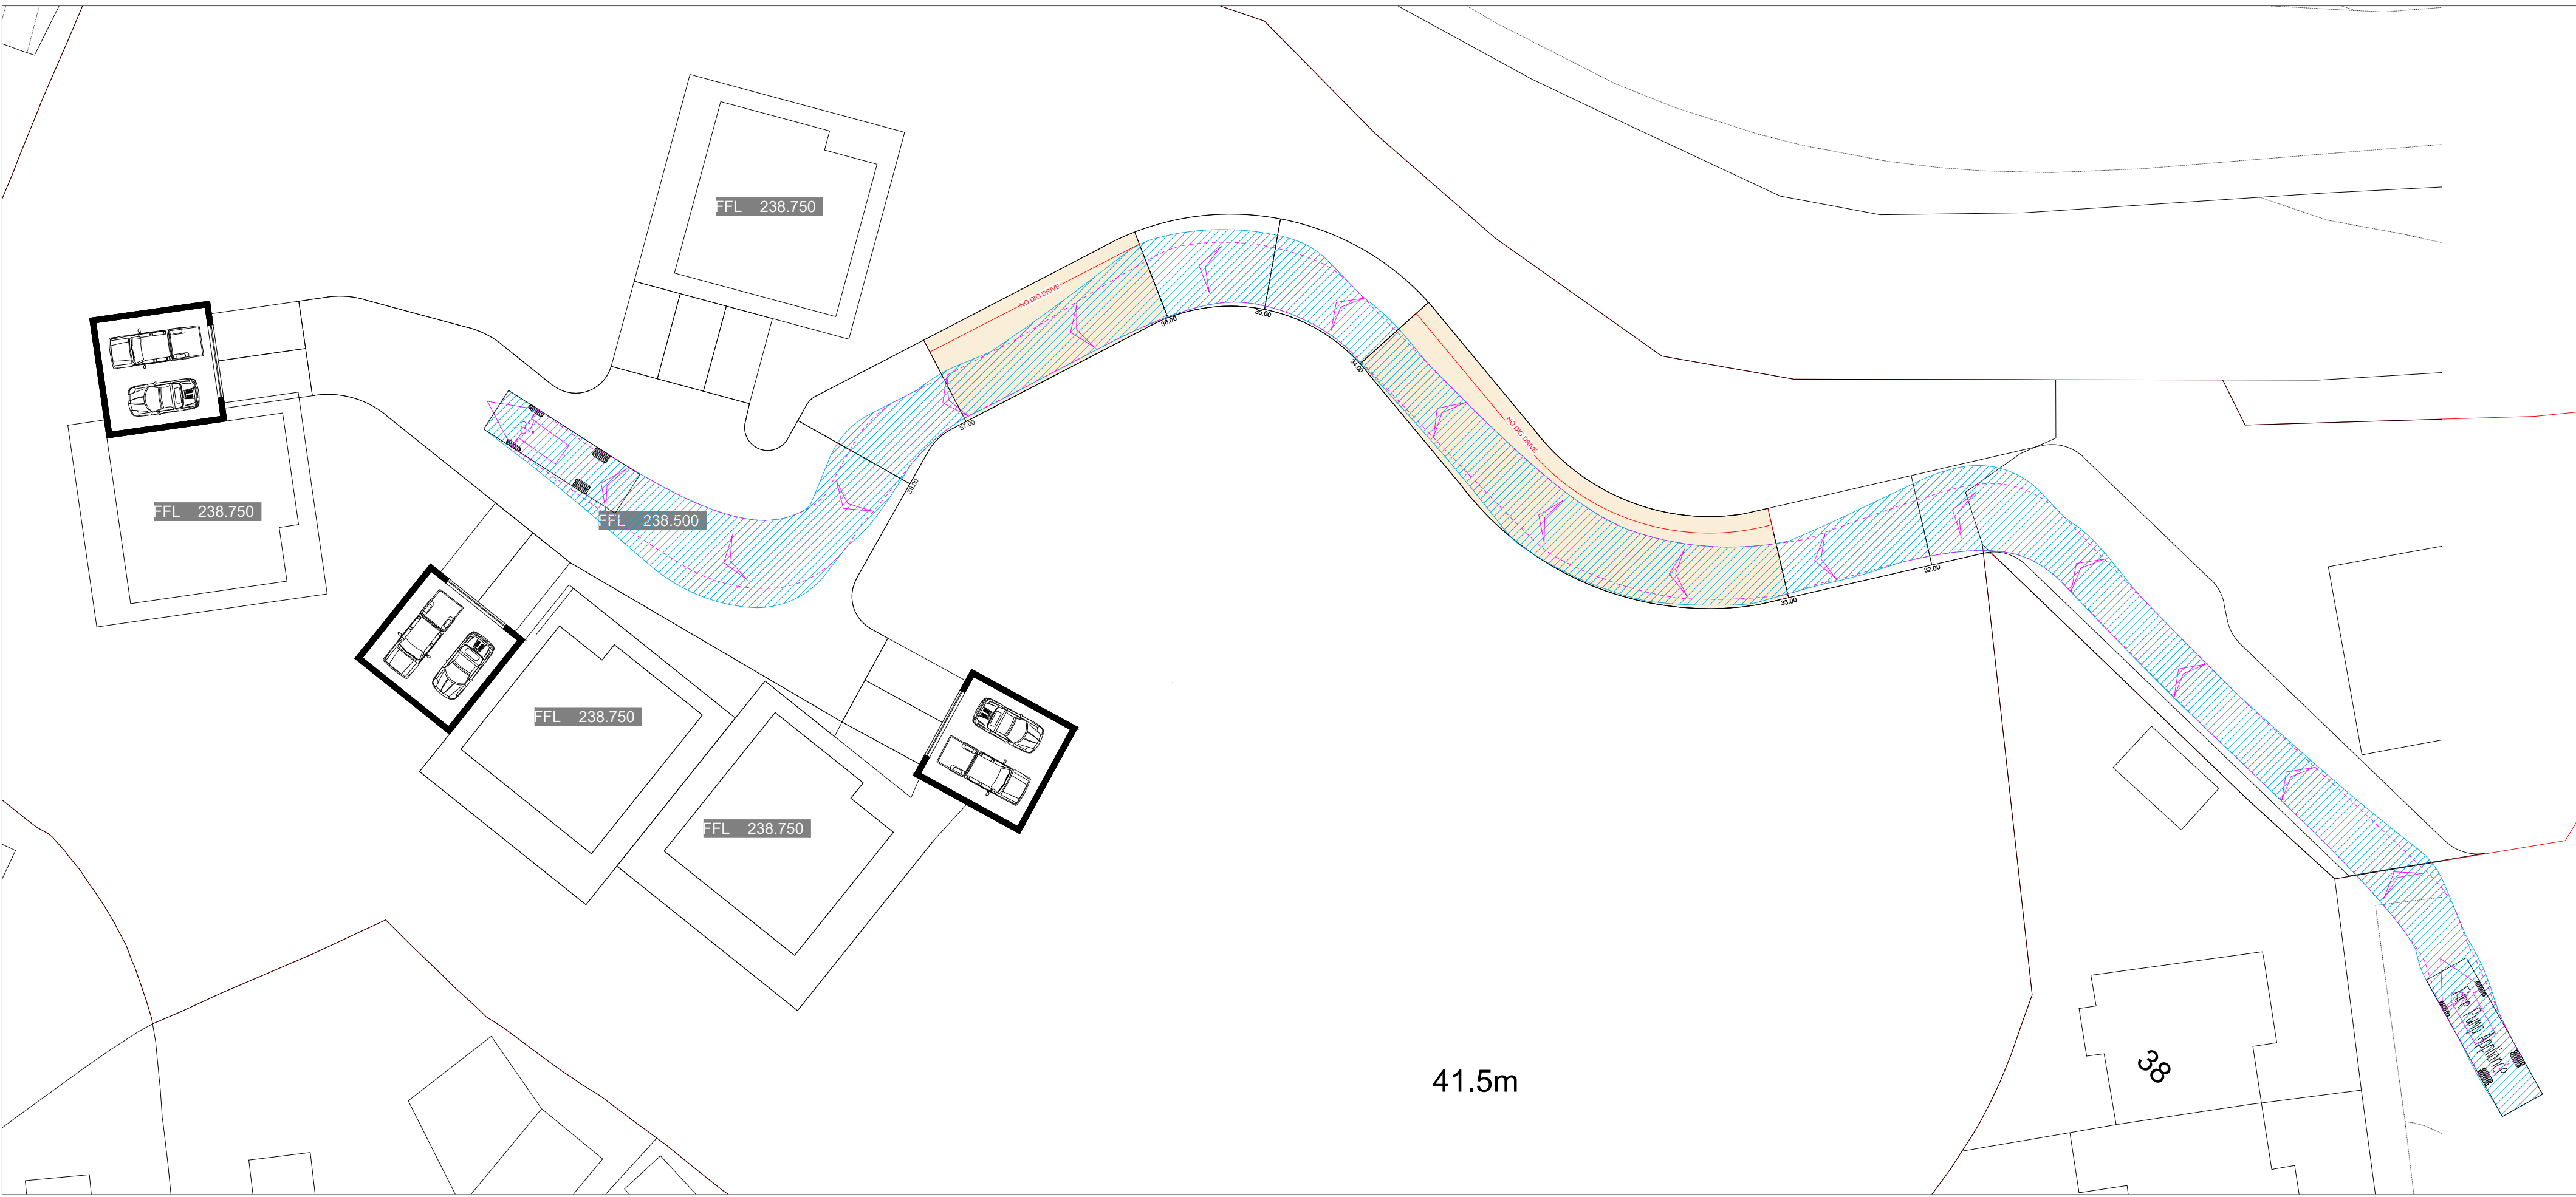


Fire Pump Appliance	
Overall Length	8.500m
Overall Width	2.500m
Overall Body Height	3.533m
Min Body Ground Clearance	0.418m
Track Width	2.500m
Lock to lock time	6.00s
Kerb to Kerb Turning Radius	8.400m

KEY TO VEHICLE ENVELOPES

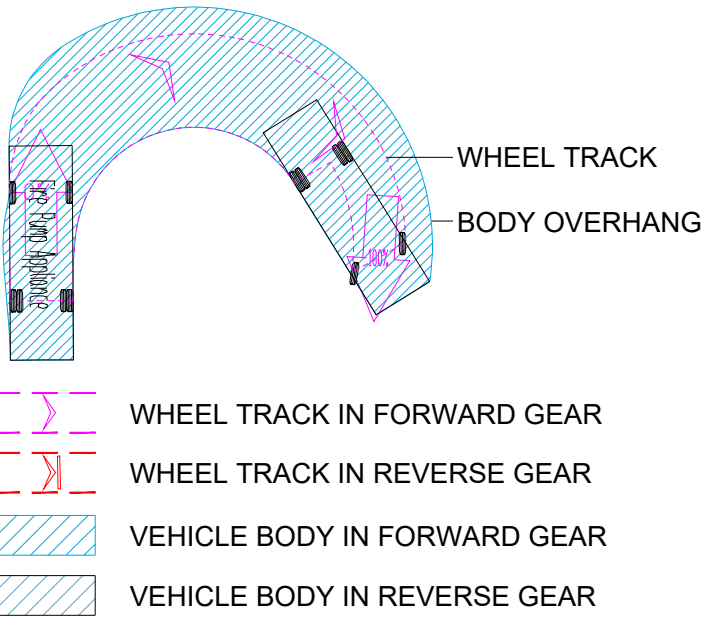

REVERSE TO TURN AND EXIT IN FORWARD GEAR

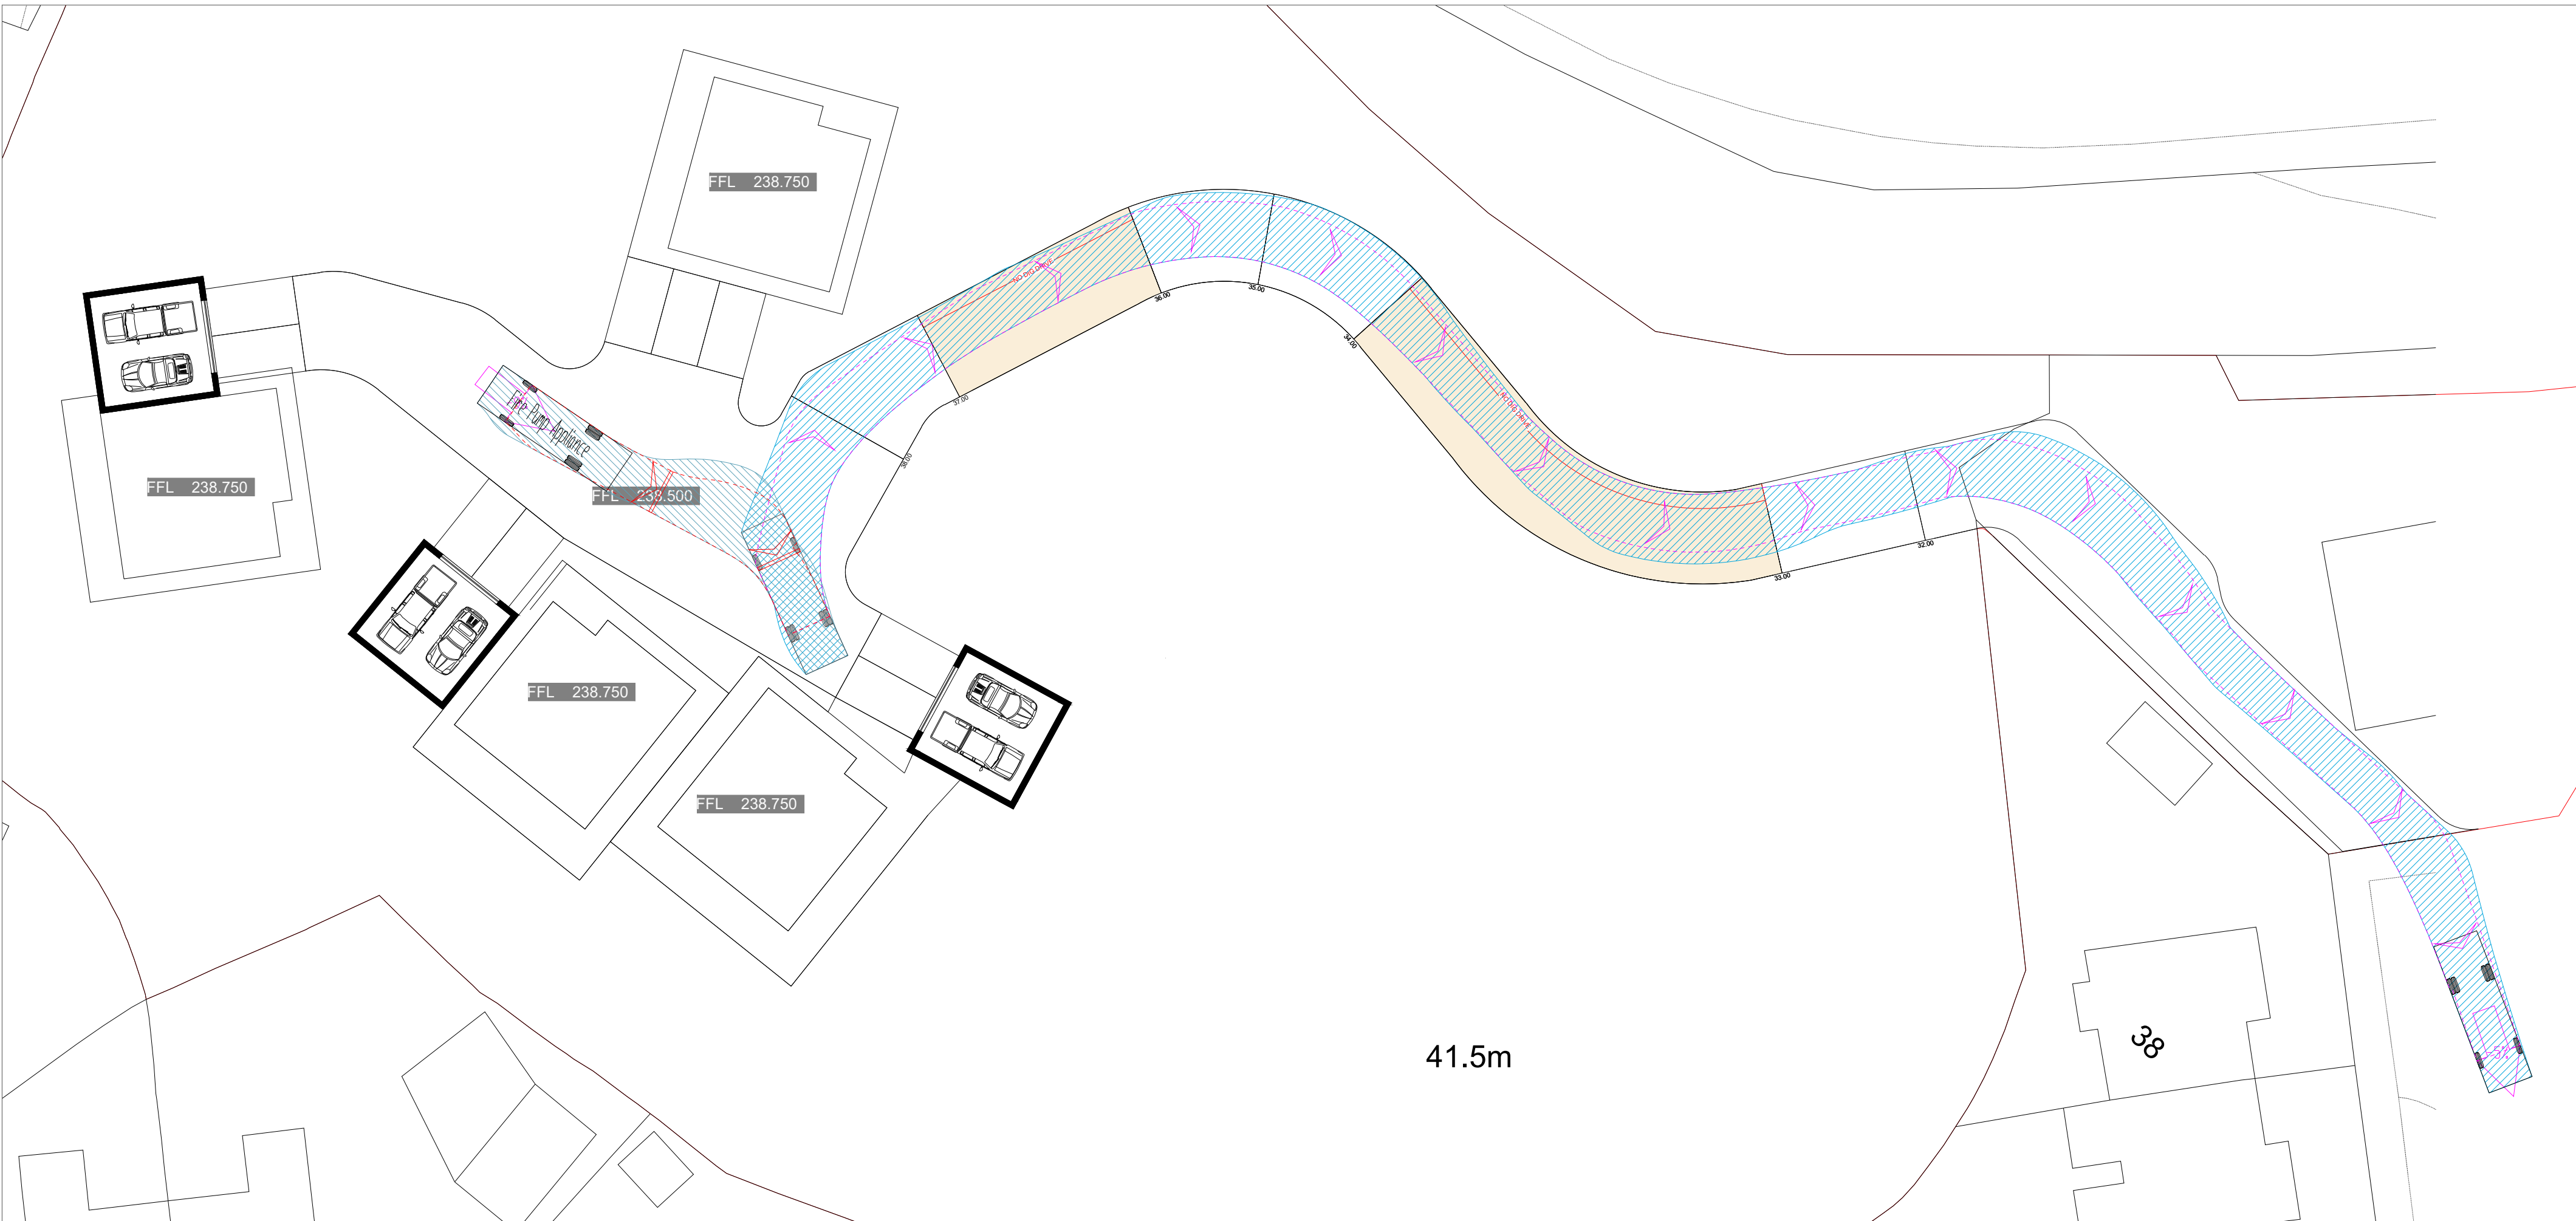

250 Ⓢ A1



CLIENT:

GEORGE AND CO.

PROJECT:

LAND ADJACENT TO SIX
BELLS ESTATE,
HEOLGERRIG,
MERTHYR TYDFIL CF48 1TU

TITLE:

SWEPT PATH ANALYSIS

DESCRIPTION:

FIRE PUMP APPLIANCE
8.5M

STATUS:

PLANNING

DATE: 06.07.26

DATE: 06.07.26	DRAWN BY: JG
----------------	--------------

JOB NO: JG05326

JOB NO: JG05326 SCALE: 1:250 @ A1

REV: -	DRAWING NO: JG02
--------	------------------

NOTES

1. This drawing and any ancillary drawings or data are copyright of JG Highway Design Ltd, and may not be used, copied, or amended for any purpose other than that for which it was prepared.
2. This drawing is only to be used for the purposes described in the status box above.
3. All dimensions and levels to be checked on site by the Contractor at commencement of any work.
4. If in doubt, ask.
5. This drawing is to be read in conjunction with all other details and drawings pertaining to the work described. It should only be used for the purpose marked in the status box above and shall not be used for construction unless clearly marked **CONSTRUCTION**.
6. Materials and workmanship shall comply to the appropriate British Standards and Codes of Practice unless otherwise stated.
7. The Contractor is required to construct the work, shown on drawings clearly marked **CONSTRUCTION**, may be subject to the provisions of the Construction (Design & Management) Regulations 2015. The Contractor and Designer shall remain fully conversant with these regulations and that the appropriate procedures required under the regulations shall always be followed.
8. Sweep path analysis: When generic vehicles are used for sweep path analysis, they may differ from specific makes and models of that type. Driver ability can vary and this may drive the results of the analysis. It may not be so any analysis shown to be tight on space will come down driver ability and the difference between make and models of vehicles.
9. The Contractor shall ensure any existing public or private services, utility services, plant or apparatus shown on this drawing is believed to be correct, but no warranty to this is expressed or implied. Other than the plant or apparatus shown on this drawing, neither the Contractor is therefore advised to undertake his own investigation where the presence of any underground services, plant, or apparatus may affect his operation.
10. Printed drawings not valid in black and white.

REVISIONS

A. UPDATED SITE PLAN