


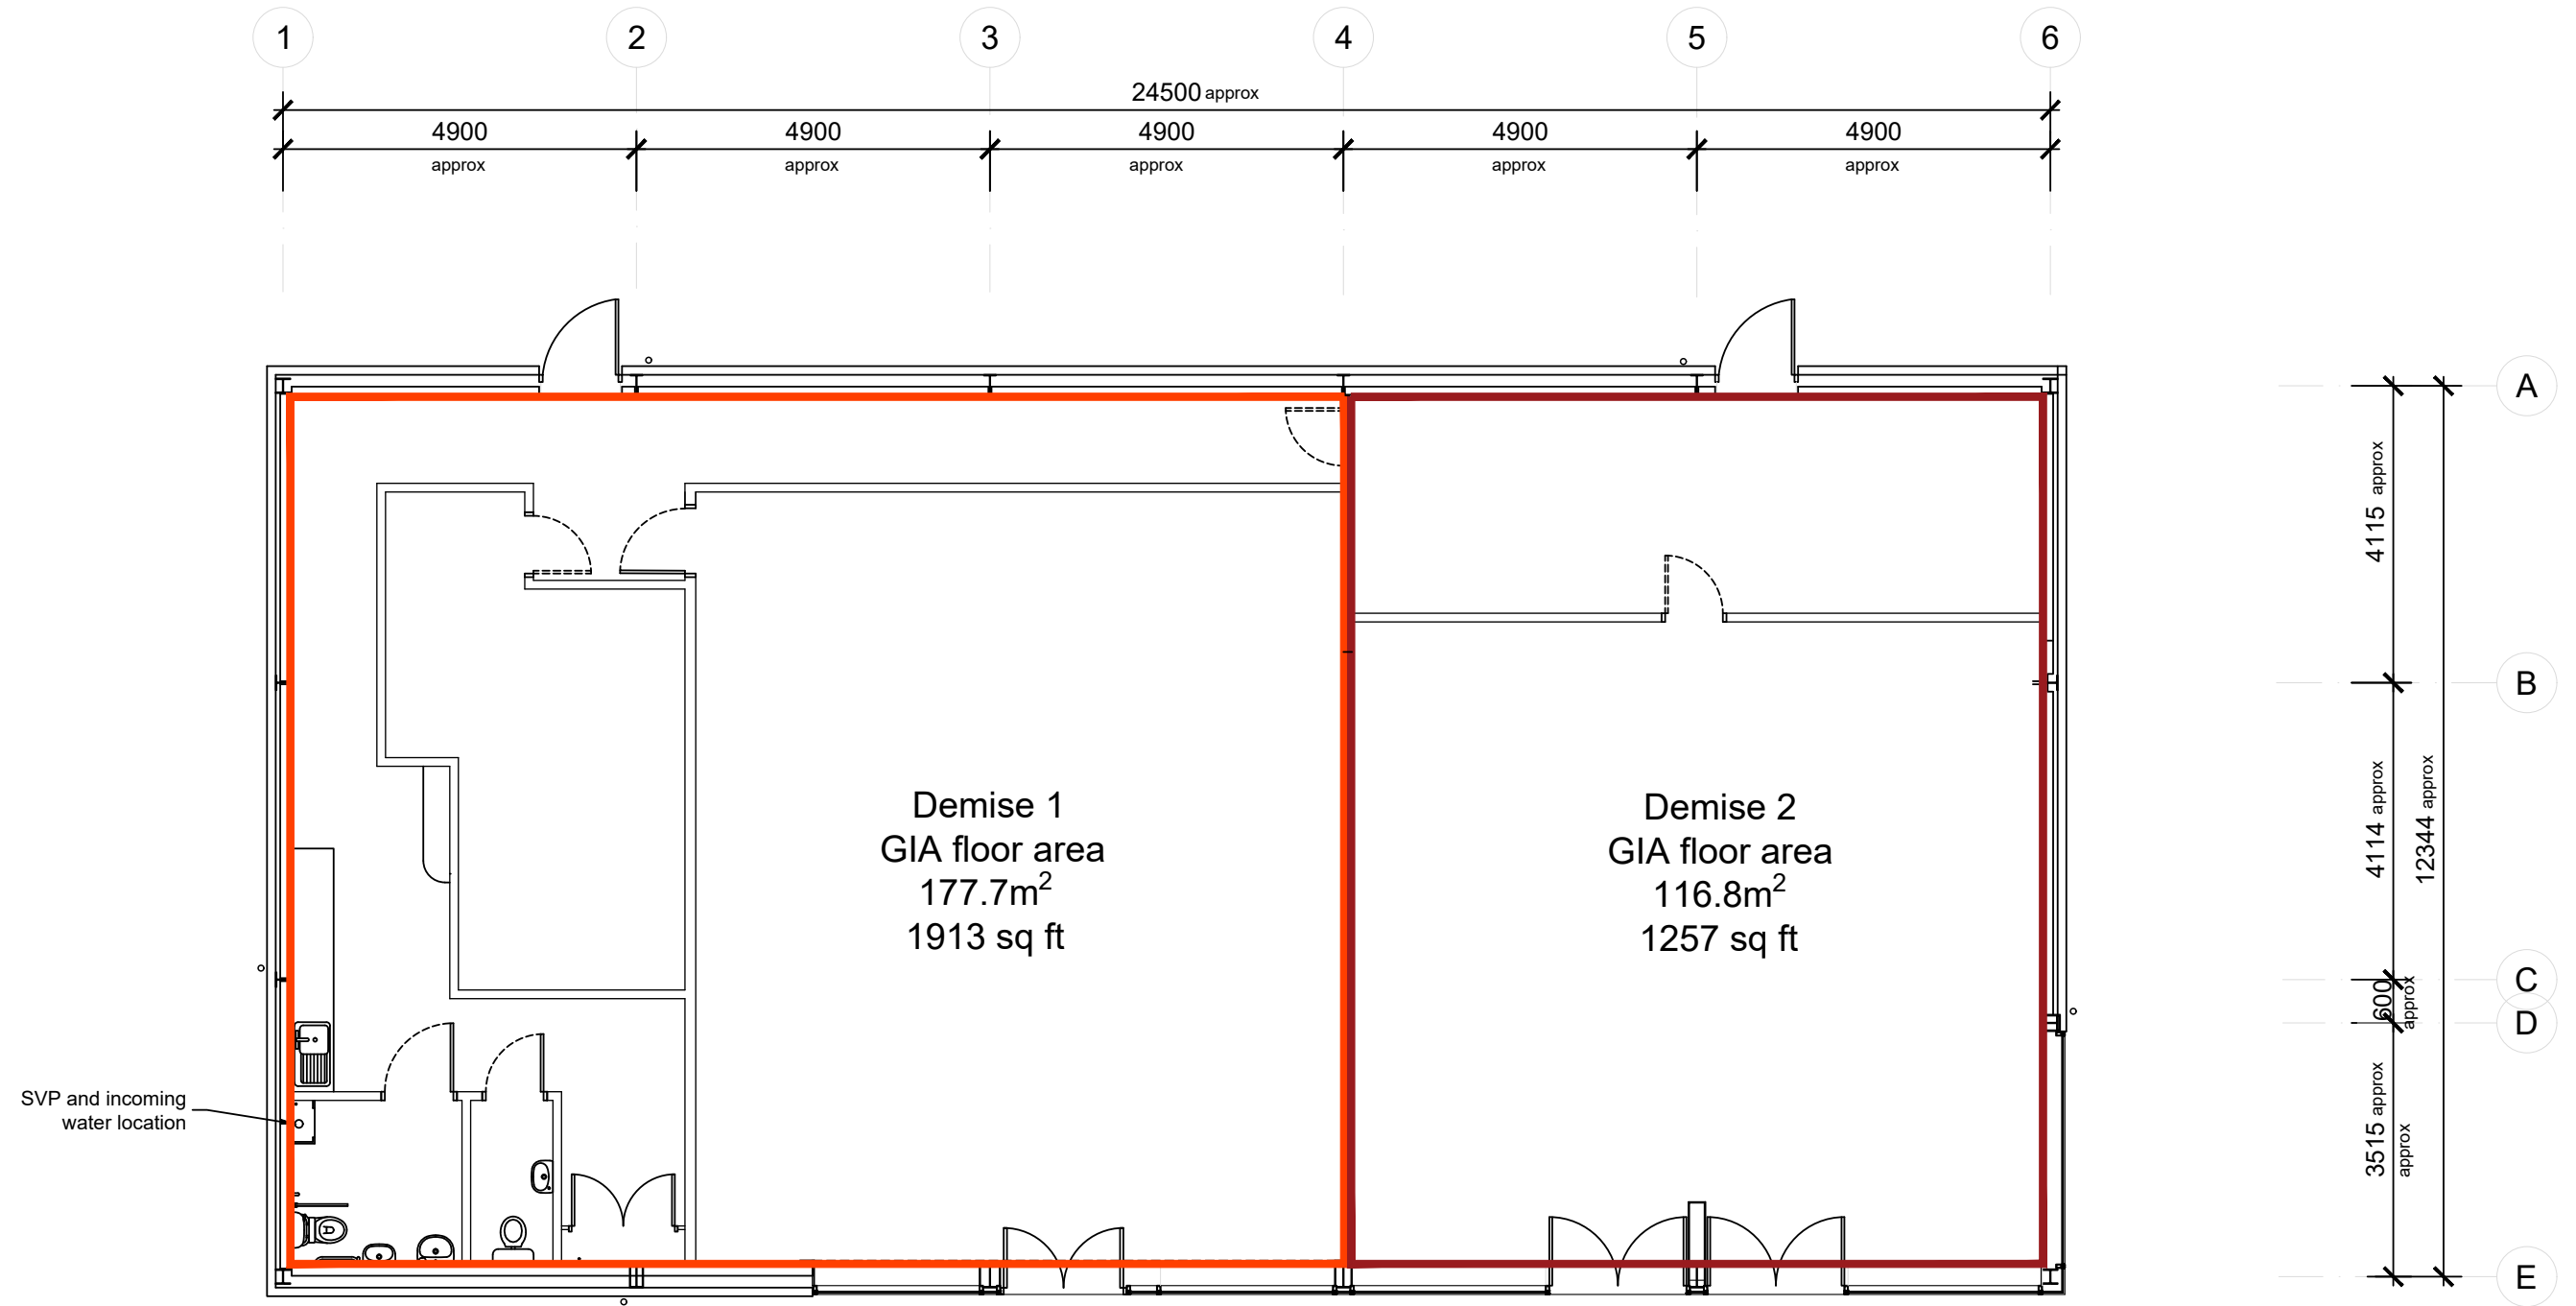

Proposed Floor Plan 1:100 scale

Demise 1
Demise 2

Figured dimensions and levels to be used.
Any inaccuracies must be notified to the architect.
Detail drawings and large scale drawings take precedence over smaller drawings.

Rev:	
-	-

Chk'd:	Rev:

Chk'd:	Rev:

Chk'd:

PRELIMINARY	
PLANNING	
DESIGN	
TENDER	
CONSTRUCTION	

THIS DRAWING IS COPYRIGHT ©

Registered Office: Powell Dobson, Suite 1F, Building One, Eastern Business Park, Wern Fawr Lane, Old St. Mellons, Cardiff CF3 5EA. Powell Dobson is a trading name of Powell Dobson Architects Ltd a company registered in England and Wales No 3873802.

powelldobson
ARCHITECTS

Cardiff Office: Suite 1F, Building One, Eastern Business Park, Wern Fawr Lane, Old St Mellons, Cardiff CF3 5EA
Tel: +44 (0)113 33 201 001
www.powelldobson.com

Contract: Hammerson plc
Unit 13
Title: Proposed Floor Plan

Drawing No.	Rev.
20095 (06) 003	-
Scale: 1:100 @A3	
Date: March 2021	
Drawn: MR	
Checked: IF	