




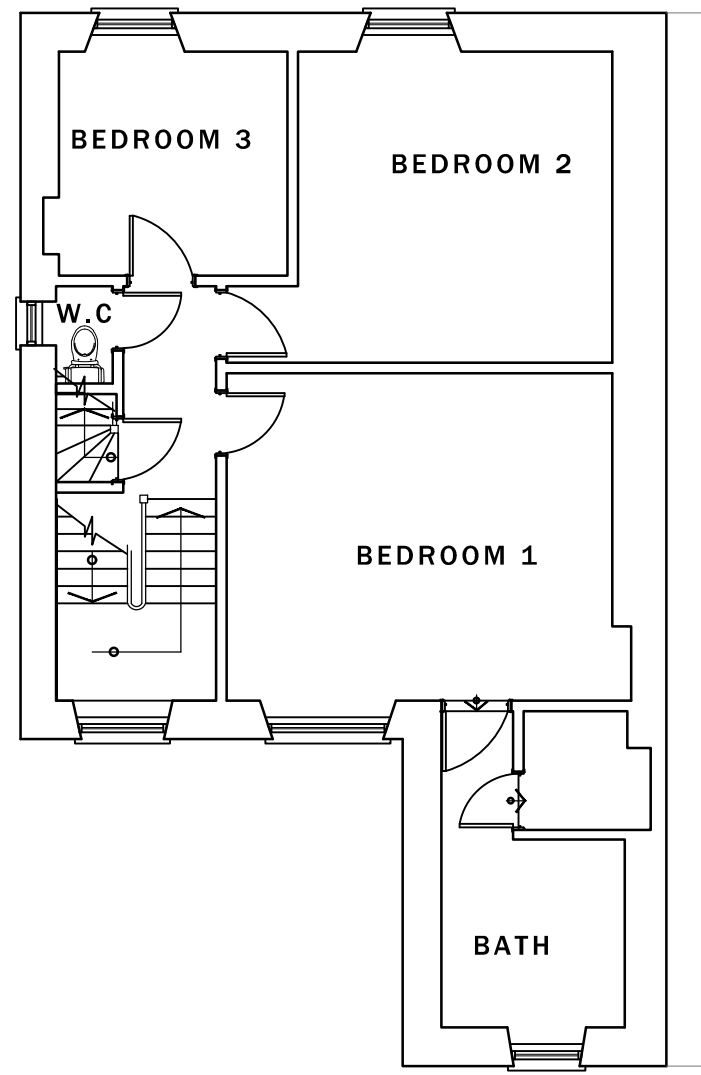

BOUNDARY WALL ELEVATION

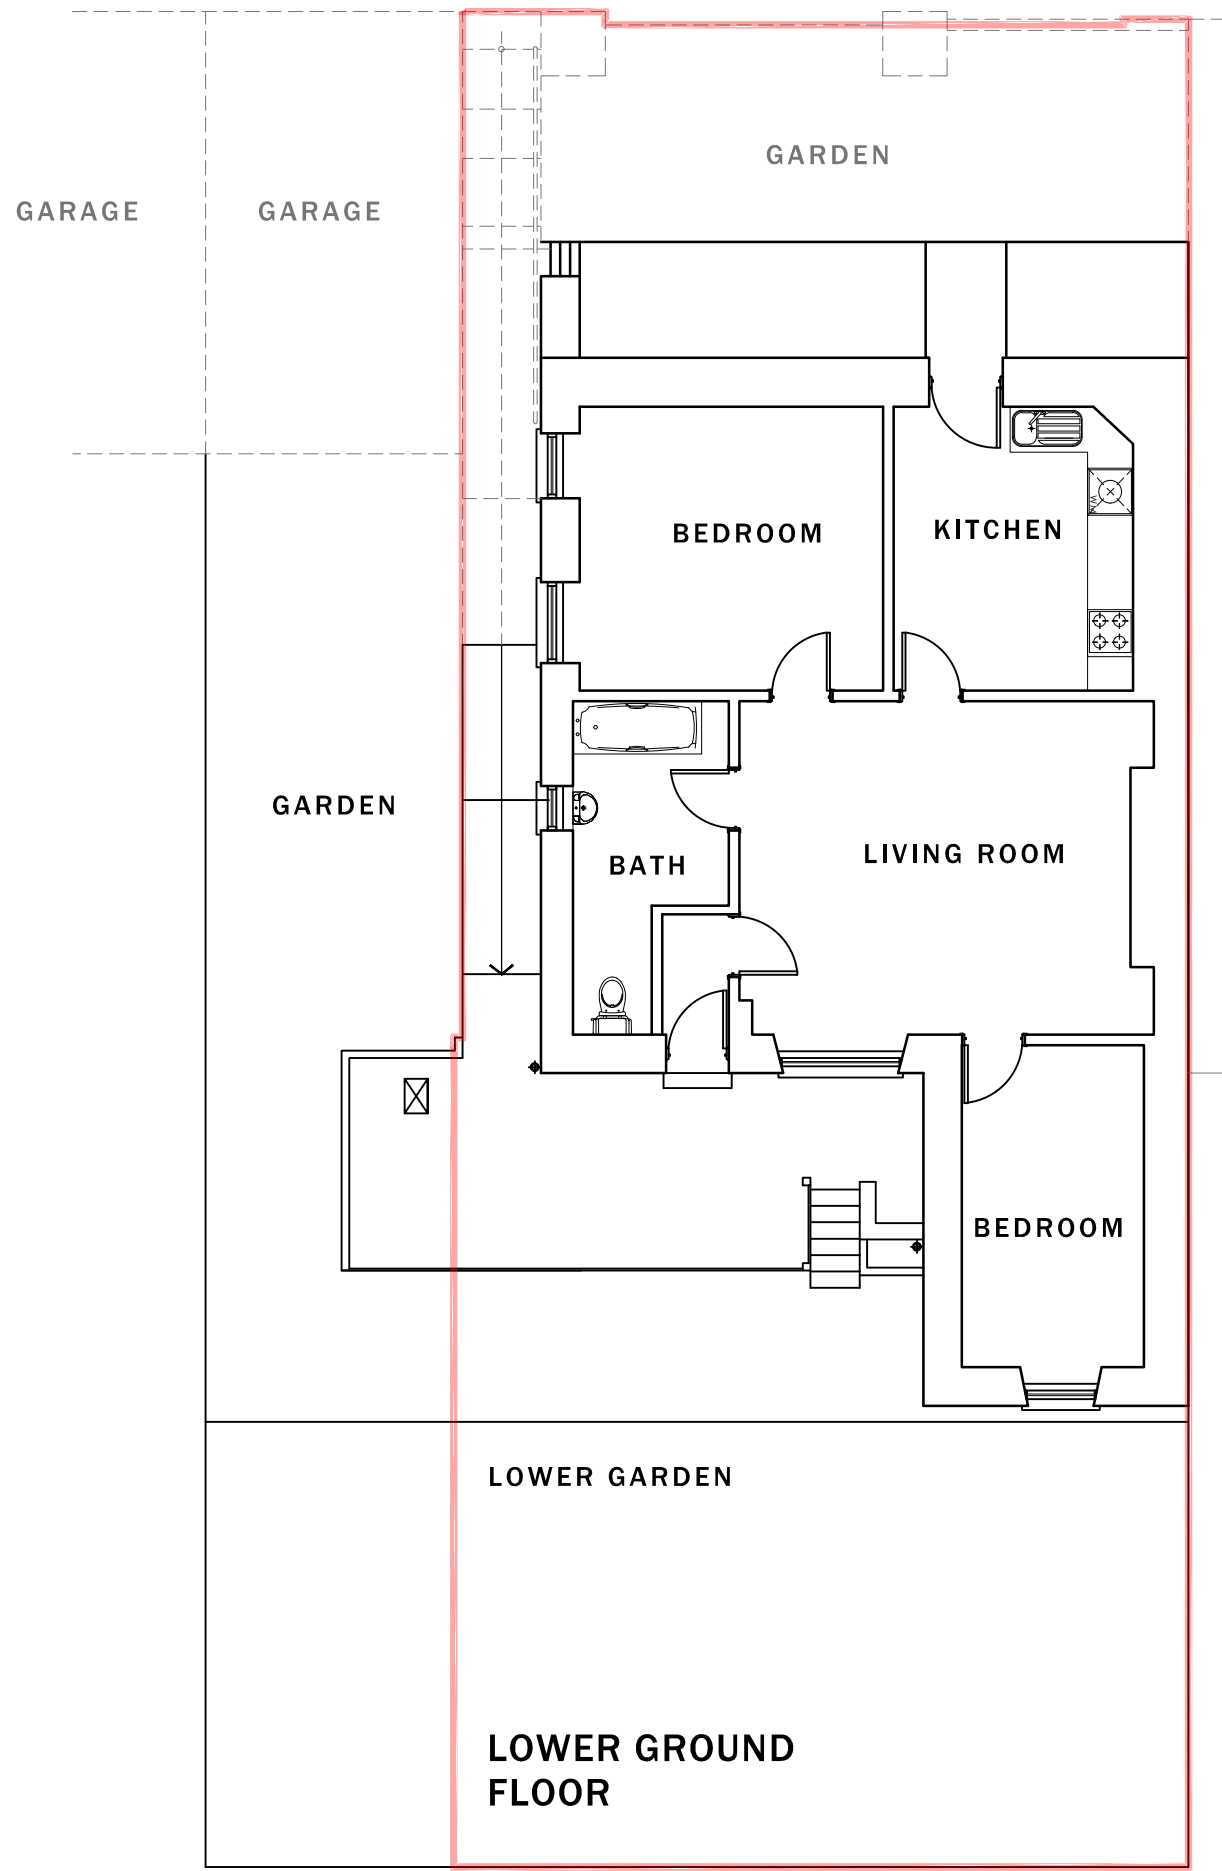



SITE LOCATION PLAN
Scale 1:1250

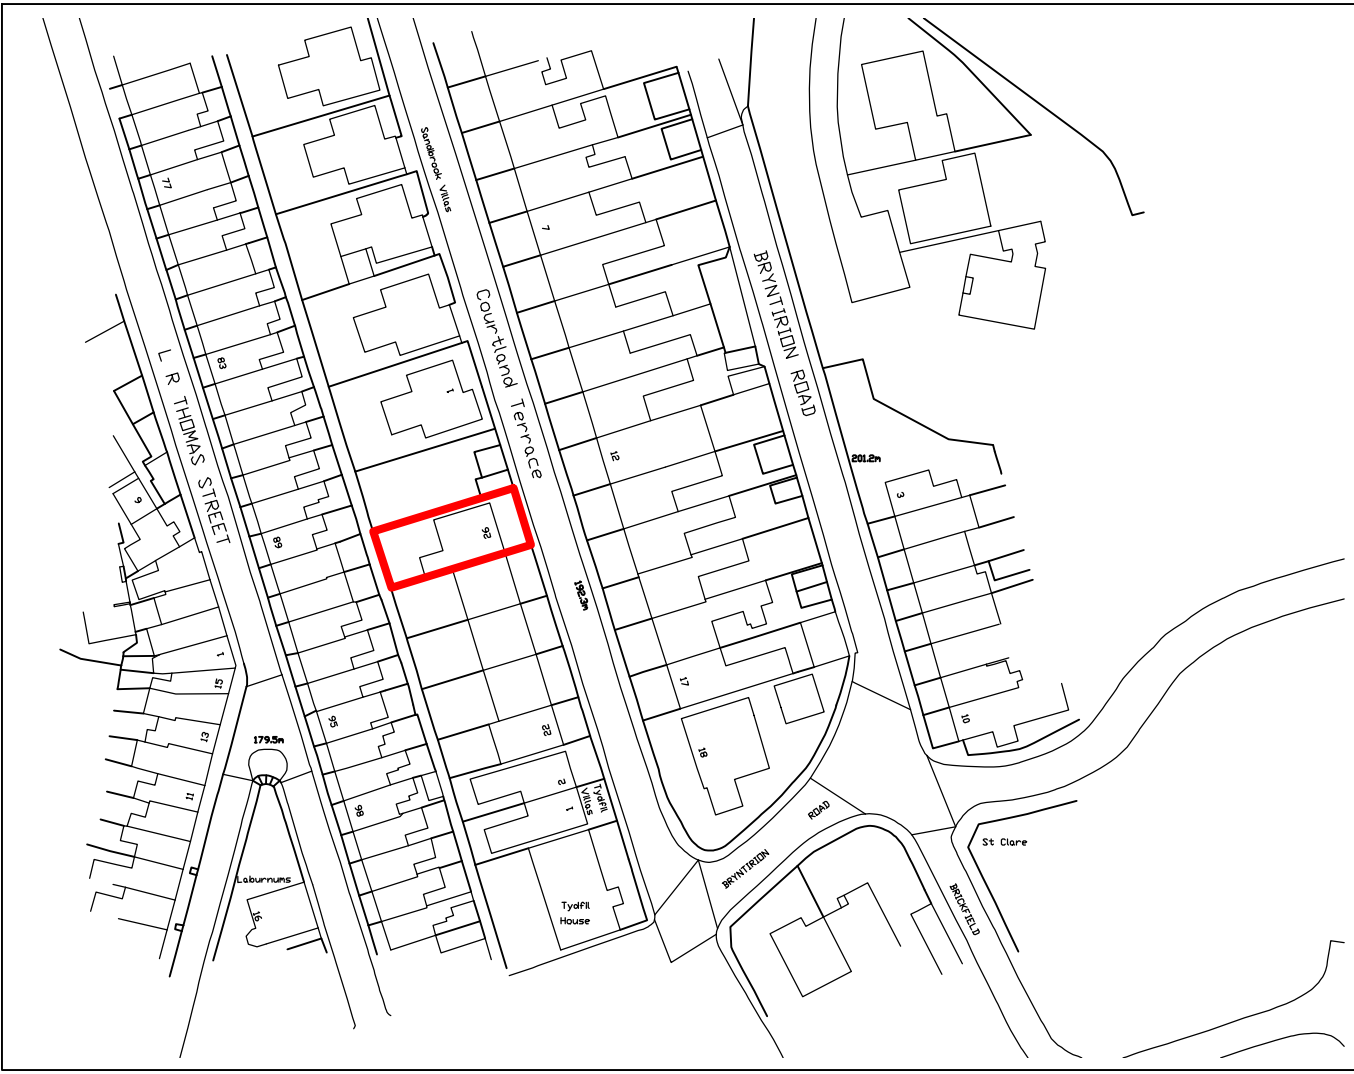

FRONT ELEVATION



REAR ELEVATION

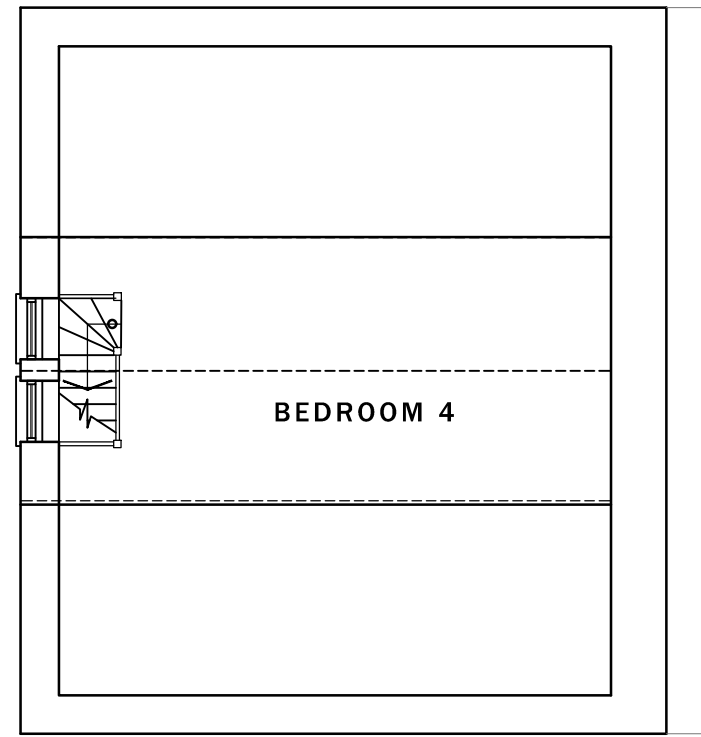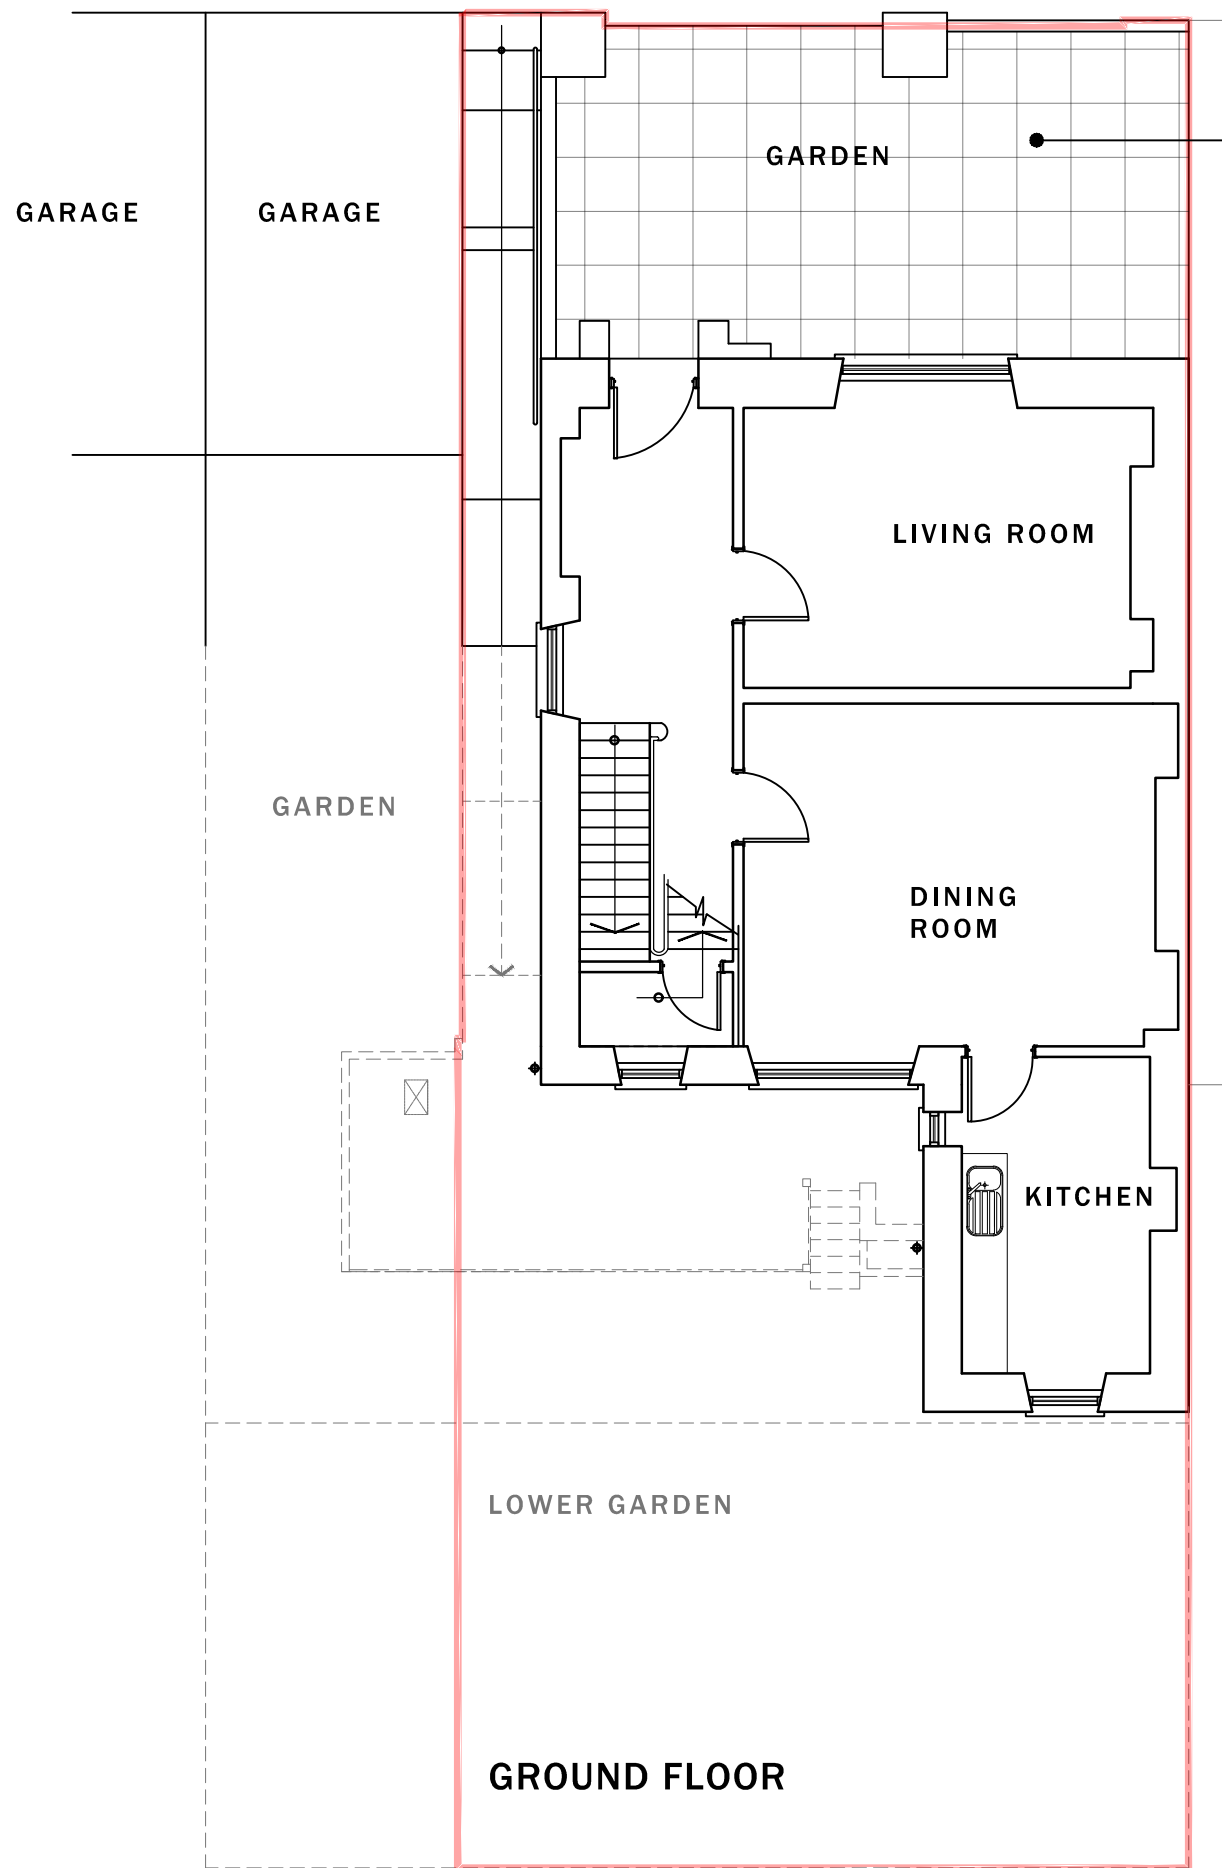

SIDE ELEVATION

PROPERTY AS EXISTING

Do not scale from this drawing.
The user of this drawing shall check all
dimensions & report all errors and
omissions to LeTrucco Design.
This drawing is copyright. It must not be
copied, used or disclosed to third parties
without prior permission of LeTrucco
Design.

Revisions			
REV. B.	OCT 20	EXISTING FRONT BOUNDARY WALL ELEVATION	ADDED
REV. C.	OCT 20	ROOFLIGHTS AND RIDGE LINES UPDATED TO SIDE ELEVATION	

Client	Drawing No	Scale	Revision	Date	Checked
Mr J Reynolds	LT2004.04.01	1:100 @ A1	C	Jan 20	KWL
Job Title	Drawing Title	Floor Plans & Elevations			
26 Courtland Terrace, M Tydfil					