




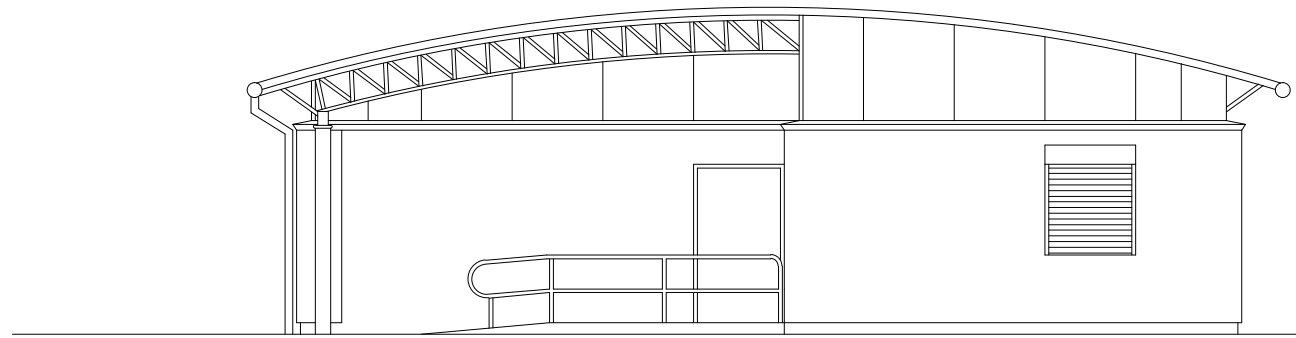

EXISTING FRONT ELEVATION (West)
scale 1:100

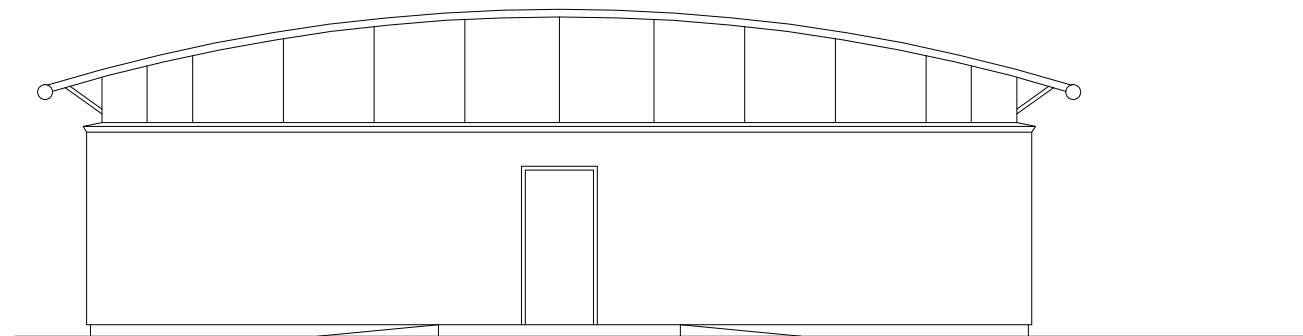

EXISTING REAR ELEVATION (East)
scale 1:100

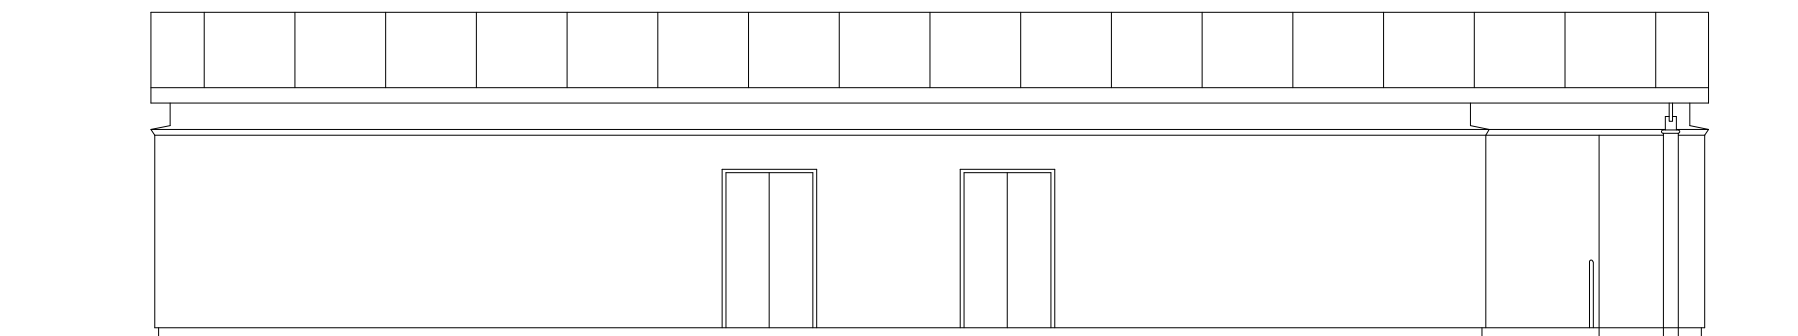

EXISTING SIDE ELEVATION (North)
scale 1:100

Temporary Planning Permission
for
Proposed Steel Cabin
at
Treharris Phoenix RFC
1, Forest Road, Treharris. CF46 5HF

Existing Elevations

scale 1:100 @ A3