



PROPOSED FRONT ELEVATION (West)
scale 1:100

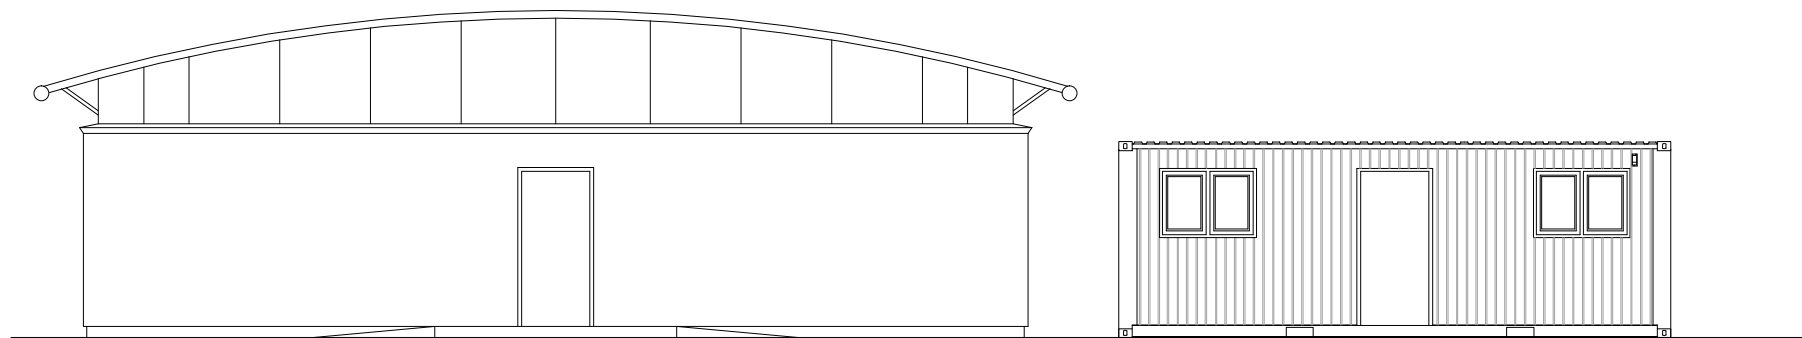

PROPOSED REAR ELEVATION (East)
scale 1:100

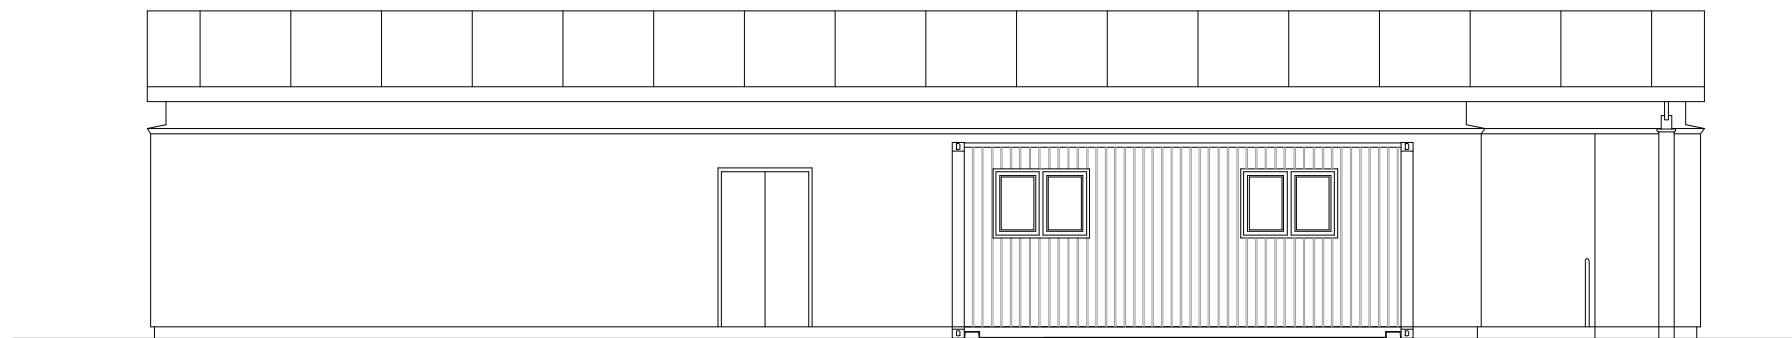

PROPOSED SIDE ELEVATION (North)
scale 1:100

Temporary Planning Permission
for
Proposed Steel Cabin
at
Treharris Phoenix RFC
1, Forest Road, Treharris. CF46 5HF
Proposed Elevations

scale 1:100 @ A3