



1 PROPOSED FRONT ELEVATION
SCALE: 1:100

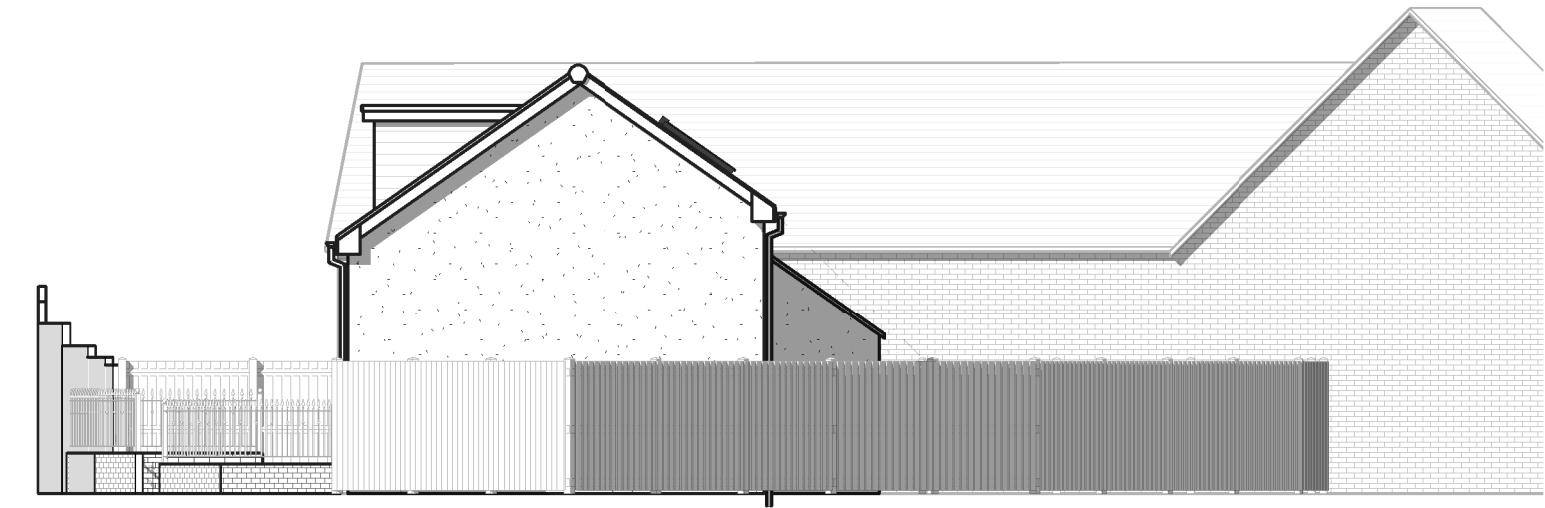


2 PROPOSED SIDE ELEVATION
SCALE: 1:100

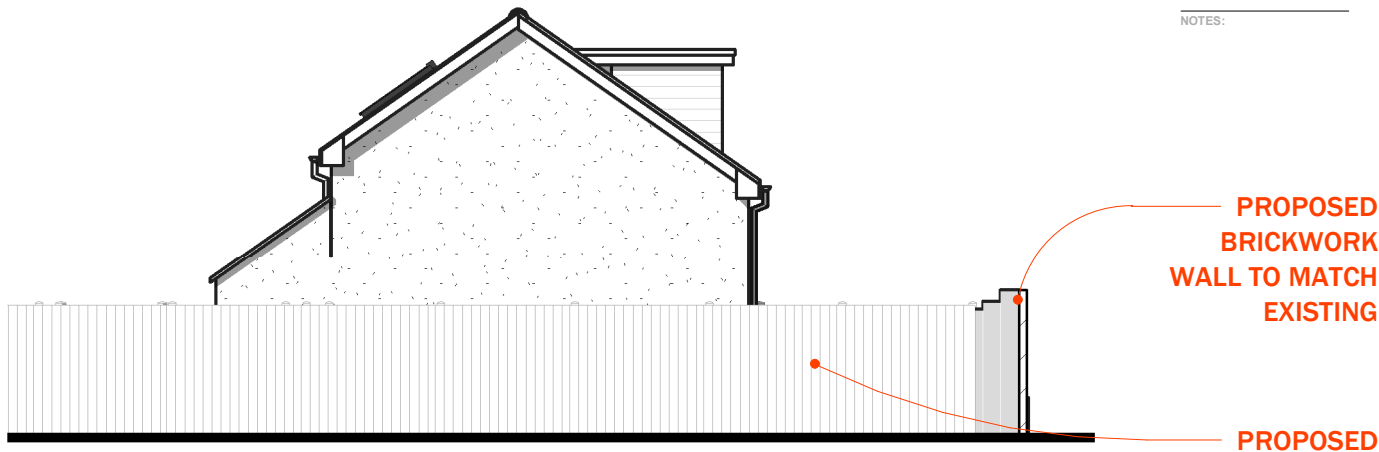

3 PROPOSED SIDE ELEVATION
SCALE: 1:100



4 PROPOSED REAR ELEVATION
SCALE: 1:100

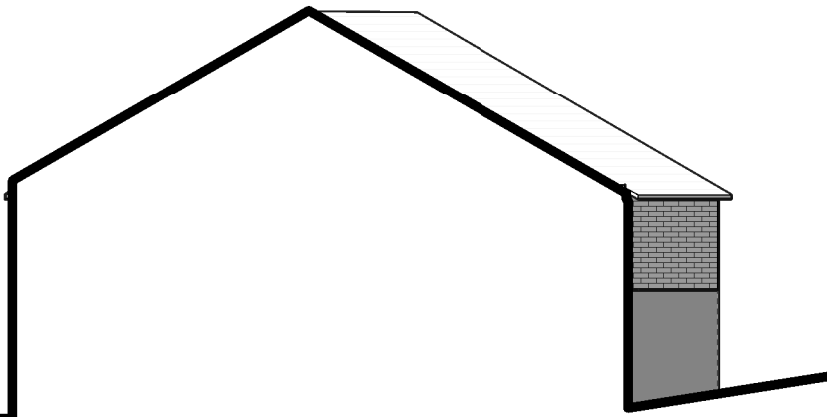

PROPOSED ELEVATIONS

SCALE: 1:100

A1.5

DRAWN BY: PC

PROJECT: PROPOSED BUILDING PLOT

WINCHFAWR, MERTHYR TYDFIL

DATE: 09.09.19

PROJECT NO: PC054

REVISION DATE

D 06.03.20

E 19.04.20

G 02.10.20

H 26.10.20

NOTES: