


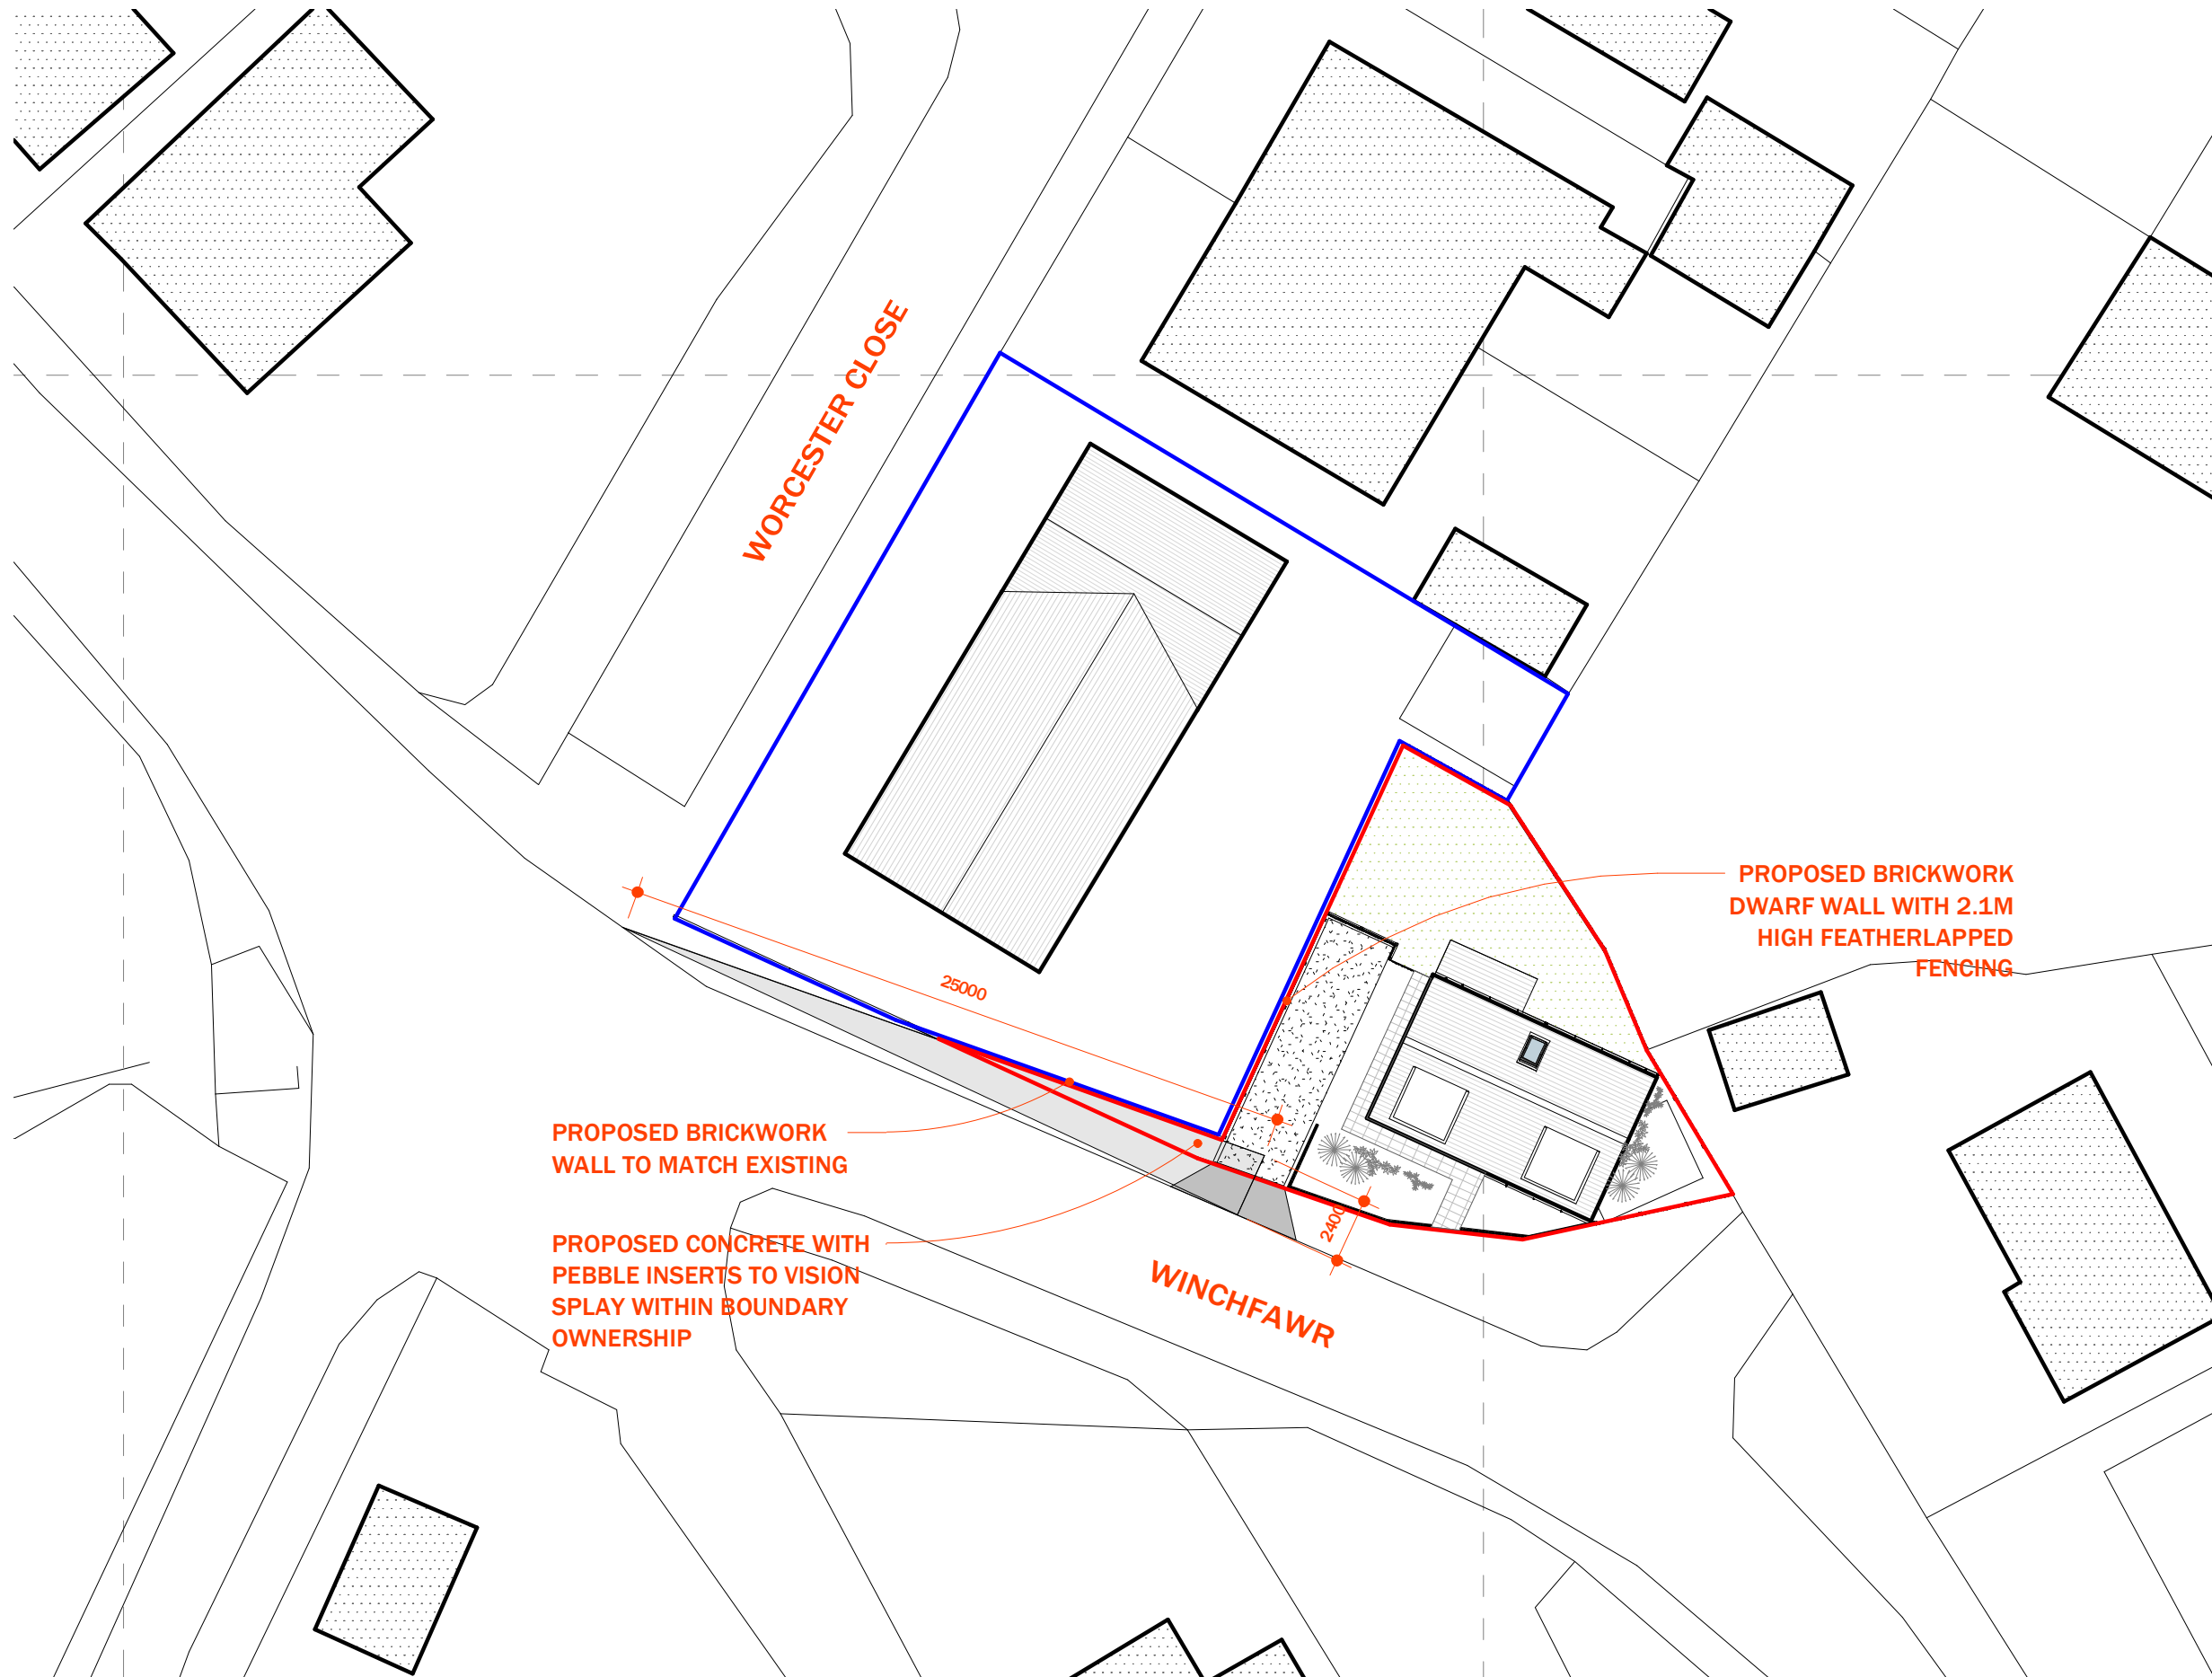

PROJECT:
**PROPOSED
BUILDING
PLOT**

WINCHFAWR,
MERTHYR TYDFIL

DATE: 09.09.19
PROJECT NO: PC054

REVISION	DATE
D	06.03.20
E	19.04.20
F	21.08.20
H	26.10.20

NOTES:

**PROPOSED
SITE
LAYOUT**

SCALE: 1 : 250

A1.2

DRAWN BY: PC

1

INDICATIVE GROUND FLOOR PLAN

SCALE: 1 : 250