


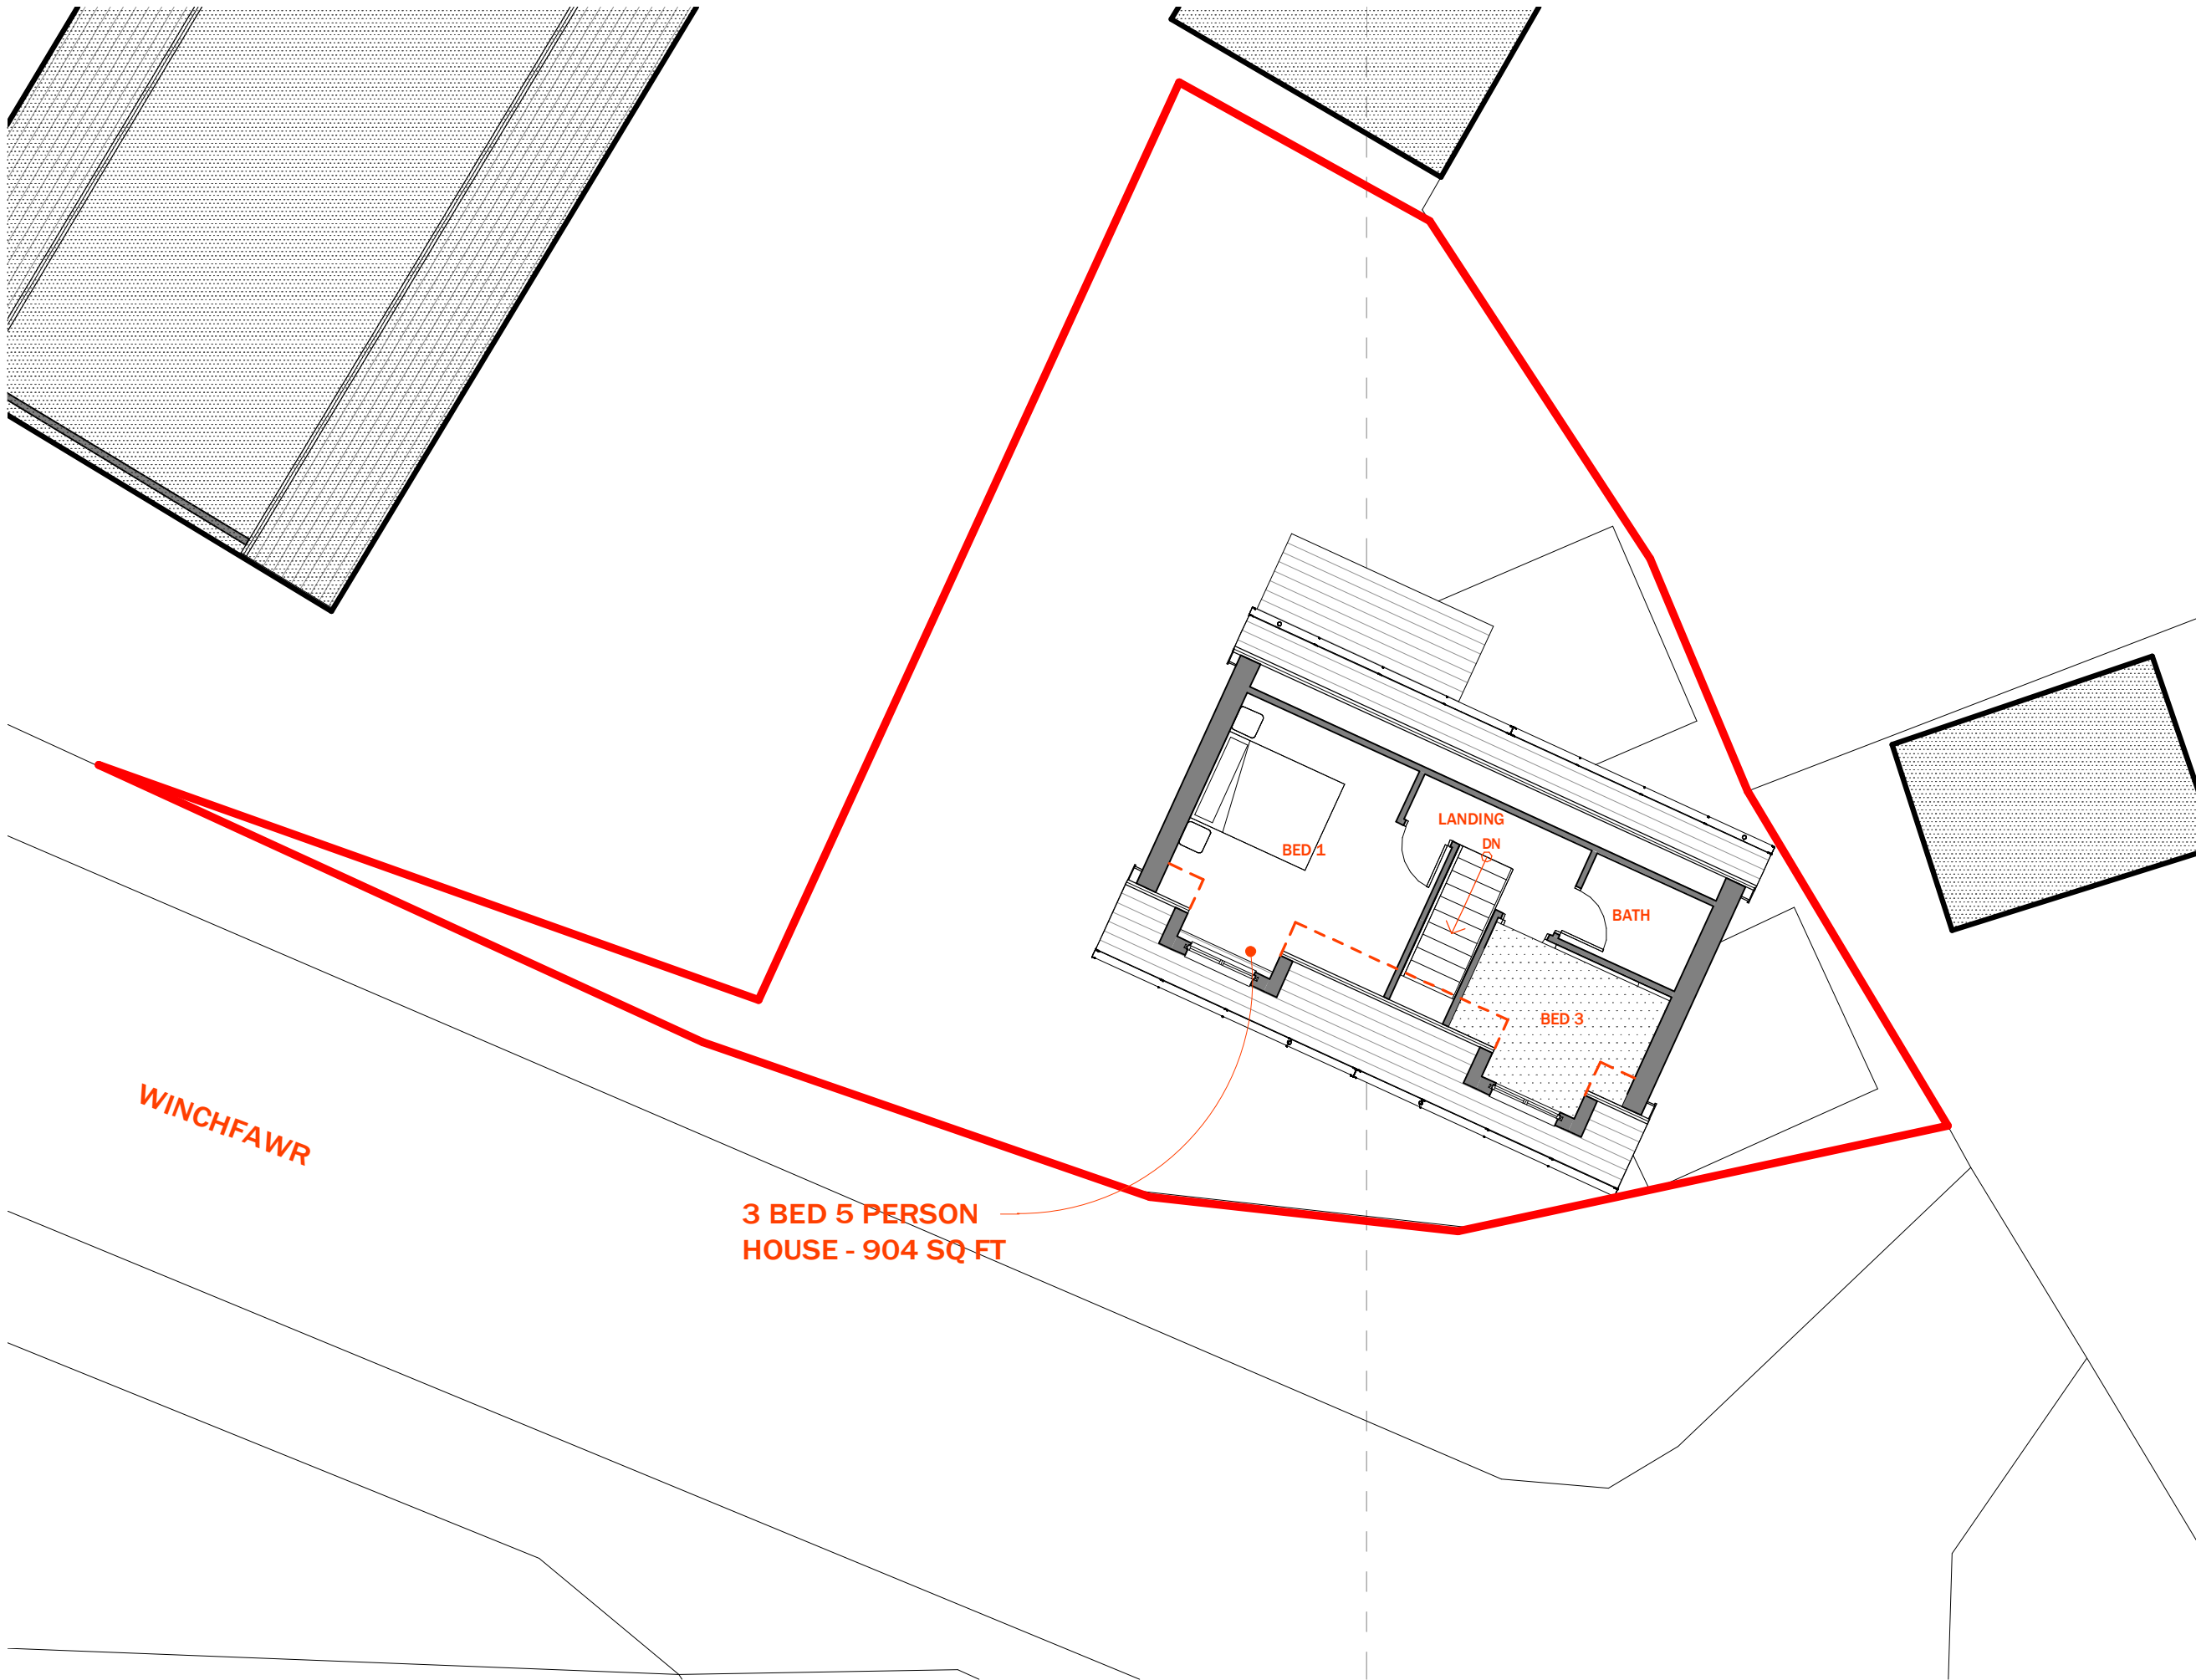

PROJECT:
**PROPOSED
BUILDING
PLOT**

WINCHFAWR,
MERTHYR TYDFIL

DATE: 09.09.19
PROJECT NO: PC054

REVISION	DATE
D	06.03.20
E	19.04.20
G	02.10.20
H	26.10.20

NOTES:

**PROPOSED
FIRST
FLOOR
PLAN**

SCALE: 1 : 100

A1.4

DRAWN BY: PC

1

PROPOSED FIRST FLOOR PLAN

SCALE: 1 : 100