


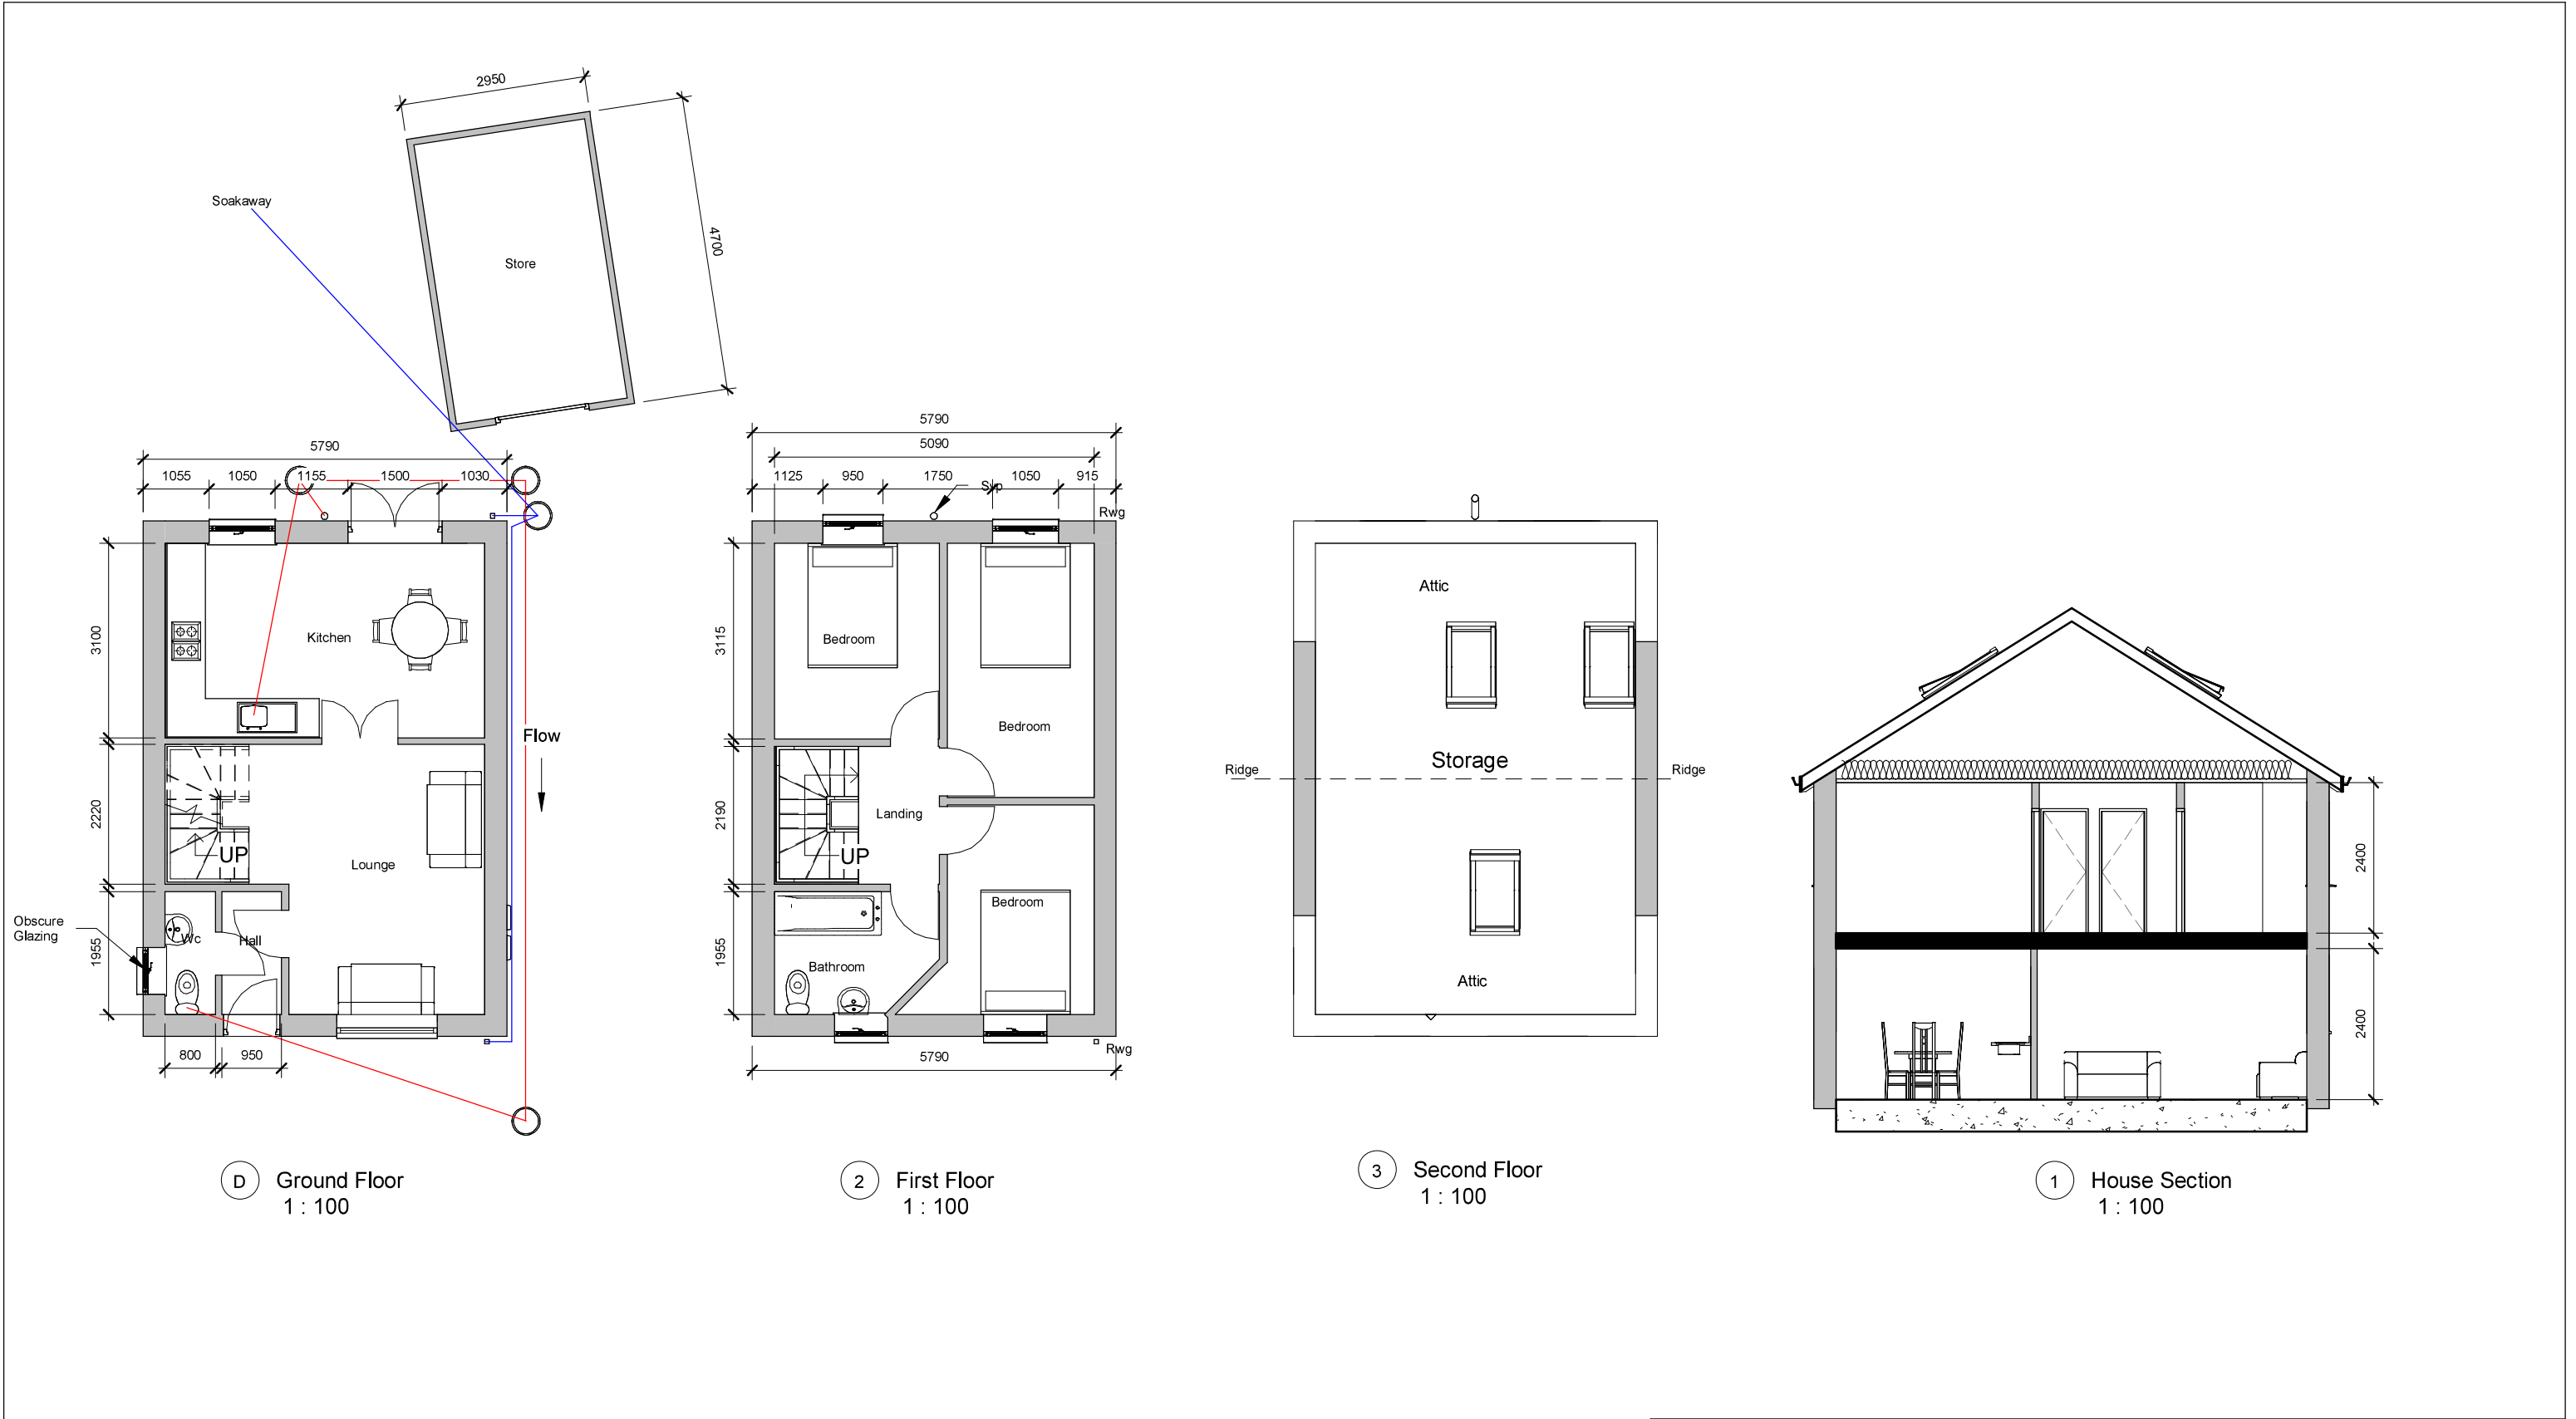

D Ground Floor
1 : 100

2 First Floor
1 : 100

3 Second Floor
1 : 100

1 House Section
1 : 100

PROJECT Detached Dwelling		SHEET Floor Plans & Elevations		
INDIGO DESIGN (Part of 3dcadwales Ltd) 5 Ashlea Drive, Merthyr Tydfil, CF47 0NY Tele 01685 385746 Mob - 07940913216 Email: philip@3dcadwales.co.uk		Address 1no dwelling on land adjacent to 1 Edwards Terrace, Bedlinog.		
This Drawing is Copyright, Dimensions to be checked on site and not scaled from this drawing		Checked by JH	Drawn by PH	Scale (@ A3) 1 : 100
		Rev No A	Description Issue	Date 03/03/2025
PURPOSE OF ISSUE Planning Approval	DRWAING NUMBER ES-01	B	Front Window amended	09/05/2025