


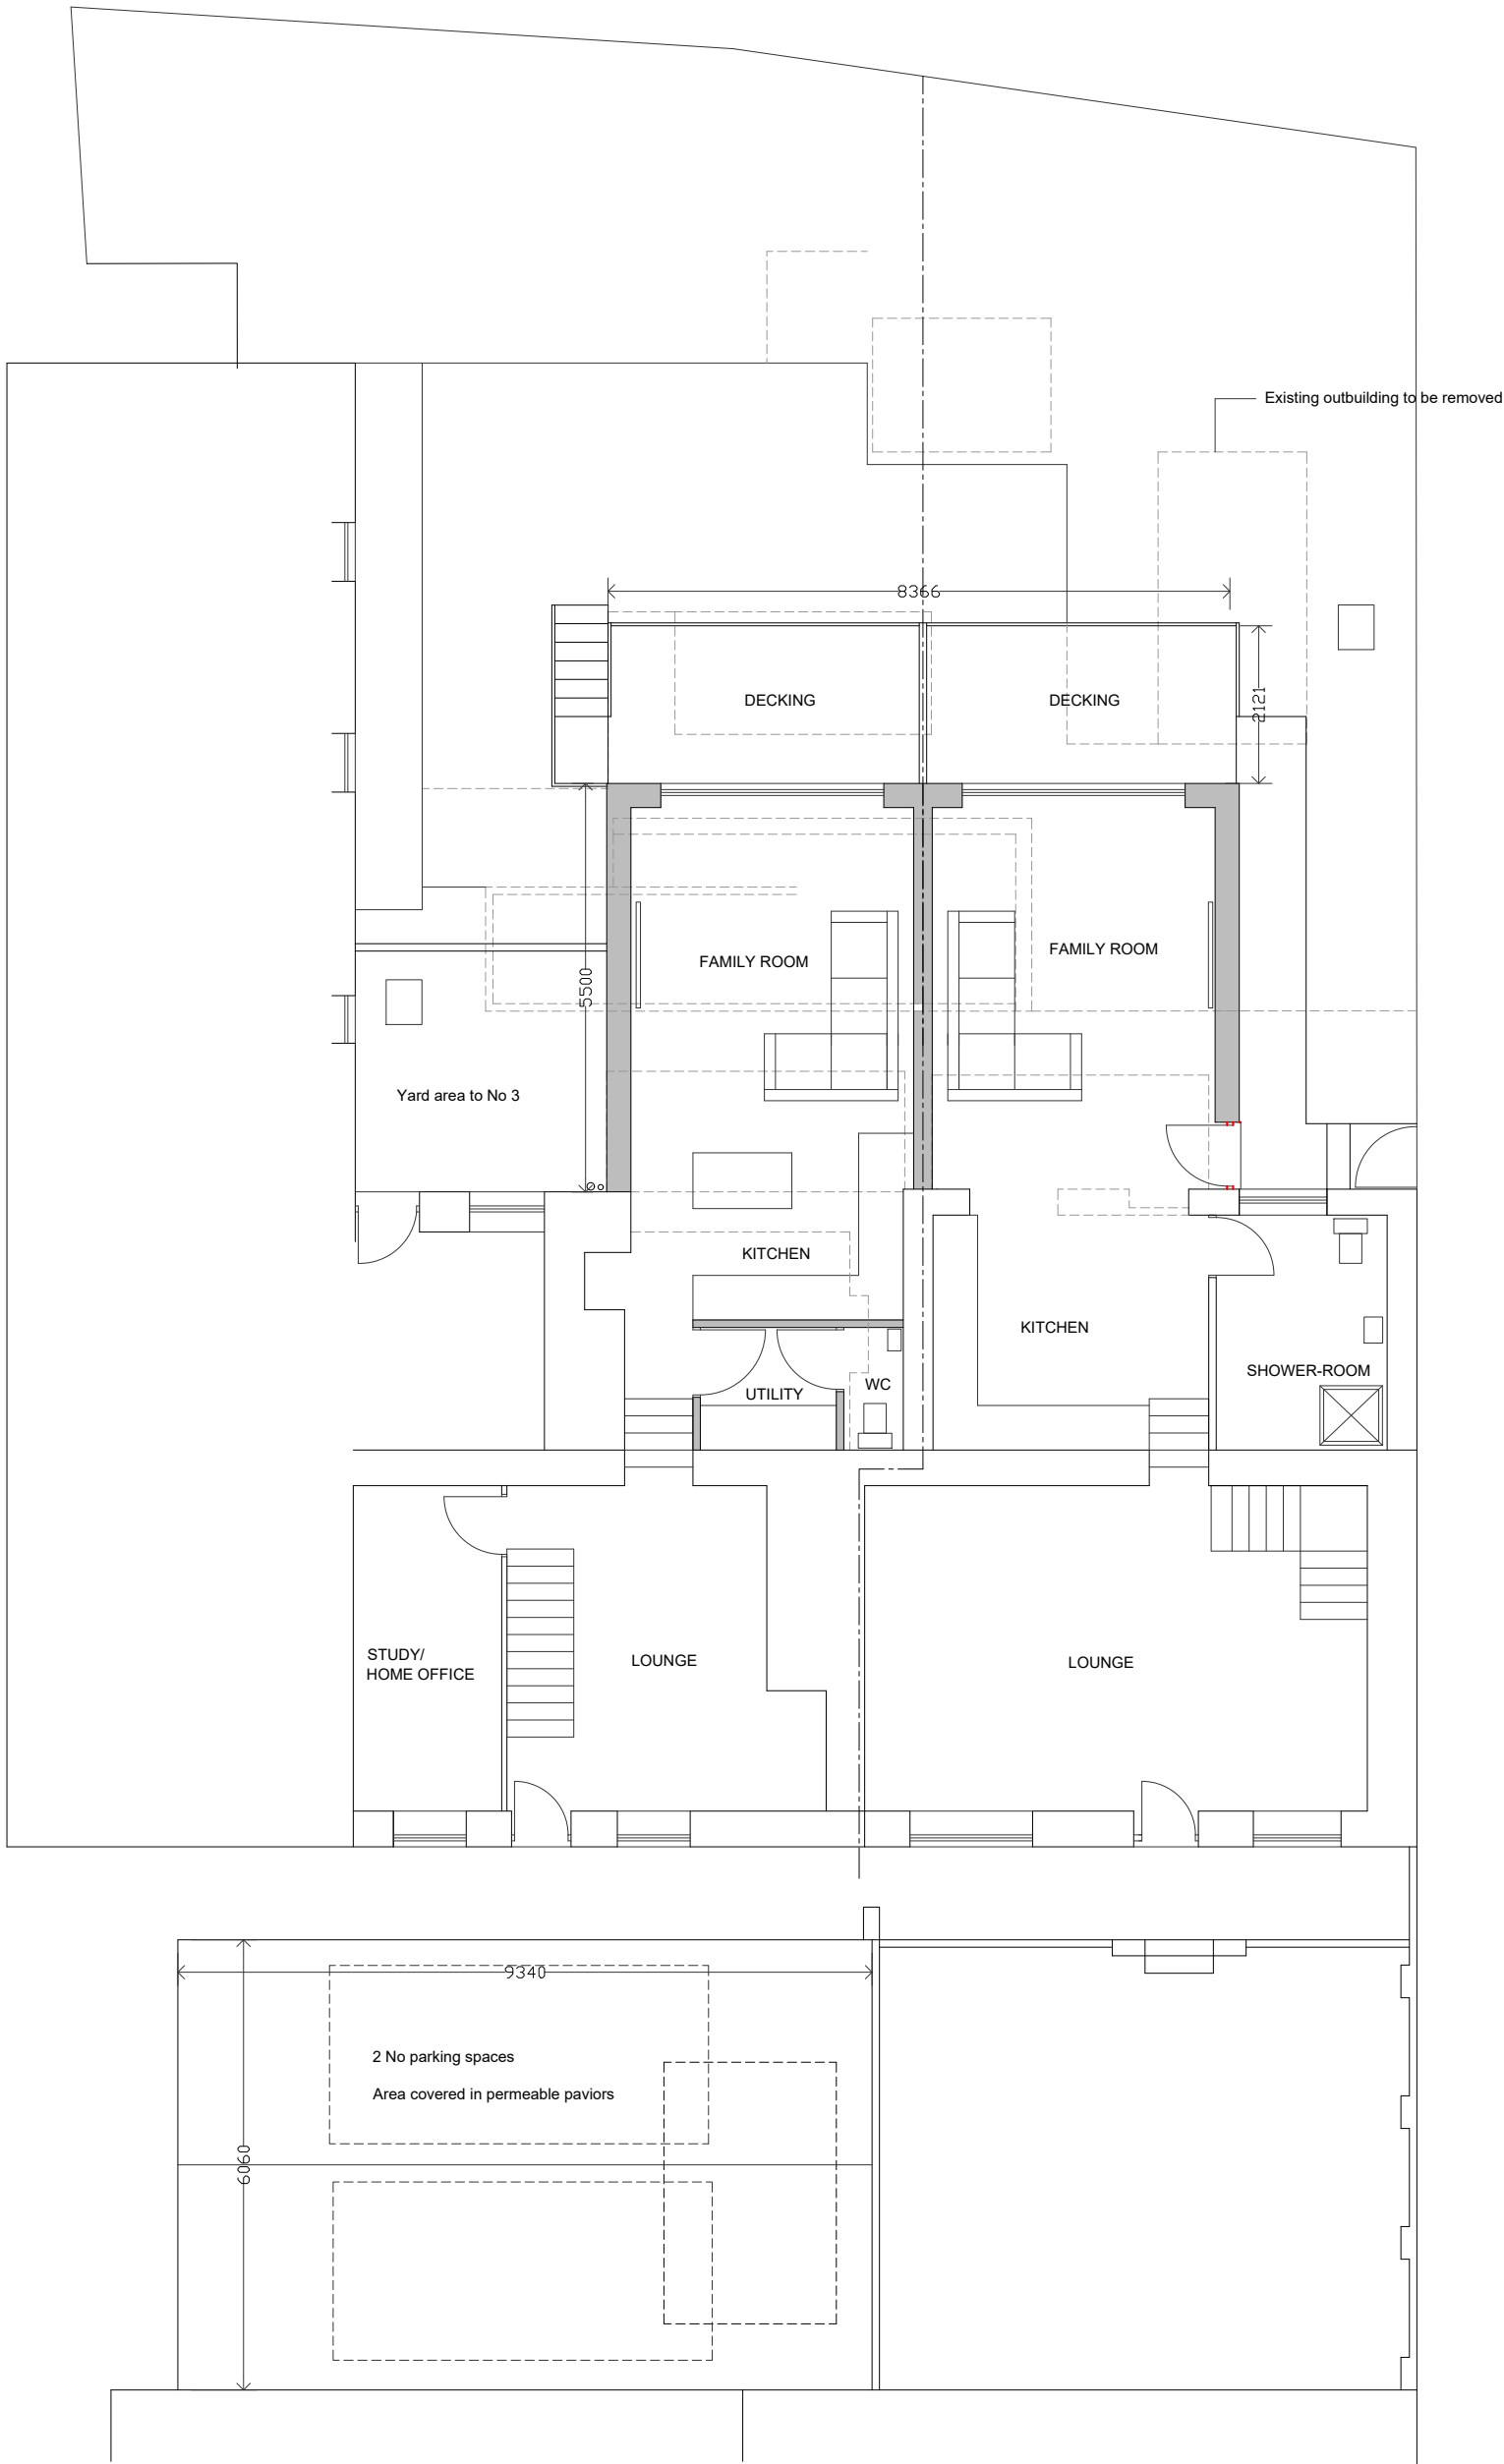

k.j.lloyd AADip. RIBA CHARTERED ARCHITECT		49 Coed Y Pia, LLanbradach Caerphilly, CF83 3PT	
PROJECT 4 & 5 DAN Y DERI MERTHYR TYDFIL CF48 4SQ		SCALE 1:100 @ A3	DATE JULY 2023
DRAWING PROPOSED GROUND FLOOR PLAN		DRAWN KL	DRG.NO. 03

THIS DRAWING IS COPYRIGHT