




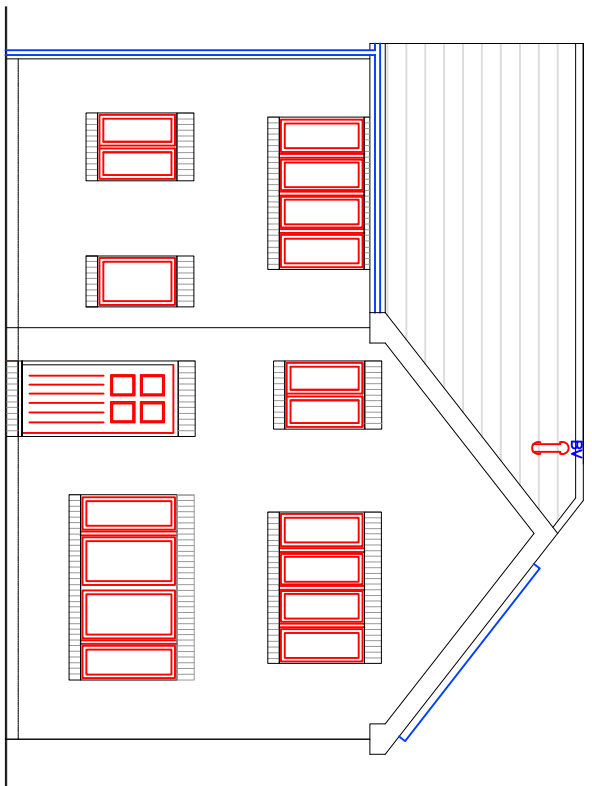


FRONT ELEVATION

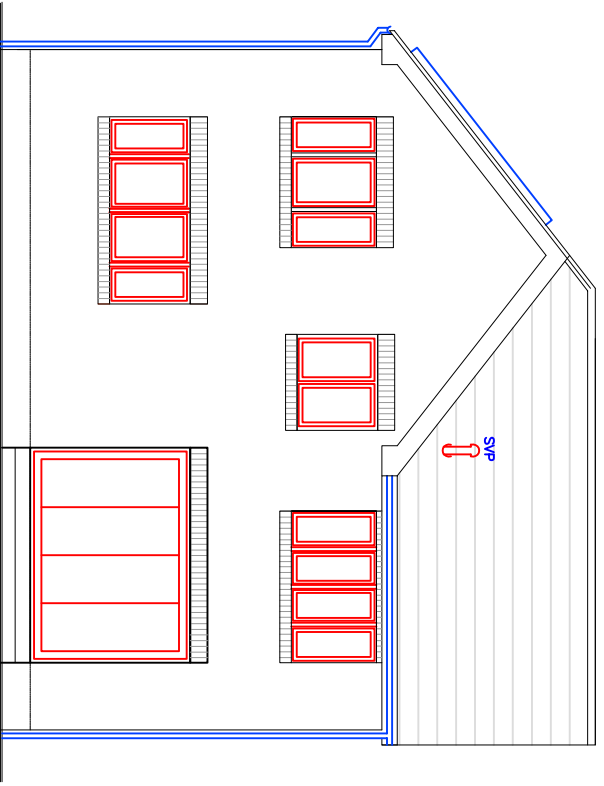


REAR ELEVATION

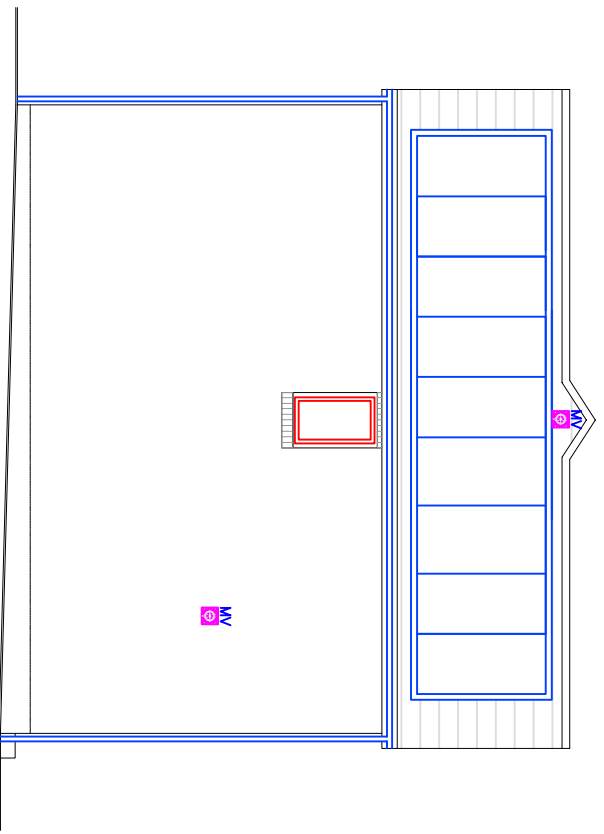


SIDE ELEVATION

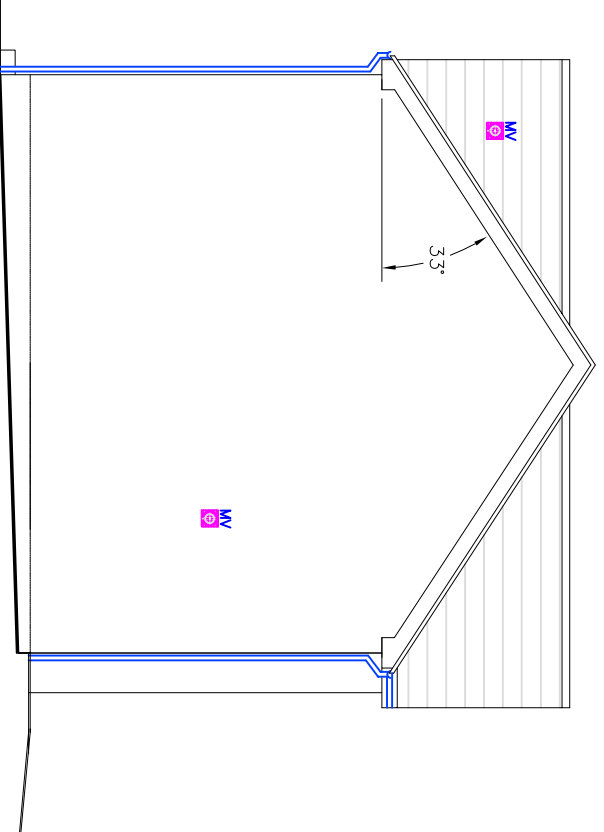

SIDE ELEVATION

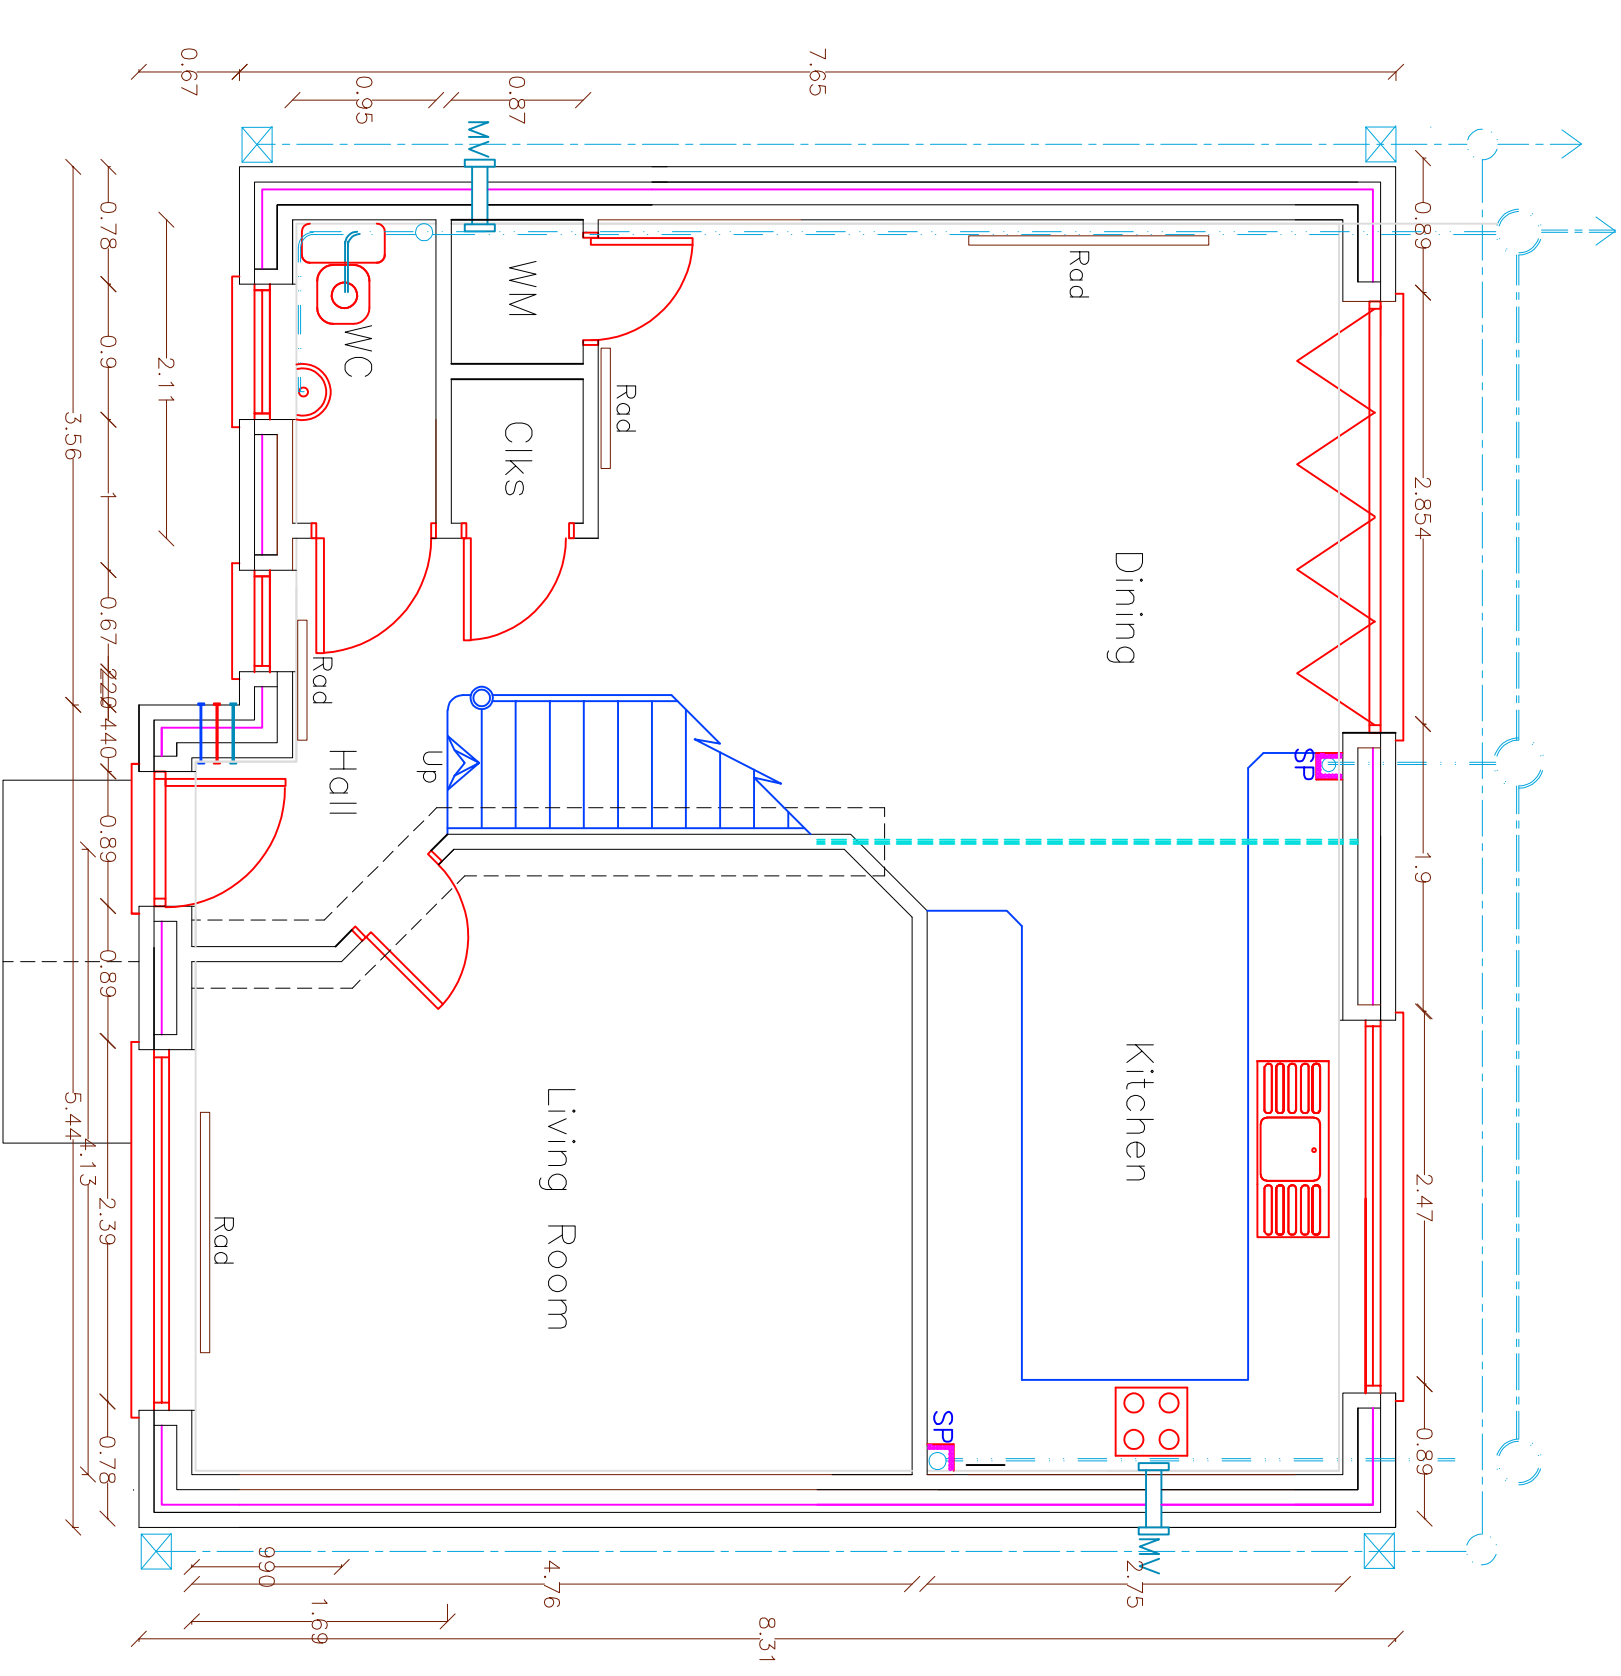

GROUND FLOOR PLAN

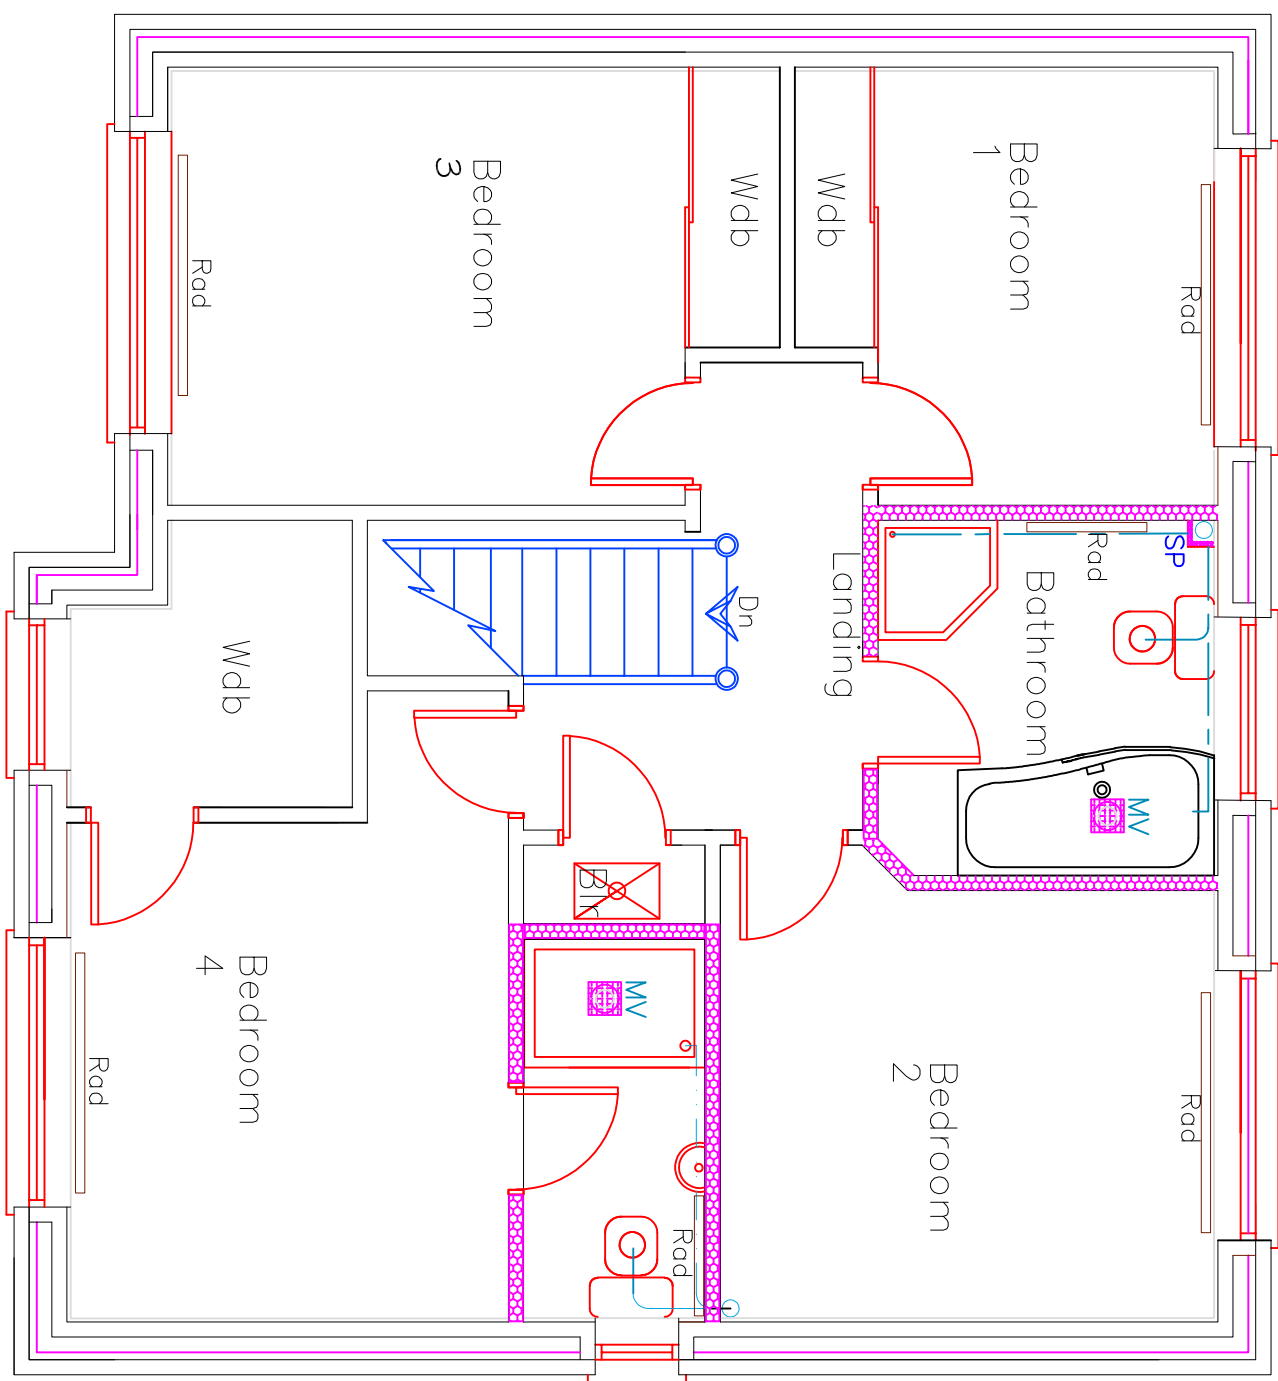

FIRST FLOOR PLAN

REVISION. DATE 24.01.2021	
Install 150mm cut soldier course to sills	
Install 225mm soldiers course to heads	
Re-arrange internal layout	
Re-arrange/remove external openings	
Utopia Design Architectural Services Building Planning Application Support Paul Thomas: BSc (Hons) Tel: 01685 559230 Mob: 07908 725065	
Issued ONLY for Purpose Indicated	
Drawing Status: FOR PLANNING PURPOSES ONLY	
Client:	Site Address:
Phil Booth	Land Adjacent to 225mm cut soldier course Merbury Tye CP48 1JY
Project:	
Proposed 4 Bedroom Detached Dwelling	
Drawn by:	Scale:
12.05.2020	1:50 1:100
Title:	Paper:
Proposed Plans and Elevations	A2
Draw No:	CRICC B CON 07B