


SCALE 1:100 @ A3

A100, A101, A102, A103, A104, A105, A106


REV 01 16-07-2025  
Cladding omitted, now full height rendered walls

REV 02 16-07-2025  
Change to indicate Black coloured uPVC fascias


DO NOT SCALE FROM THIS DRAWING. IF IN DOUBT ASK!  
REFERENCE **MUST BE MADE** ALSO TO STRUCTURAL  
ENGINEER DRAWING INFORMATION WHERE RELEVANT  
TO PROJECT. S.ENGINEER INFO TAKES PRECEDENCE  
OVER STEEL/TIMBER SIZES INDICATED ON THIS DRAWING

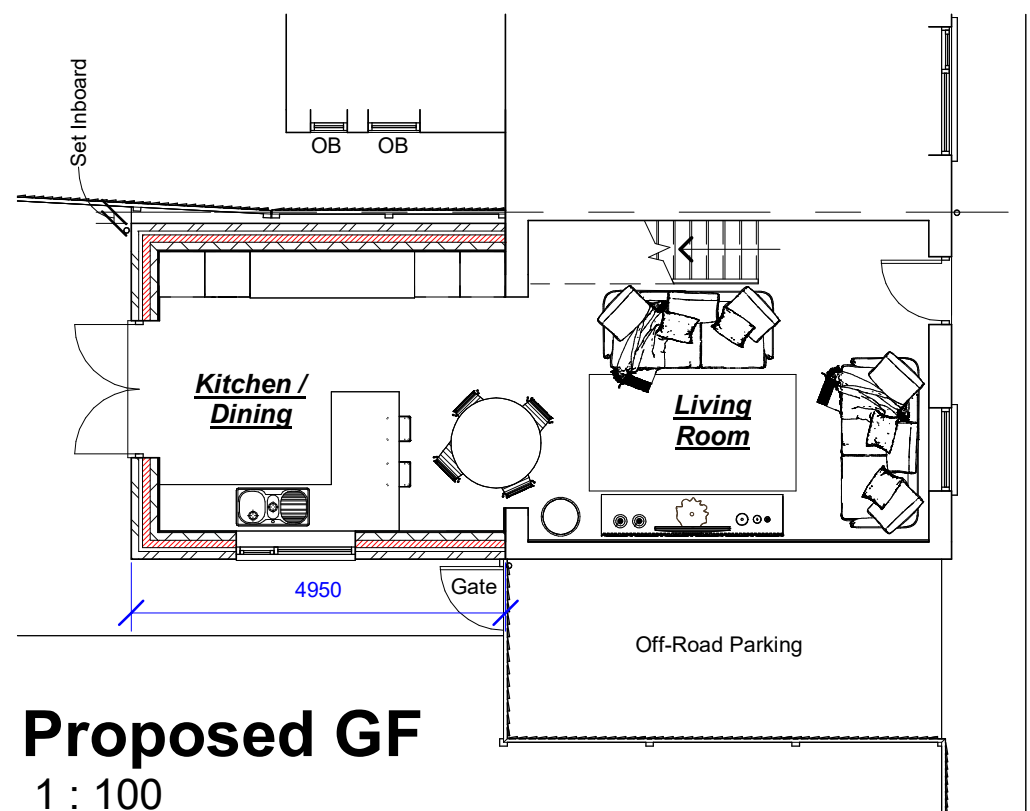


**Proposed GF**  
1 : 100

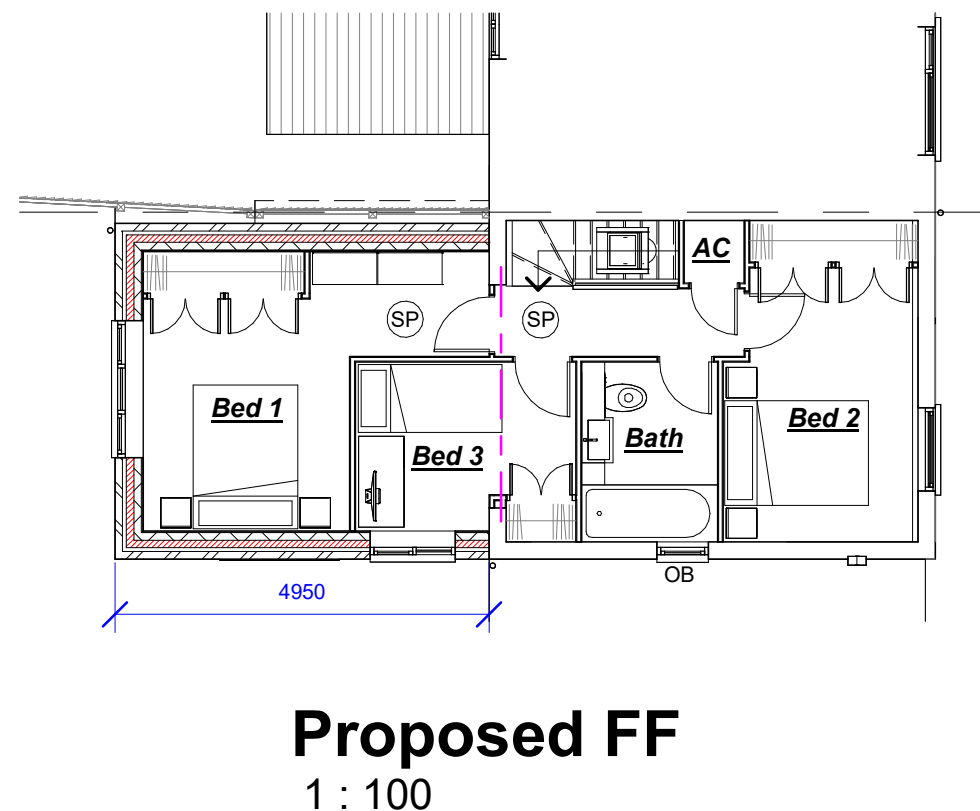


**Proposed FF**  
1 : 100

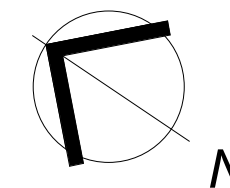


SP Sunpipe Location  
OB Obscured glazing

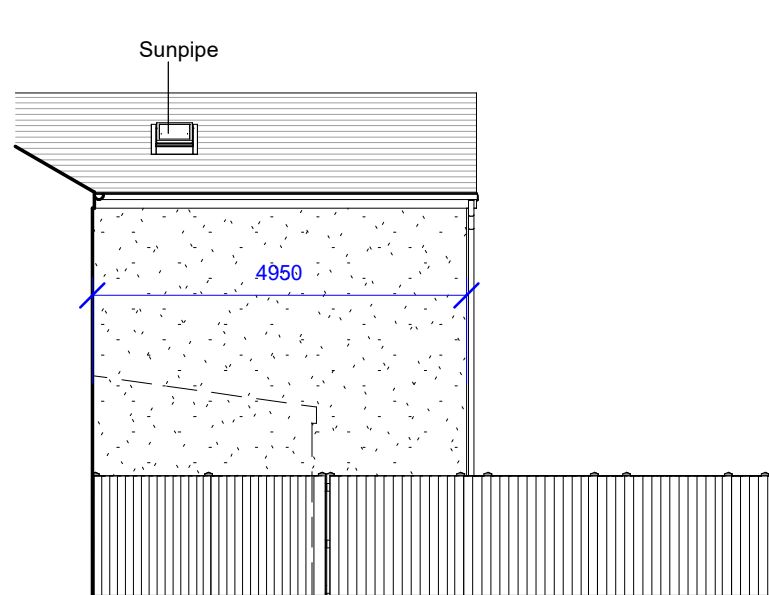

**Prop Side**  
1 : 100

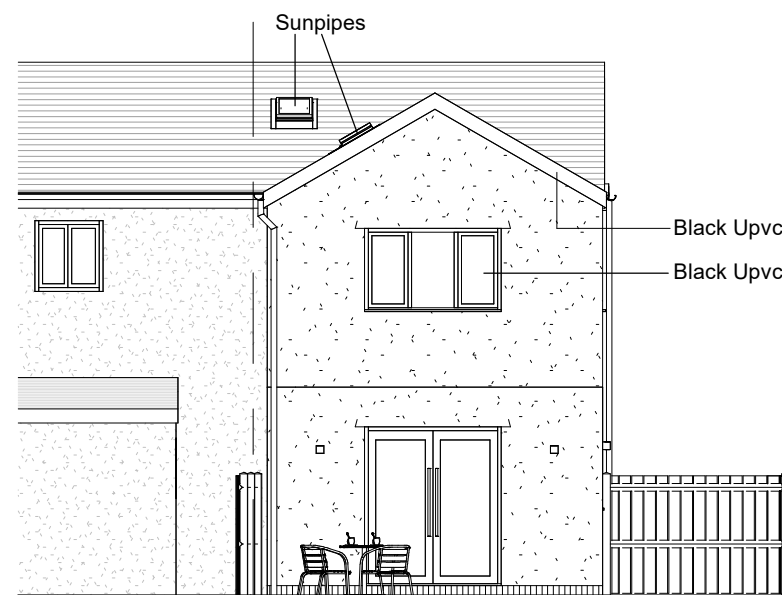

**Proposed Rear**  
1 : 100

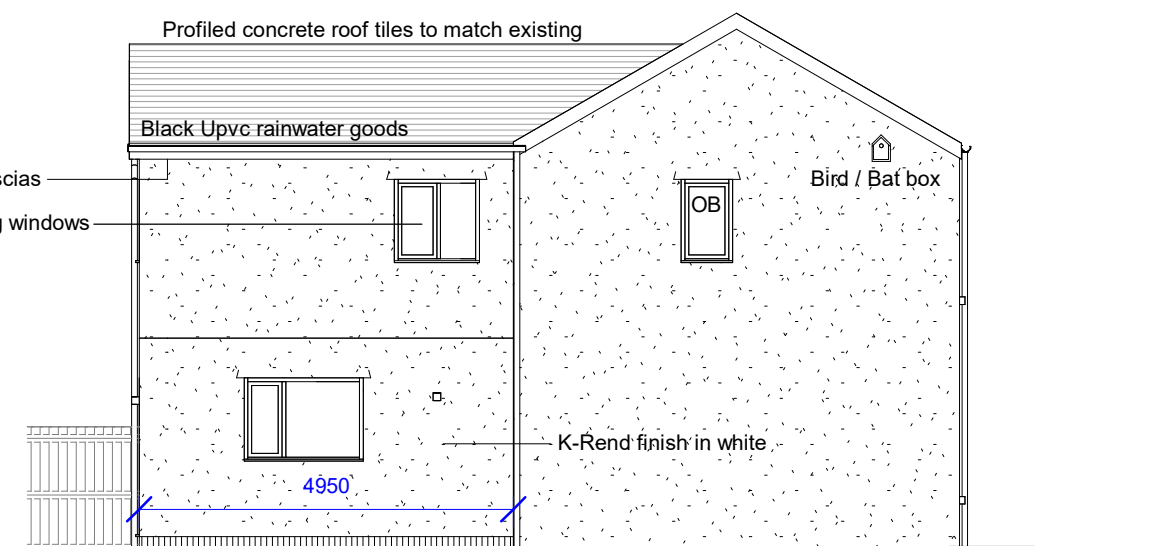

**Proposed Side**  
1 : 100

Proposed Floor Plans & Elevations  
Rear Extension to 12 Castle Street, Pentrebach, Merthyr CF48 4BN

|                |                 |
|----------------|-----------------|
| Project number | 792             |
| Date           | JUNE 2025       |
| Drawn by       | MD              |
| Scale          | As indicated@A3 |



**mjdesign**  
Architectural Services Ltd 07803 132478

REV  
A102 02