


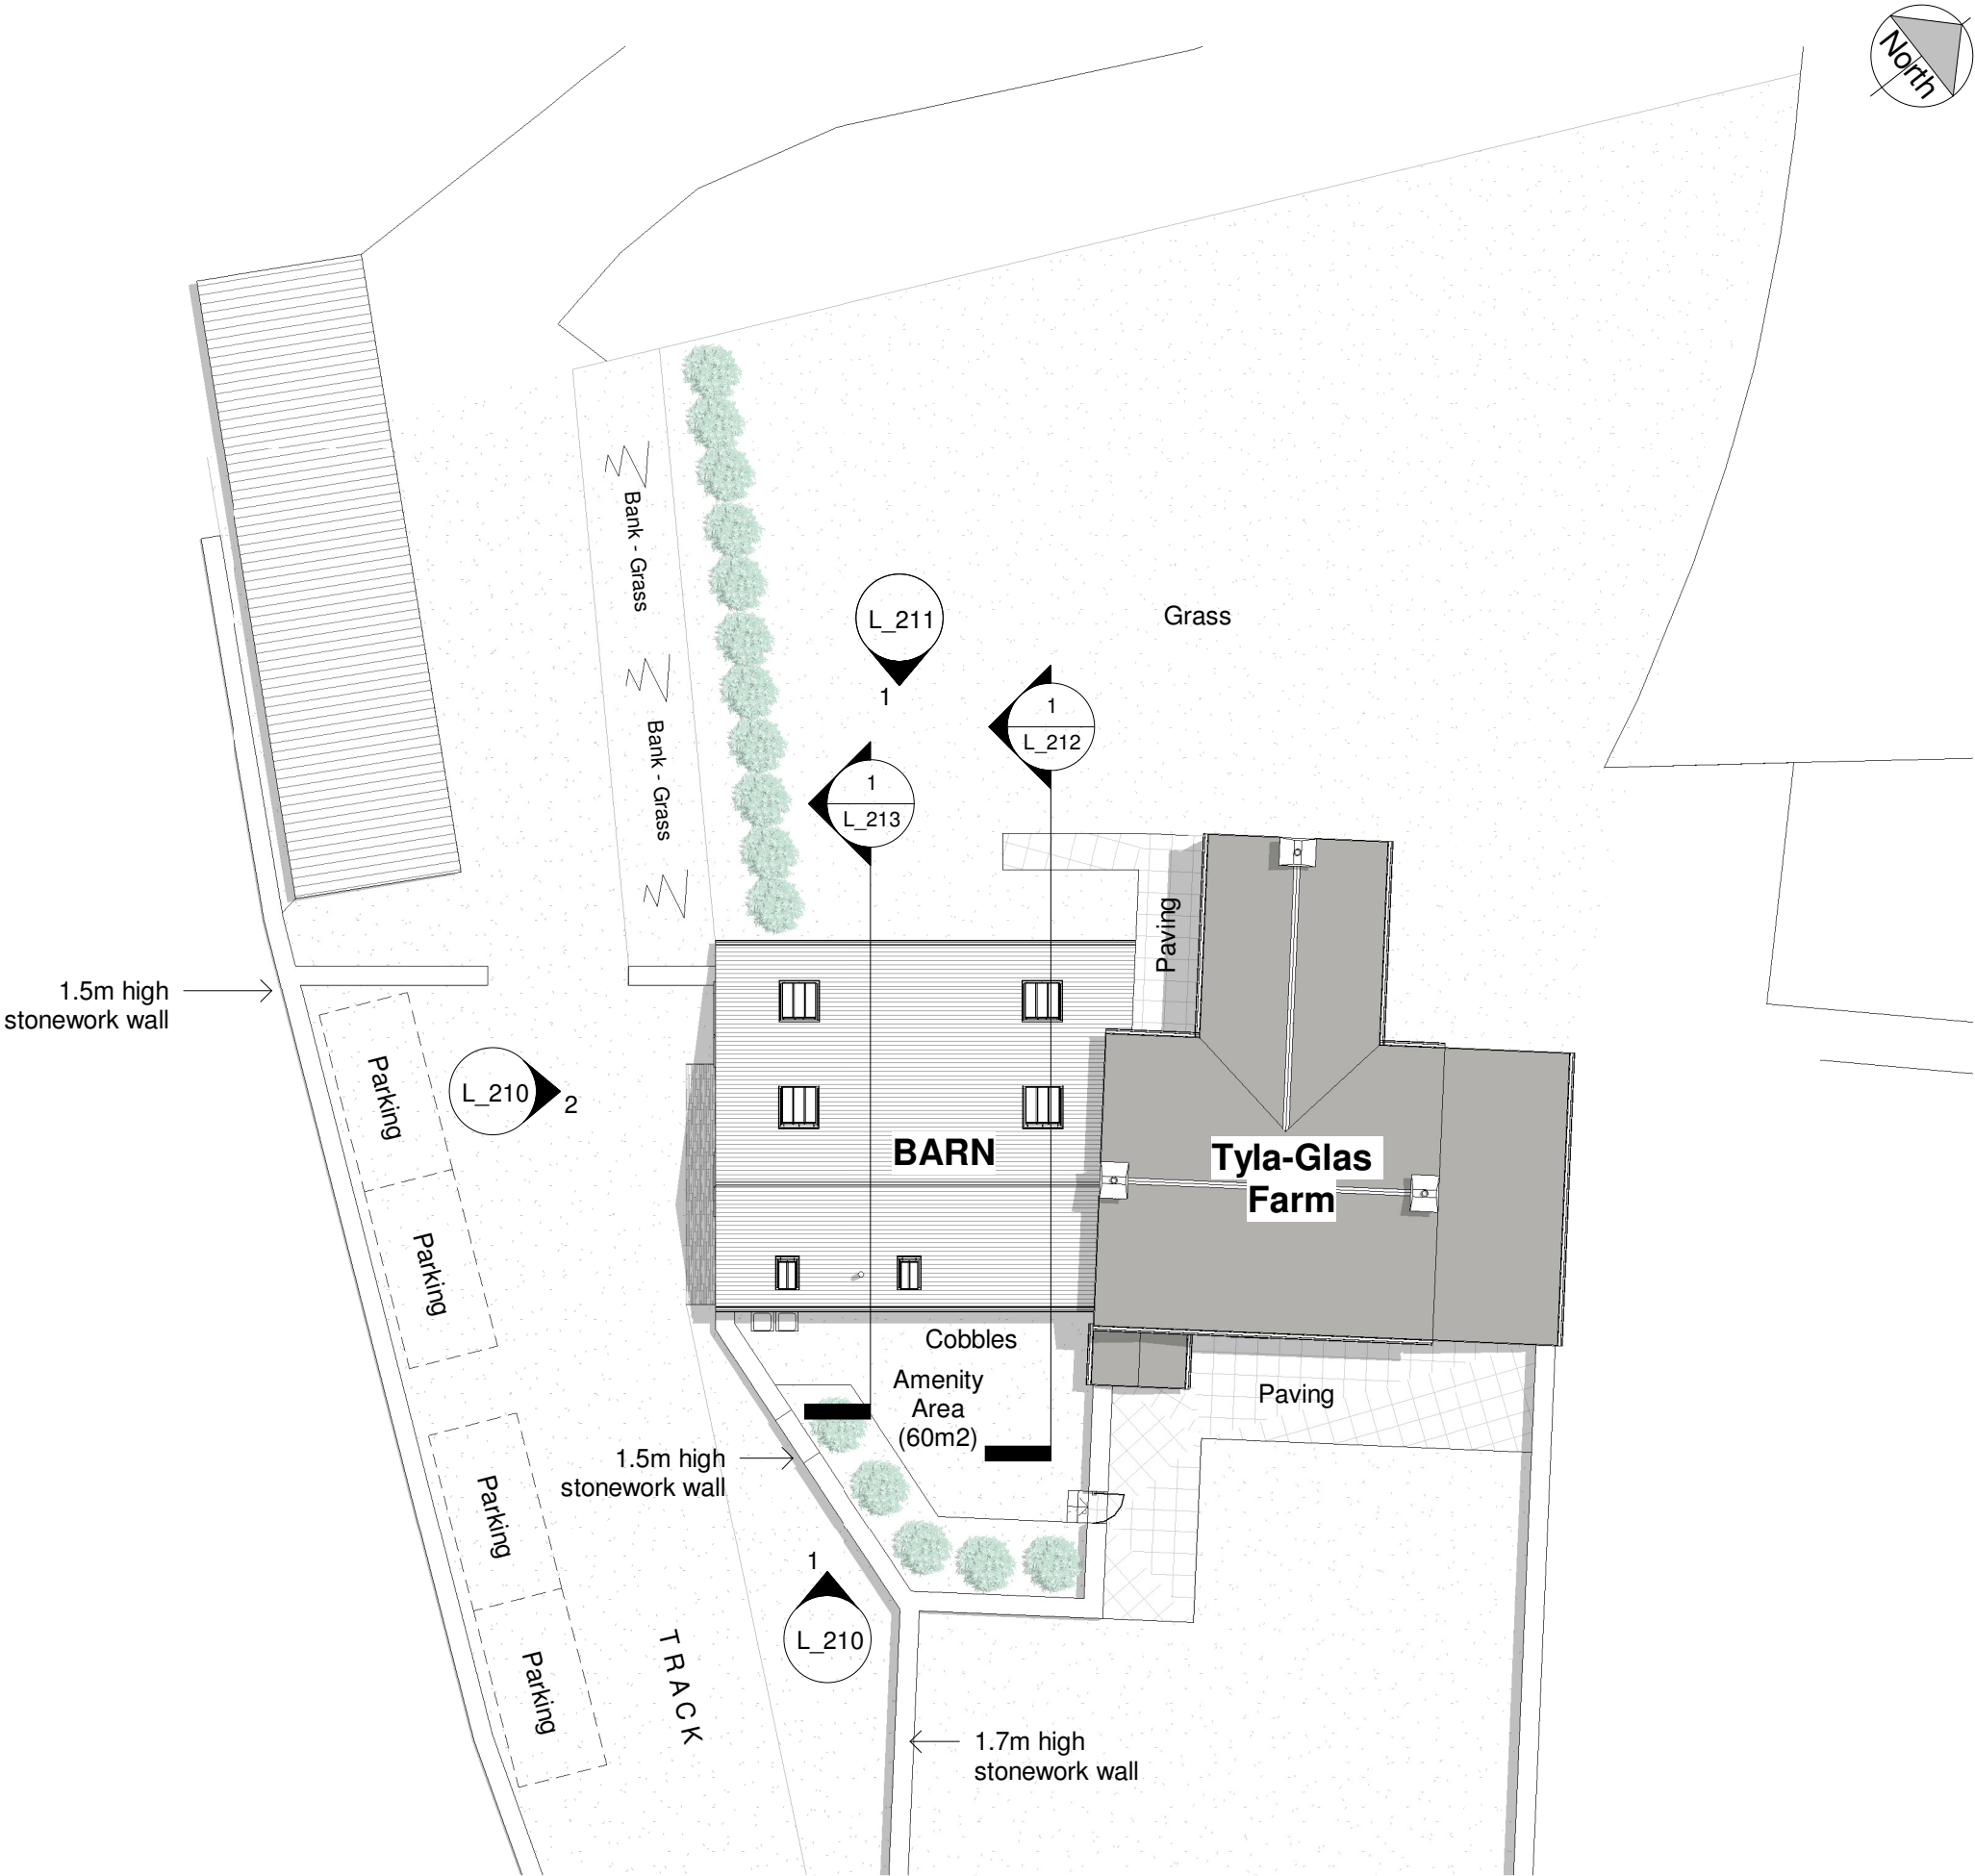

Responsibility is not accepted for errors made by others in scaling from this drawing. All construction information should be taken from figured dimensions only.



A3 Original Sheet Size

NOTES:
Read in conjunction with Vale Consultancy Structural Survey & BeEcology Ecological Report

Planning Issue

29/11/22 B PL MM Bat mitigation measures added

26/05/22 A PL MM Fenestration revised

date	rev	name	chk	note
------	-----	------	-----	------



ARCHITECTURE

Architectural Design - Feasibility - Planning - Building Control - Construction Details - Sustainable Design

Systems House 89 Heol Don Cardiff CF14 2AT
T 02920316857 M 07785582007 info@dlparchitecture.co.uk

PROJECT
Proposed barn conversion to form a residential dwelling

Tyla-Glas Farm, Bedlinog, Treharris, CF46 6SN

DRAWING TITLE
Site Plan as Proposed

SCALE	DATE	DRAWN BY	CHECKED BY
As indicated	23/03/22	PL	MM

DRAWING NUMBER	REVISION
P724 L_003	B

Site Plan as Proposed
1 : 200